




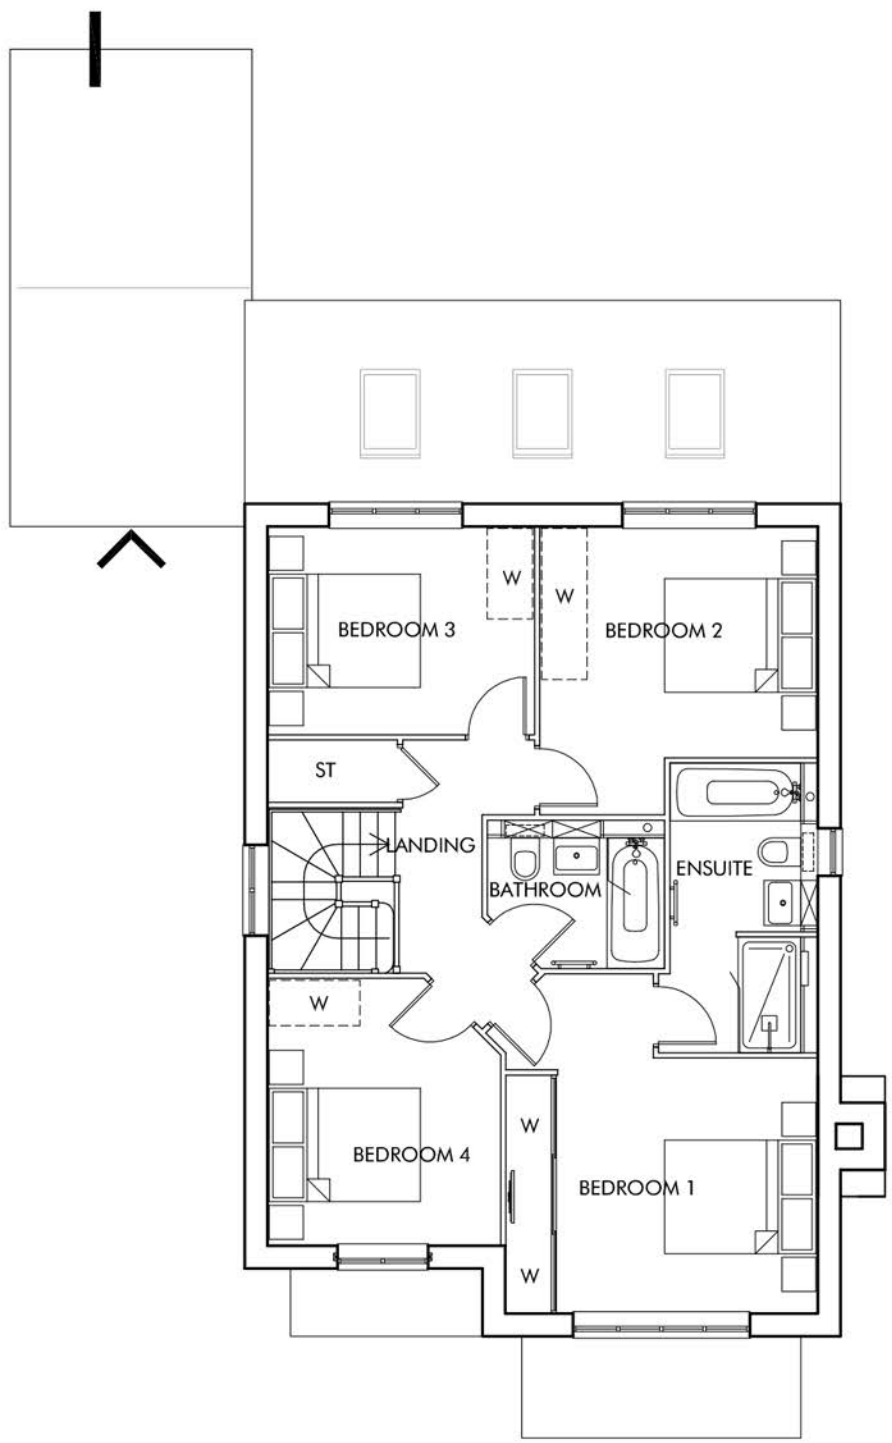

FIRST FLOOR PLAN

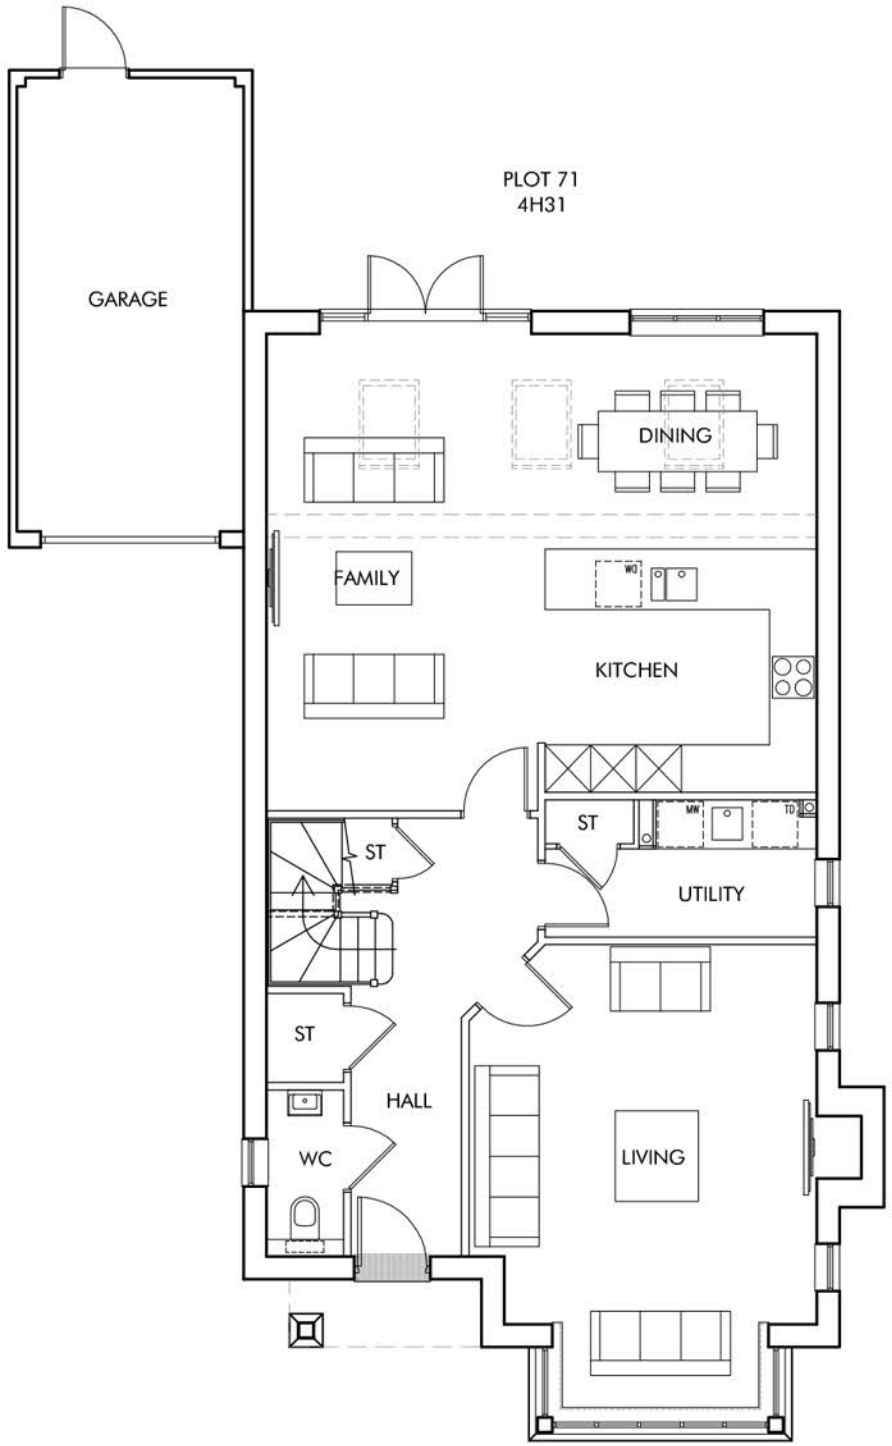

GROUND FLOOR PLAN

 


FRONT ELEVATION - A SCALE 1:50




SIDE ELEVATION B



REAR ELEVATION C

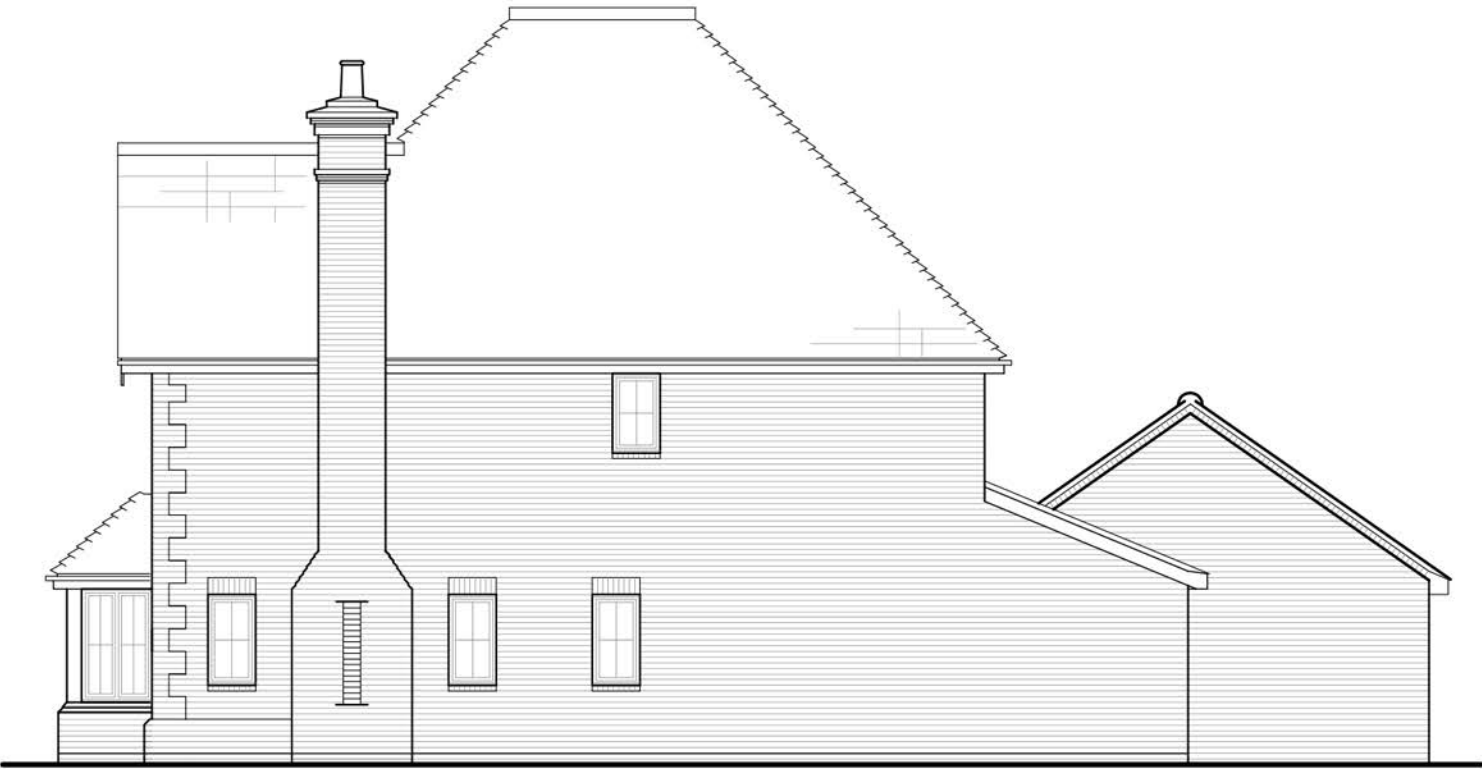

SIDE ELEVATION D

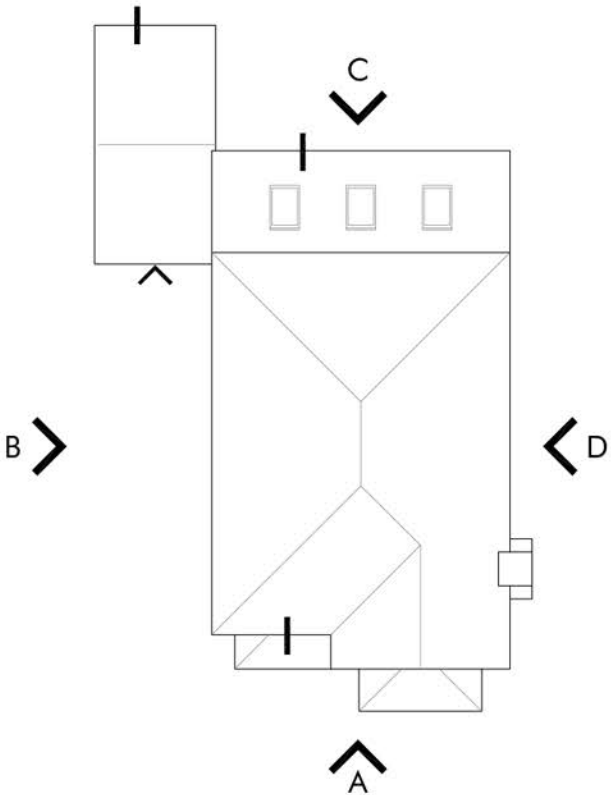

ROOF PLAN 1:200



KEY PLAN 1:2000

Berkeley
Designed for life

Omega
Architects

Unit 6, AC Court, High Street, Thame, Oxford, OX9 1DQ
T: 01372 470 313 W: www.omega-architects.co.uk

Client:
BERKELEY HOMES

Project:
SOUTHWATER, PHASE 5

Drawing Title:
TYPE 4H31 - Plot 71
Plans & Elevations

Scale:
1:100 @ A1
(except where stated)

Project No	Class	Dwg No	Status	Rev
2772	C	3002	PL	A

DATE: C - COLOURED, A - BLACK & WHITE
STATUS: A - CHECKED, B - PRELIMINARY, C - PLANNING, H - WORKING DRAWING
DESIGNED BY: OMEGA ARCHITECTS LTD. The contents of this document may not be copied or reproduced in whole or in part without the written consent of Omega Architects Limited. Drawings and Design Rights Reserved to Omega Architects Ltd.
REGISTERED COMPANY: 01372, Omega Architects Limited, 10, High Street, Thame, Oxford, OX9 1DQ. Registered Address: 10, High Street, Thame, Oxford, OX9 1DQ.