



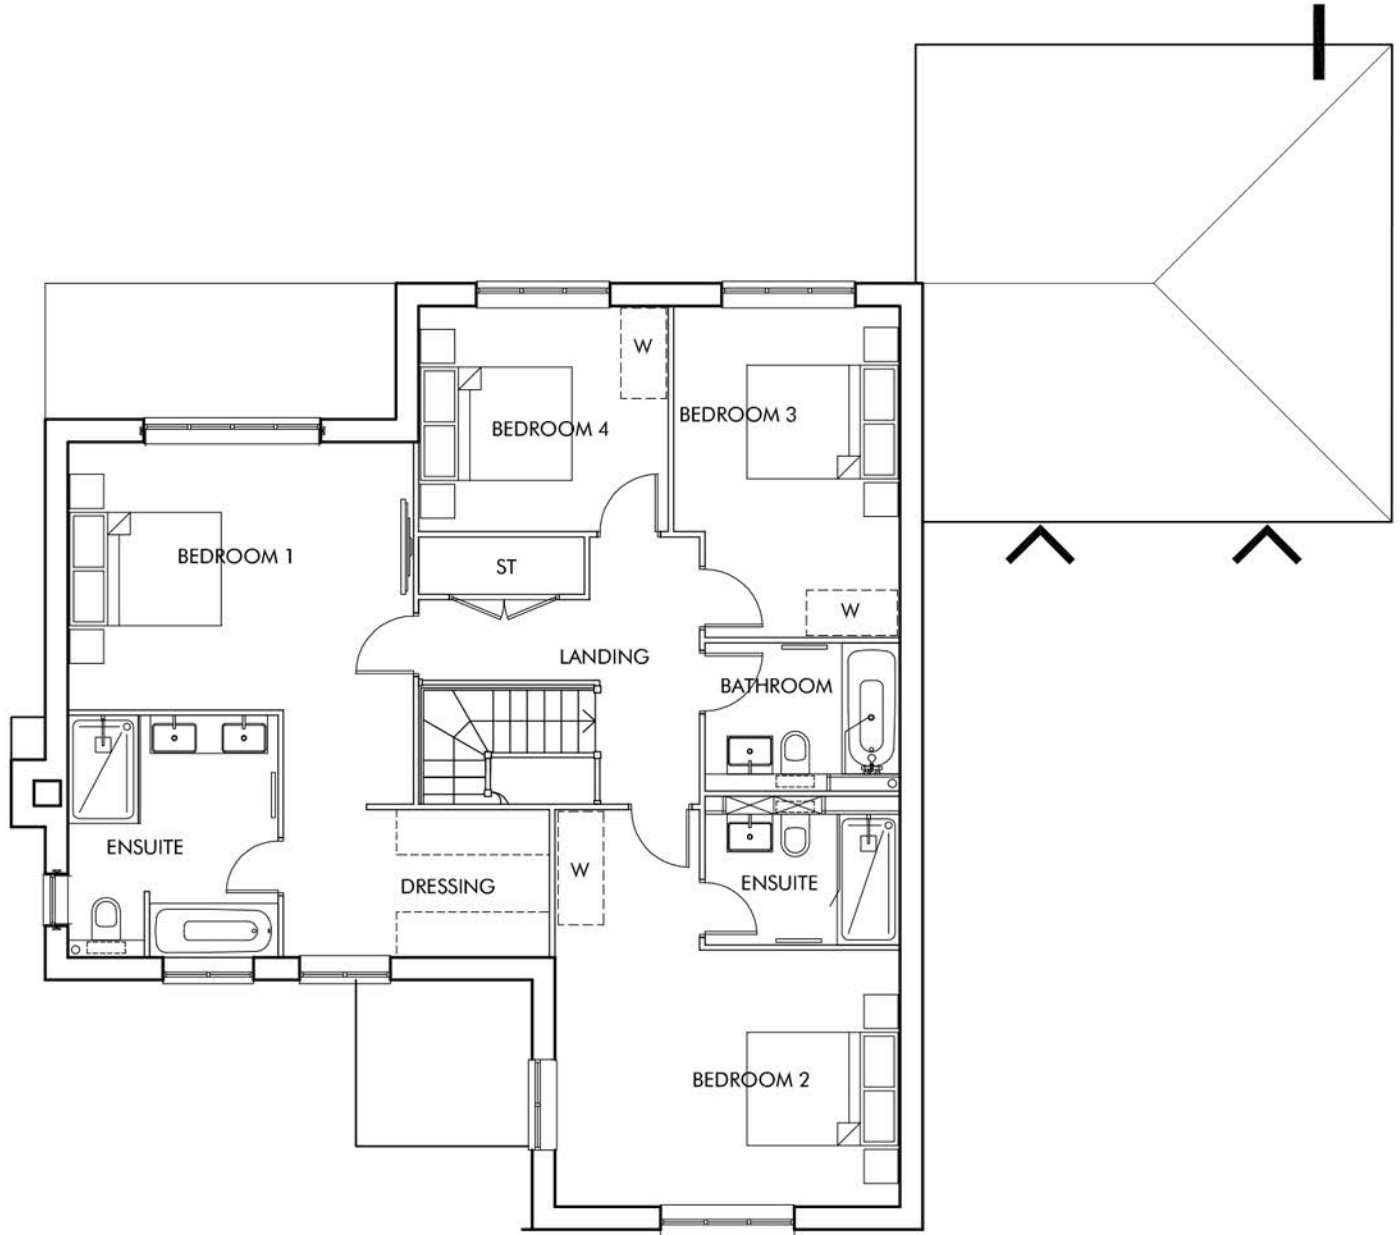

FIRST FLOOR PLAN

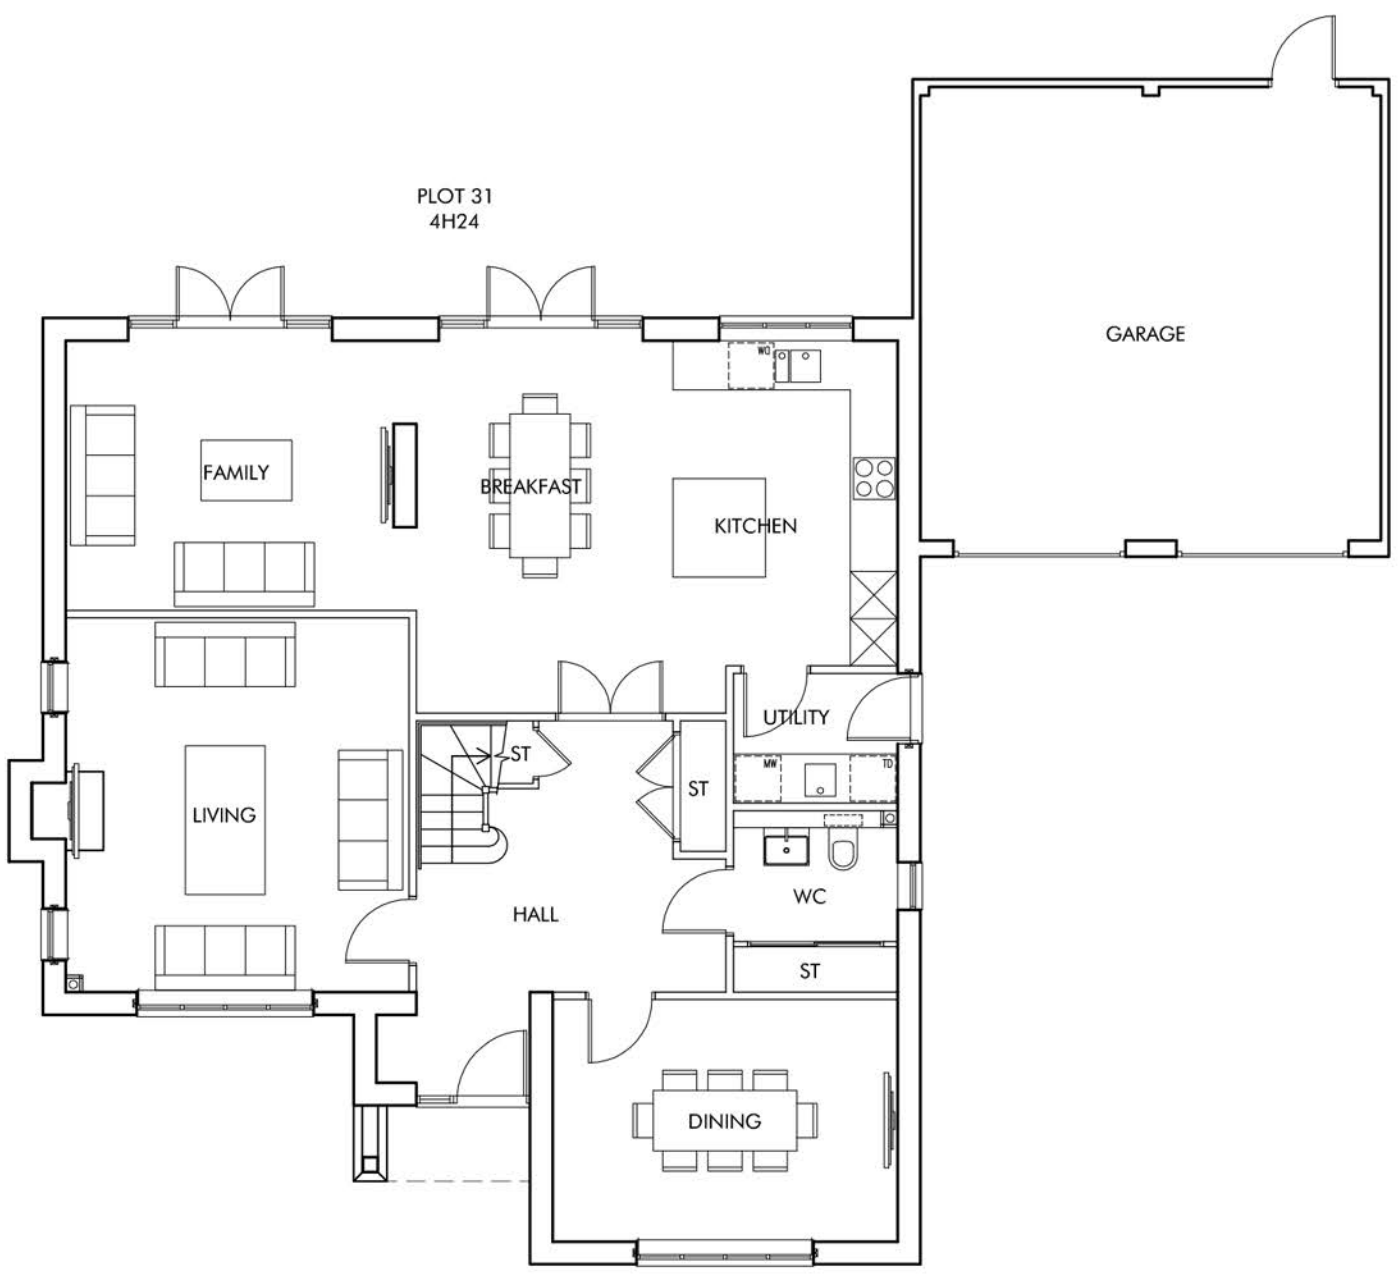

GROUND FLOOR PLAN



FRONT ELEVATION - A SCALE 1:50




SIDE ELEVATION B



REAR ELEVATION C



SIDE ELEVATION D

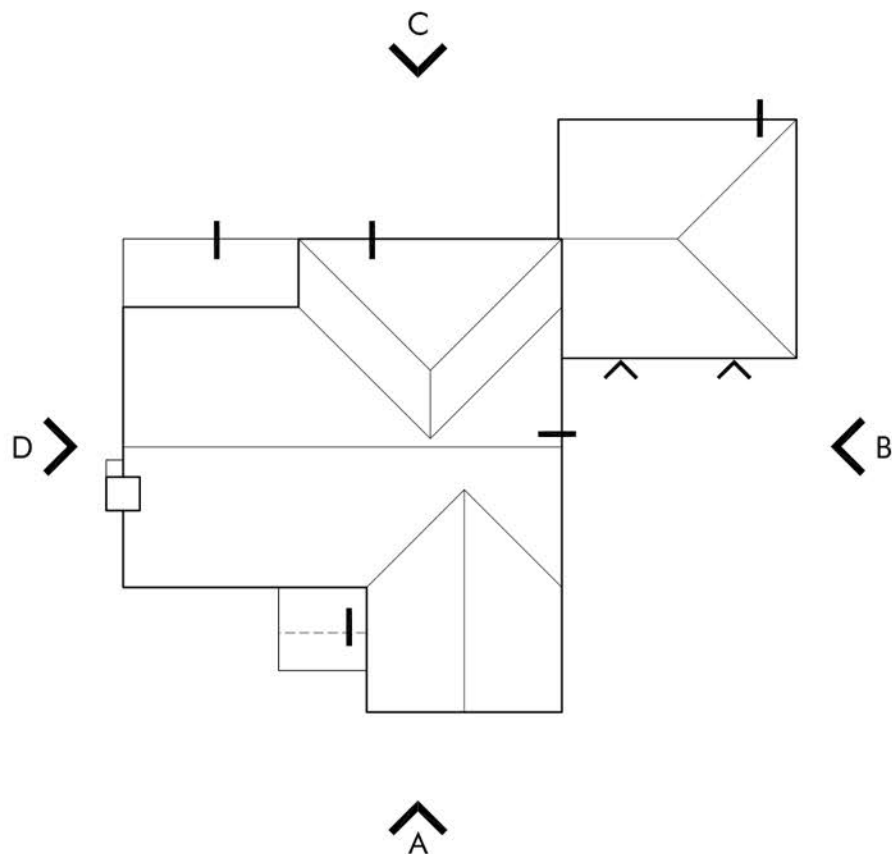

ROOF PLAN 1:200



KEY PLAN 1:2000

Berkeley
Designed for life

Omega Architects
Unit 6, AC Court, High Street, Thames Ditton, Surrey, KT7 0SR
T: 01372 470 313 W: www.omega-architects.co.uk

Client:				
BERKELEY HOMES				
Project:				
SOUTHWATER, PHASE 5				
Drawing Title:				
TYPE 4H24 - Plot 31				
Plans & Elevations				
Scale:				
1:100 @ A1				
(except where stated)				
Project No'	Class	Dwg No'	Status	Rev
2772	C	3051	PL	A

© 2012 Omega Architects. All rights reserved. This document may not be reproduced or stored in a retrieval system without the written consent of Omega Architects Limited. Design and Construction Details are the property of Omega Architects Limited. All other rights reserved. Registered Address: Omega Architects, 60 High Street, Esher, Surrey, KT20 9DT.