

General Notes:
No dimensions to be scaled from drawing except for planning purposes.
The contractor should check all dimensions on site.



Elevation 3

Datum Line 45.00m


Park House Rear Elevation (West)
Existing
1:100 @ A1




Elevation 3

Datum Line 45.00m

Park House Rear Elevation (West)
Proposed
1:100 @ A1

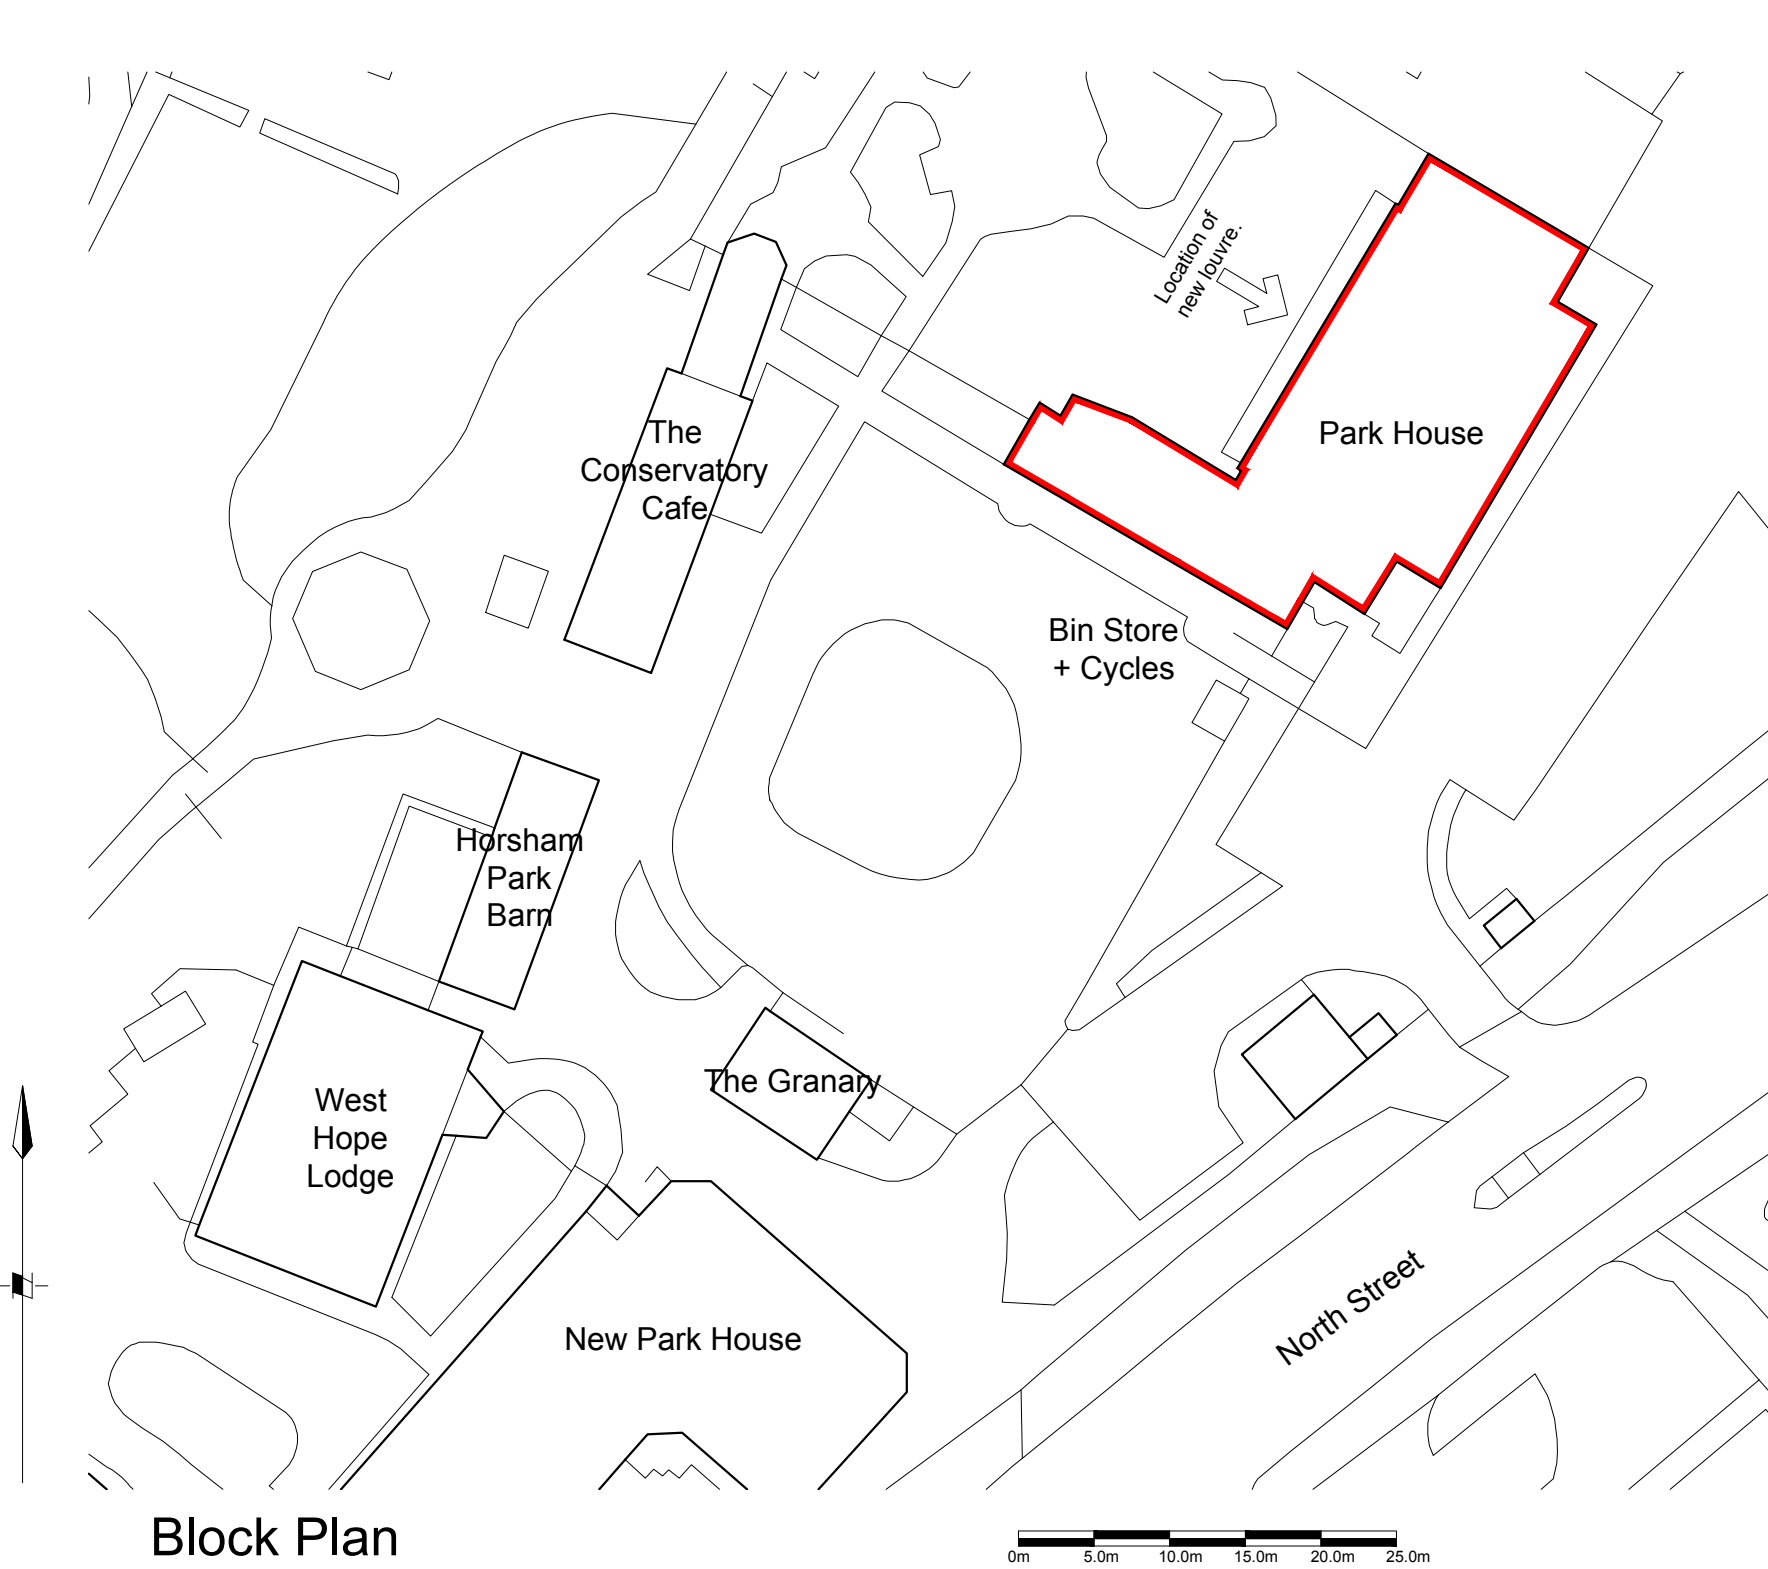

Block Plan
1:500 @ A1

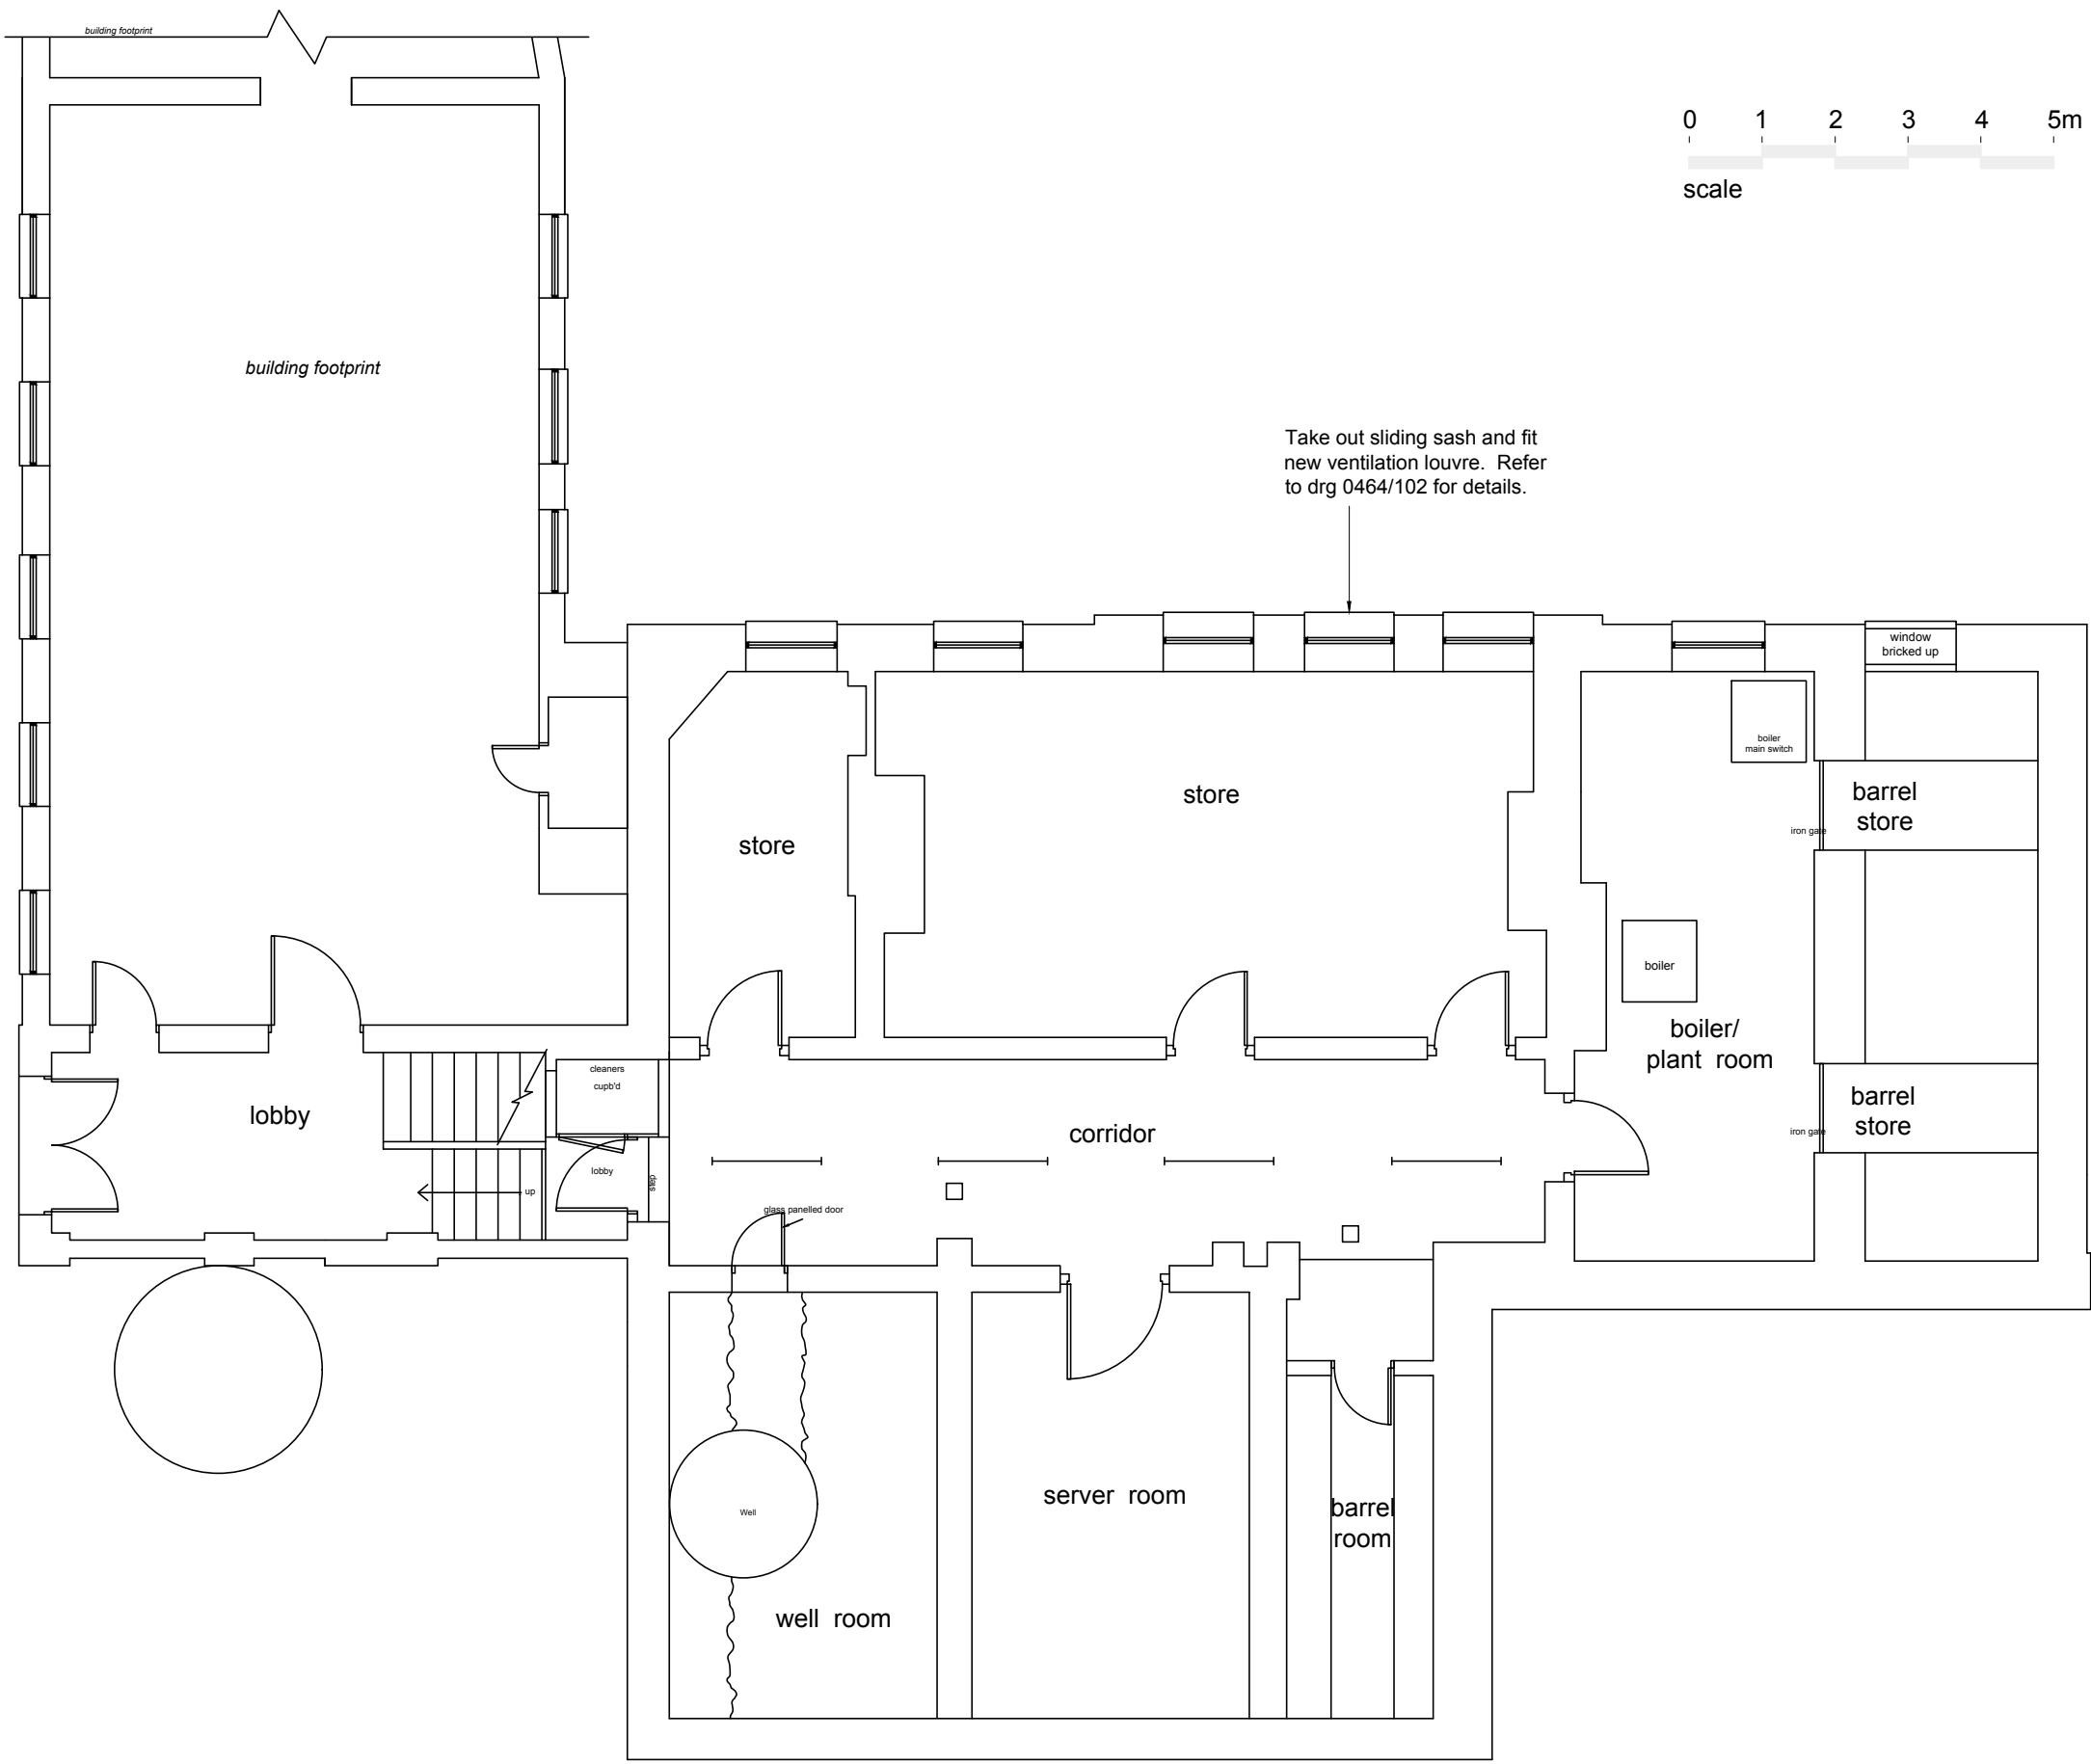

Park House - Basement Plan
1:100 @ A1



Existing Cycle Shelter
West Elevation
1:50 @ A1

Existing Cycle Shelter
South Elevation
1:50 @ A1

Existing Cycle Shelter
Section
1:50 @ A1

Revision	Date	Amendment
Peter Davey Ltd architectural services 49 Park Drive Rustington West Sussex BN16 3DY Mob: 07941 402217 Email: peterdavey67@btinternet.com		
Client: Horsham District Council		
Project: Park House North Street Horsham RH12 1RN		
Drawing Title: New Basement Louvre - Plans + Elevations		
Drawn: pd		Date: Feb 26
Scale: 1:100, 1:500 @ A1 (1:200, 1:1000 @ A1)		
Drawing Number: 0464 / 101		Revision: -