




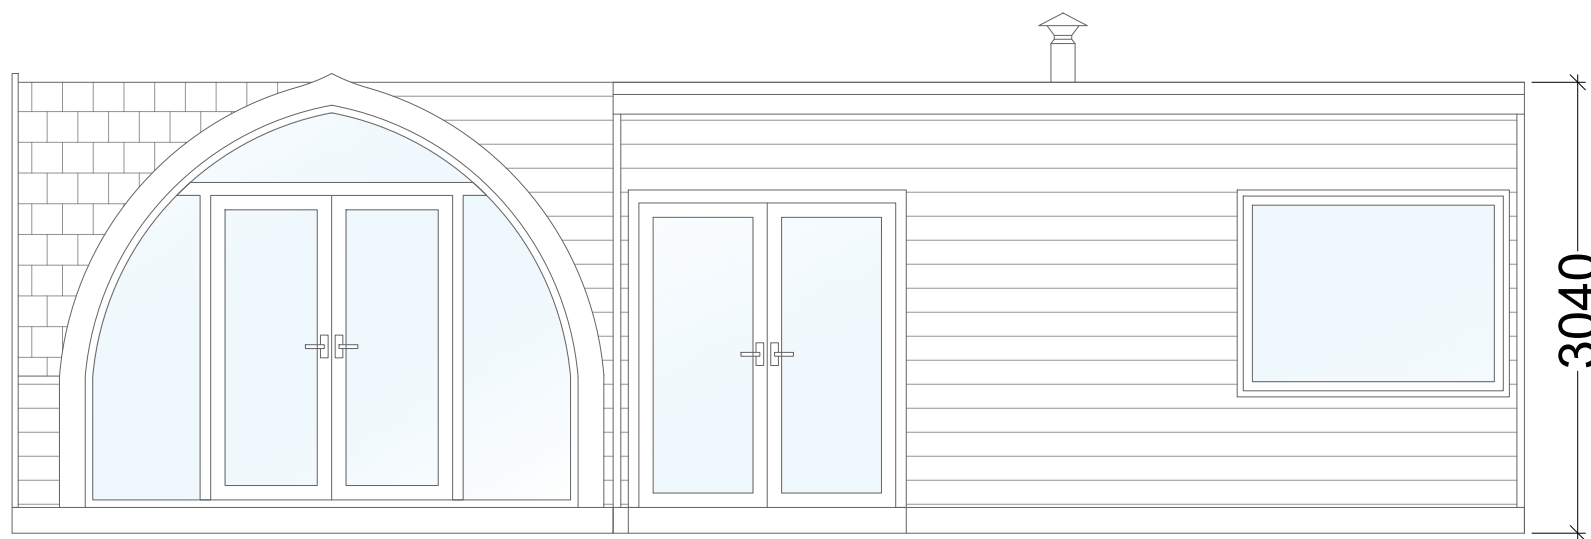


FRONT ELEVATION

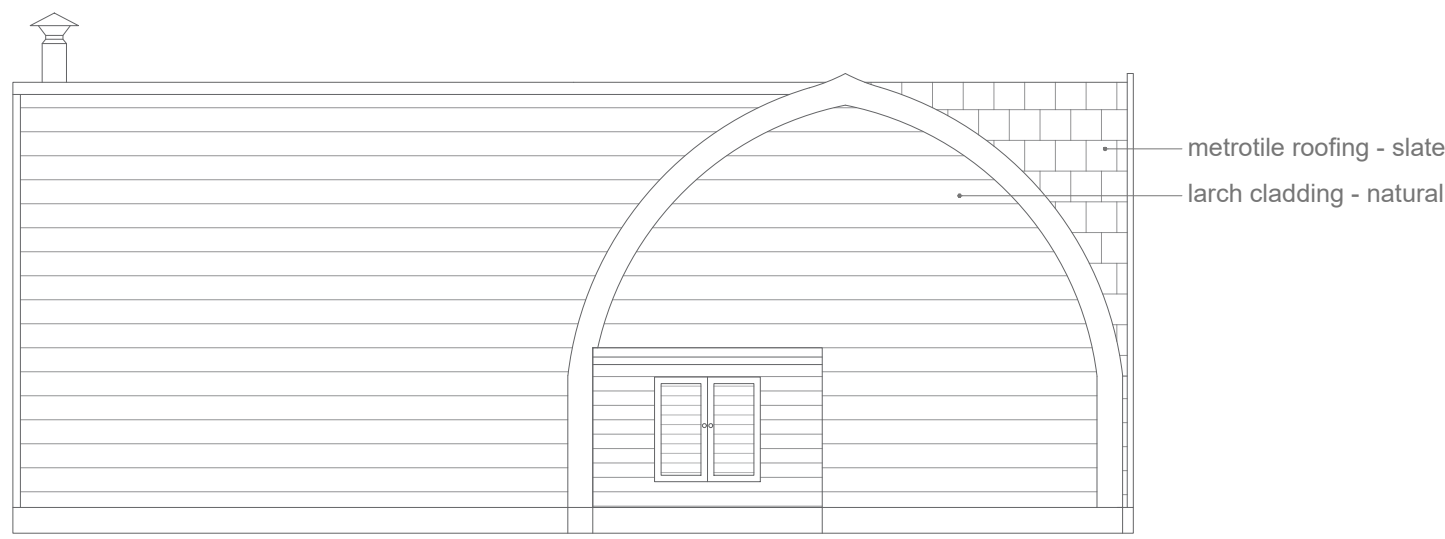


END ELEVATION

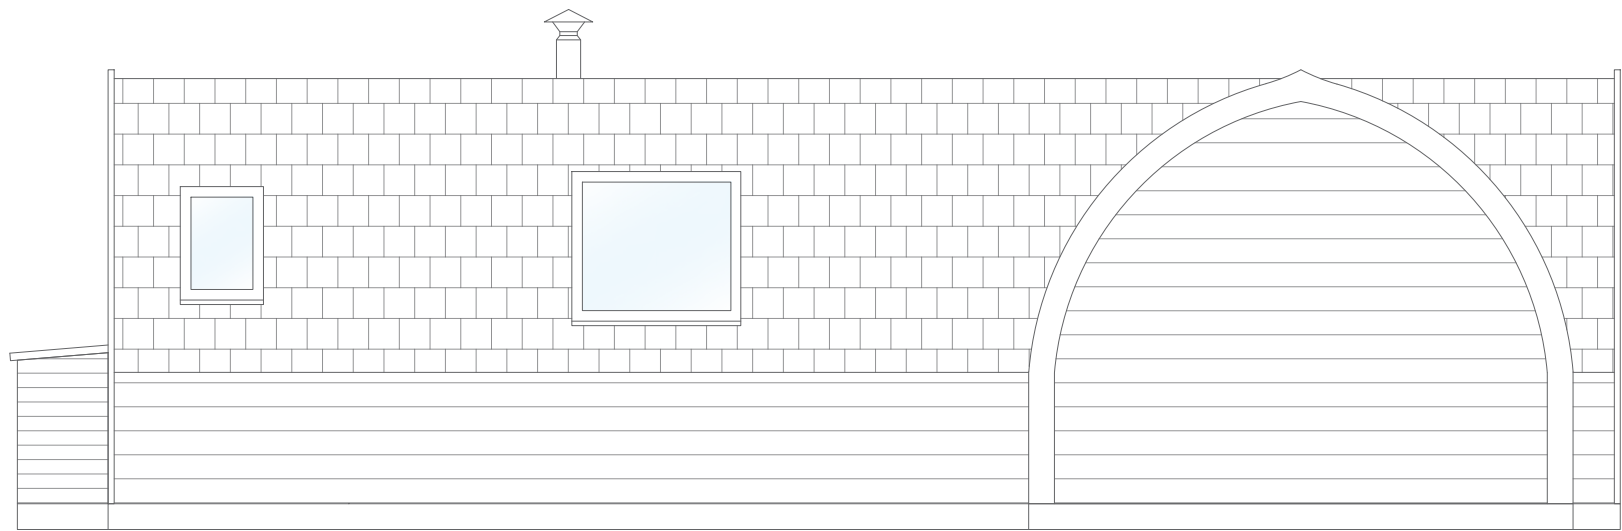


REAR ELEVATION

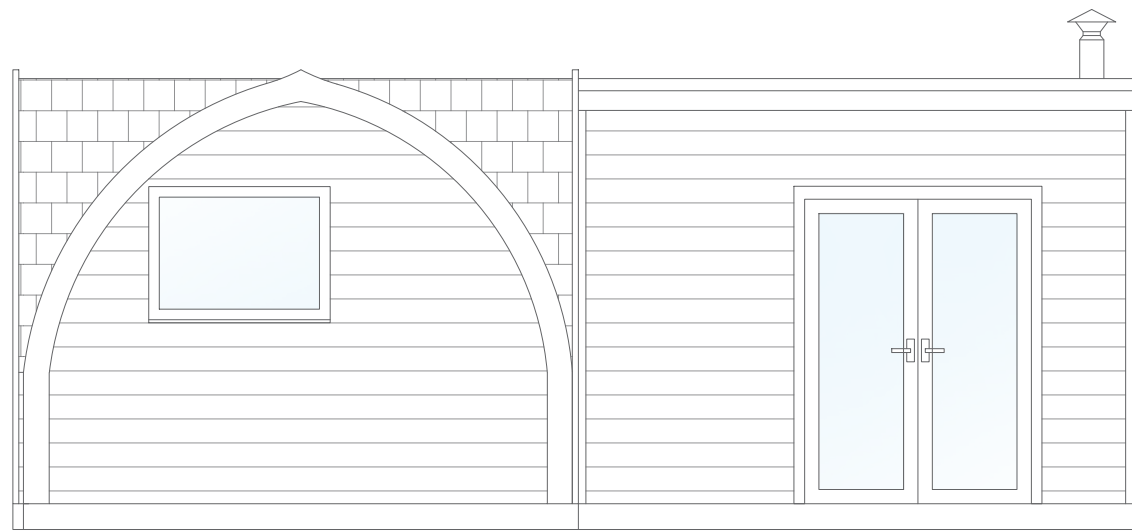

END ELEVATION

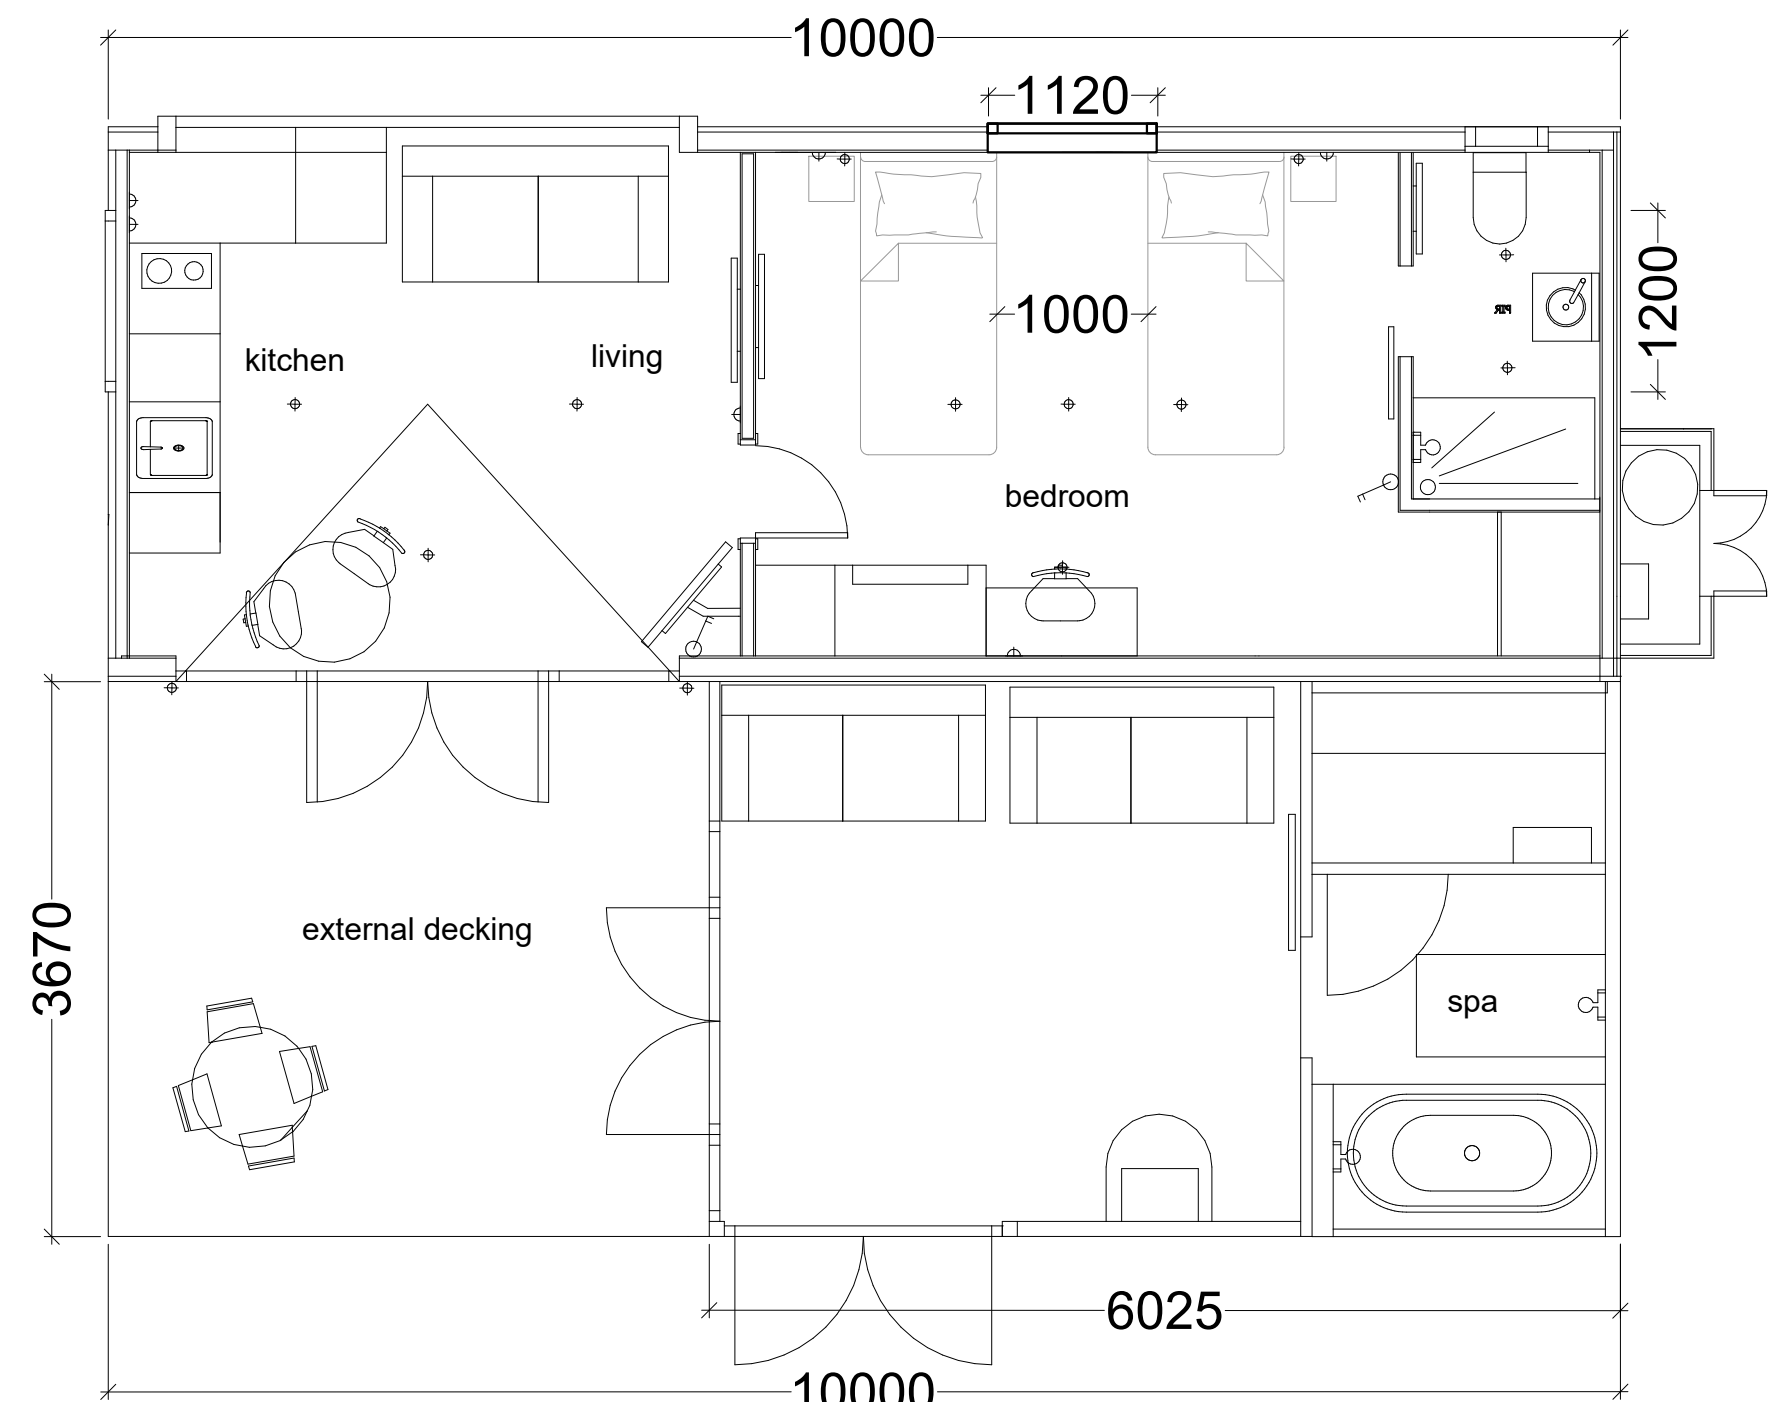

FLOOR PLAN

 

|         |                       |     |    |
|---------|-----------------------|-----|----|
|         |                       |     |    |
| 26.6.26 | Instructed Amendments | A   | ER |
| Date    | Description           | Rev | By |

Revision Description

Project:  
Proposed Glamping Site - For L.Winder  
Chase Farm, Shaw's Lane, Southwater, West Sussex  
RH13 9BX

Drawing Title:  
1 BED LHS POD FLOOR PLAN AND ELEVATIONS

Drawing Number:  
260310-01-06

Revision: A  
Date: 25/06/2026  
Scale: 1:50 @ A1  
Drawn By: ER  
CAD Dwg File: -  
Checked By: XD

Issue Status:  
Full Planning Application