




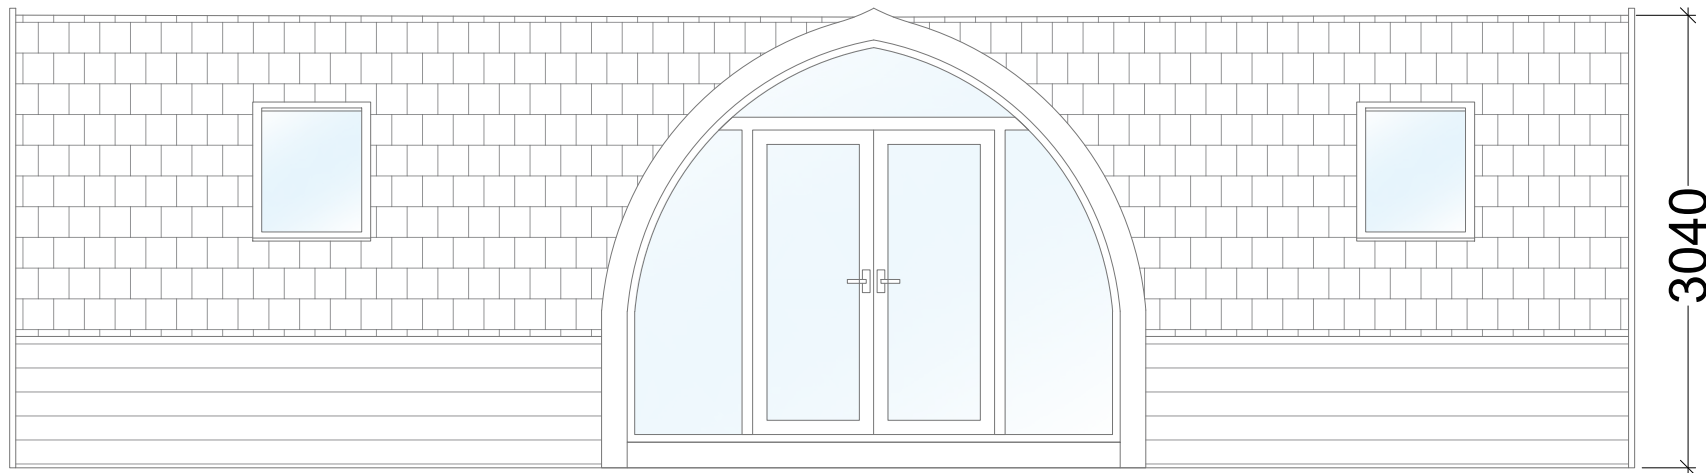


FRONT ELEVATION

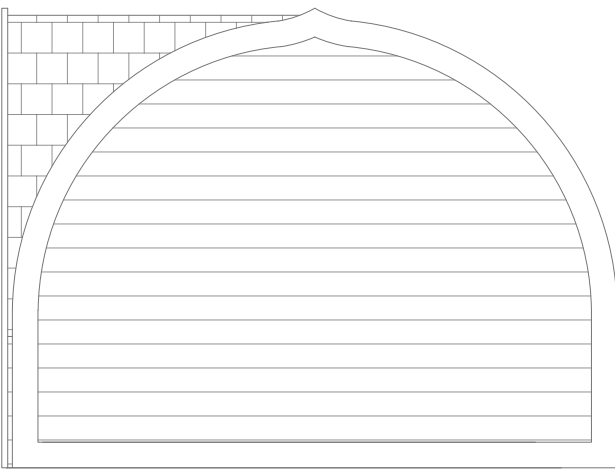



RIGHT ELEVATION

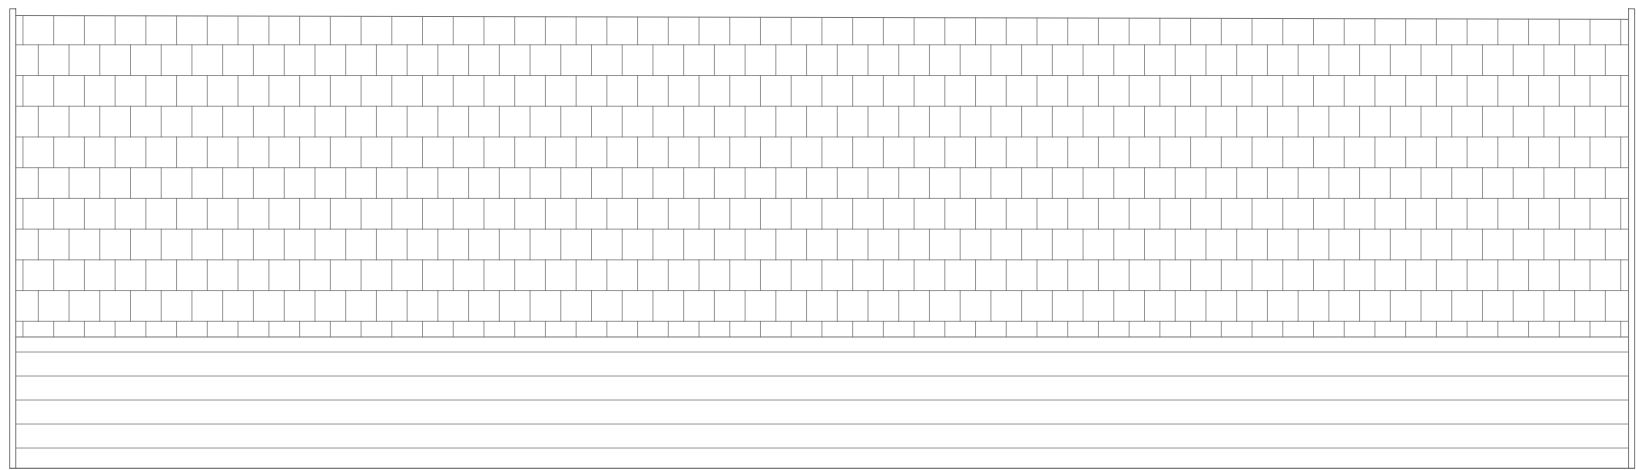

REAR ELEVATION

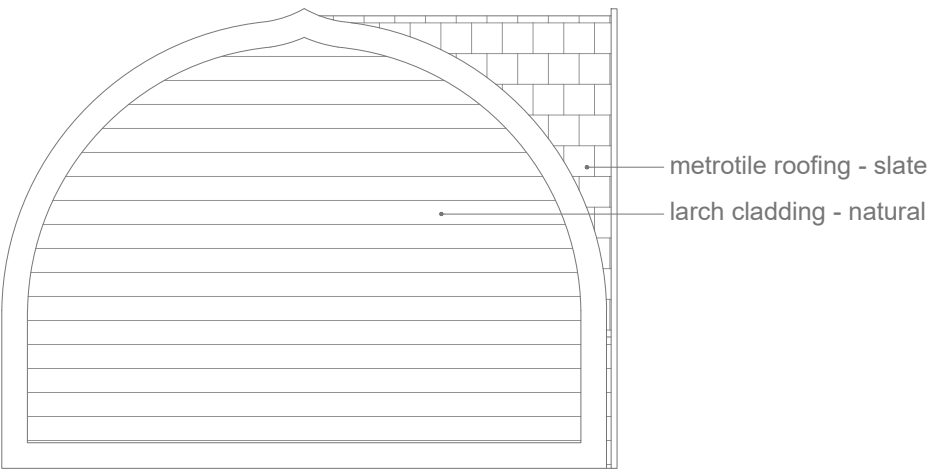

LEFT ELEVATION

 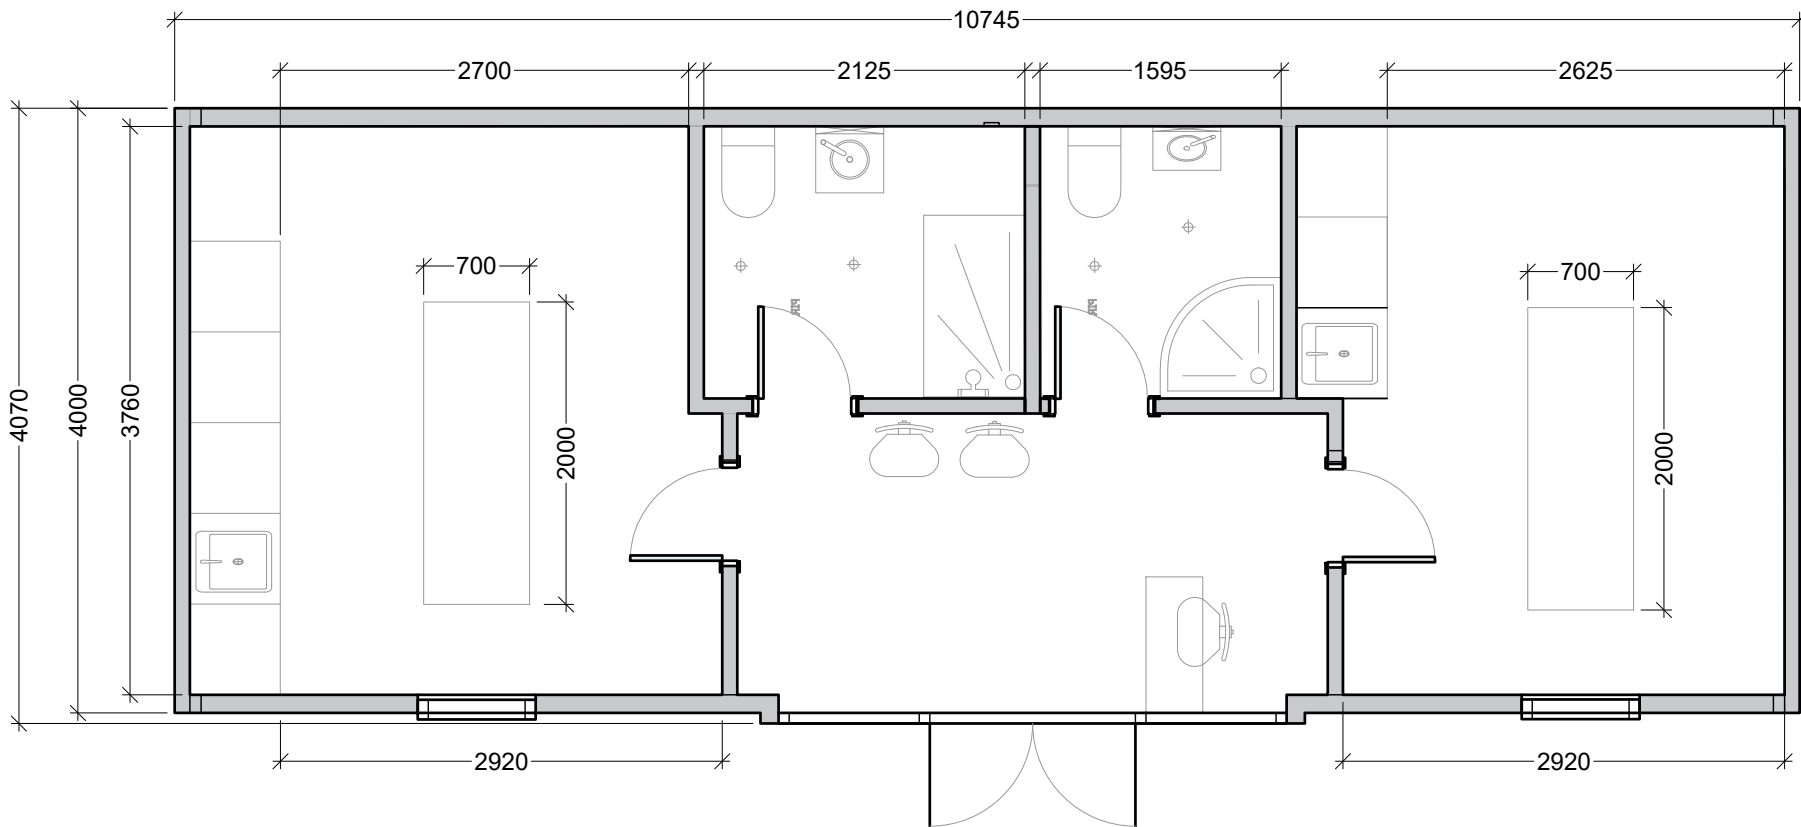

26.6.26	Instructed Amendments	A	ER
Date	Description	Rev	By

Revision Description

Project:
Proposed Glamping Site - For L.Winder
Chase Farm, Shaw's Lane, Southwater, West Sussex
RH13 9BX

Drawing Title:
TREATMENT POD FLOOR PLAN AND ELEVATIONS

Drawing Number:
260310-01-07

Revision: A
Date: 25/06/2026
Scale: 1:50 @ A1
Drawn By: ER
CAD Dwg File: -
Checked By: XD

Issue Status:
Full Planning Application