



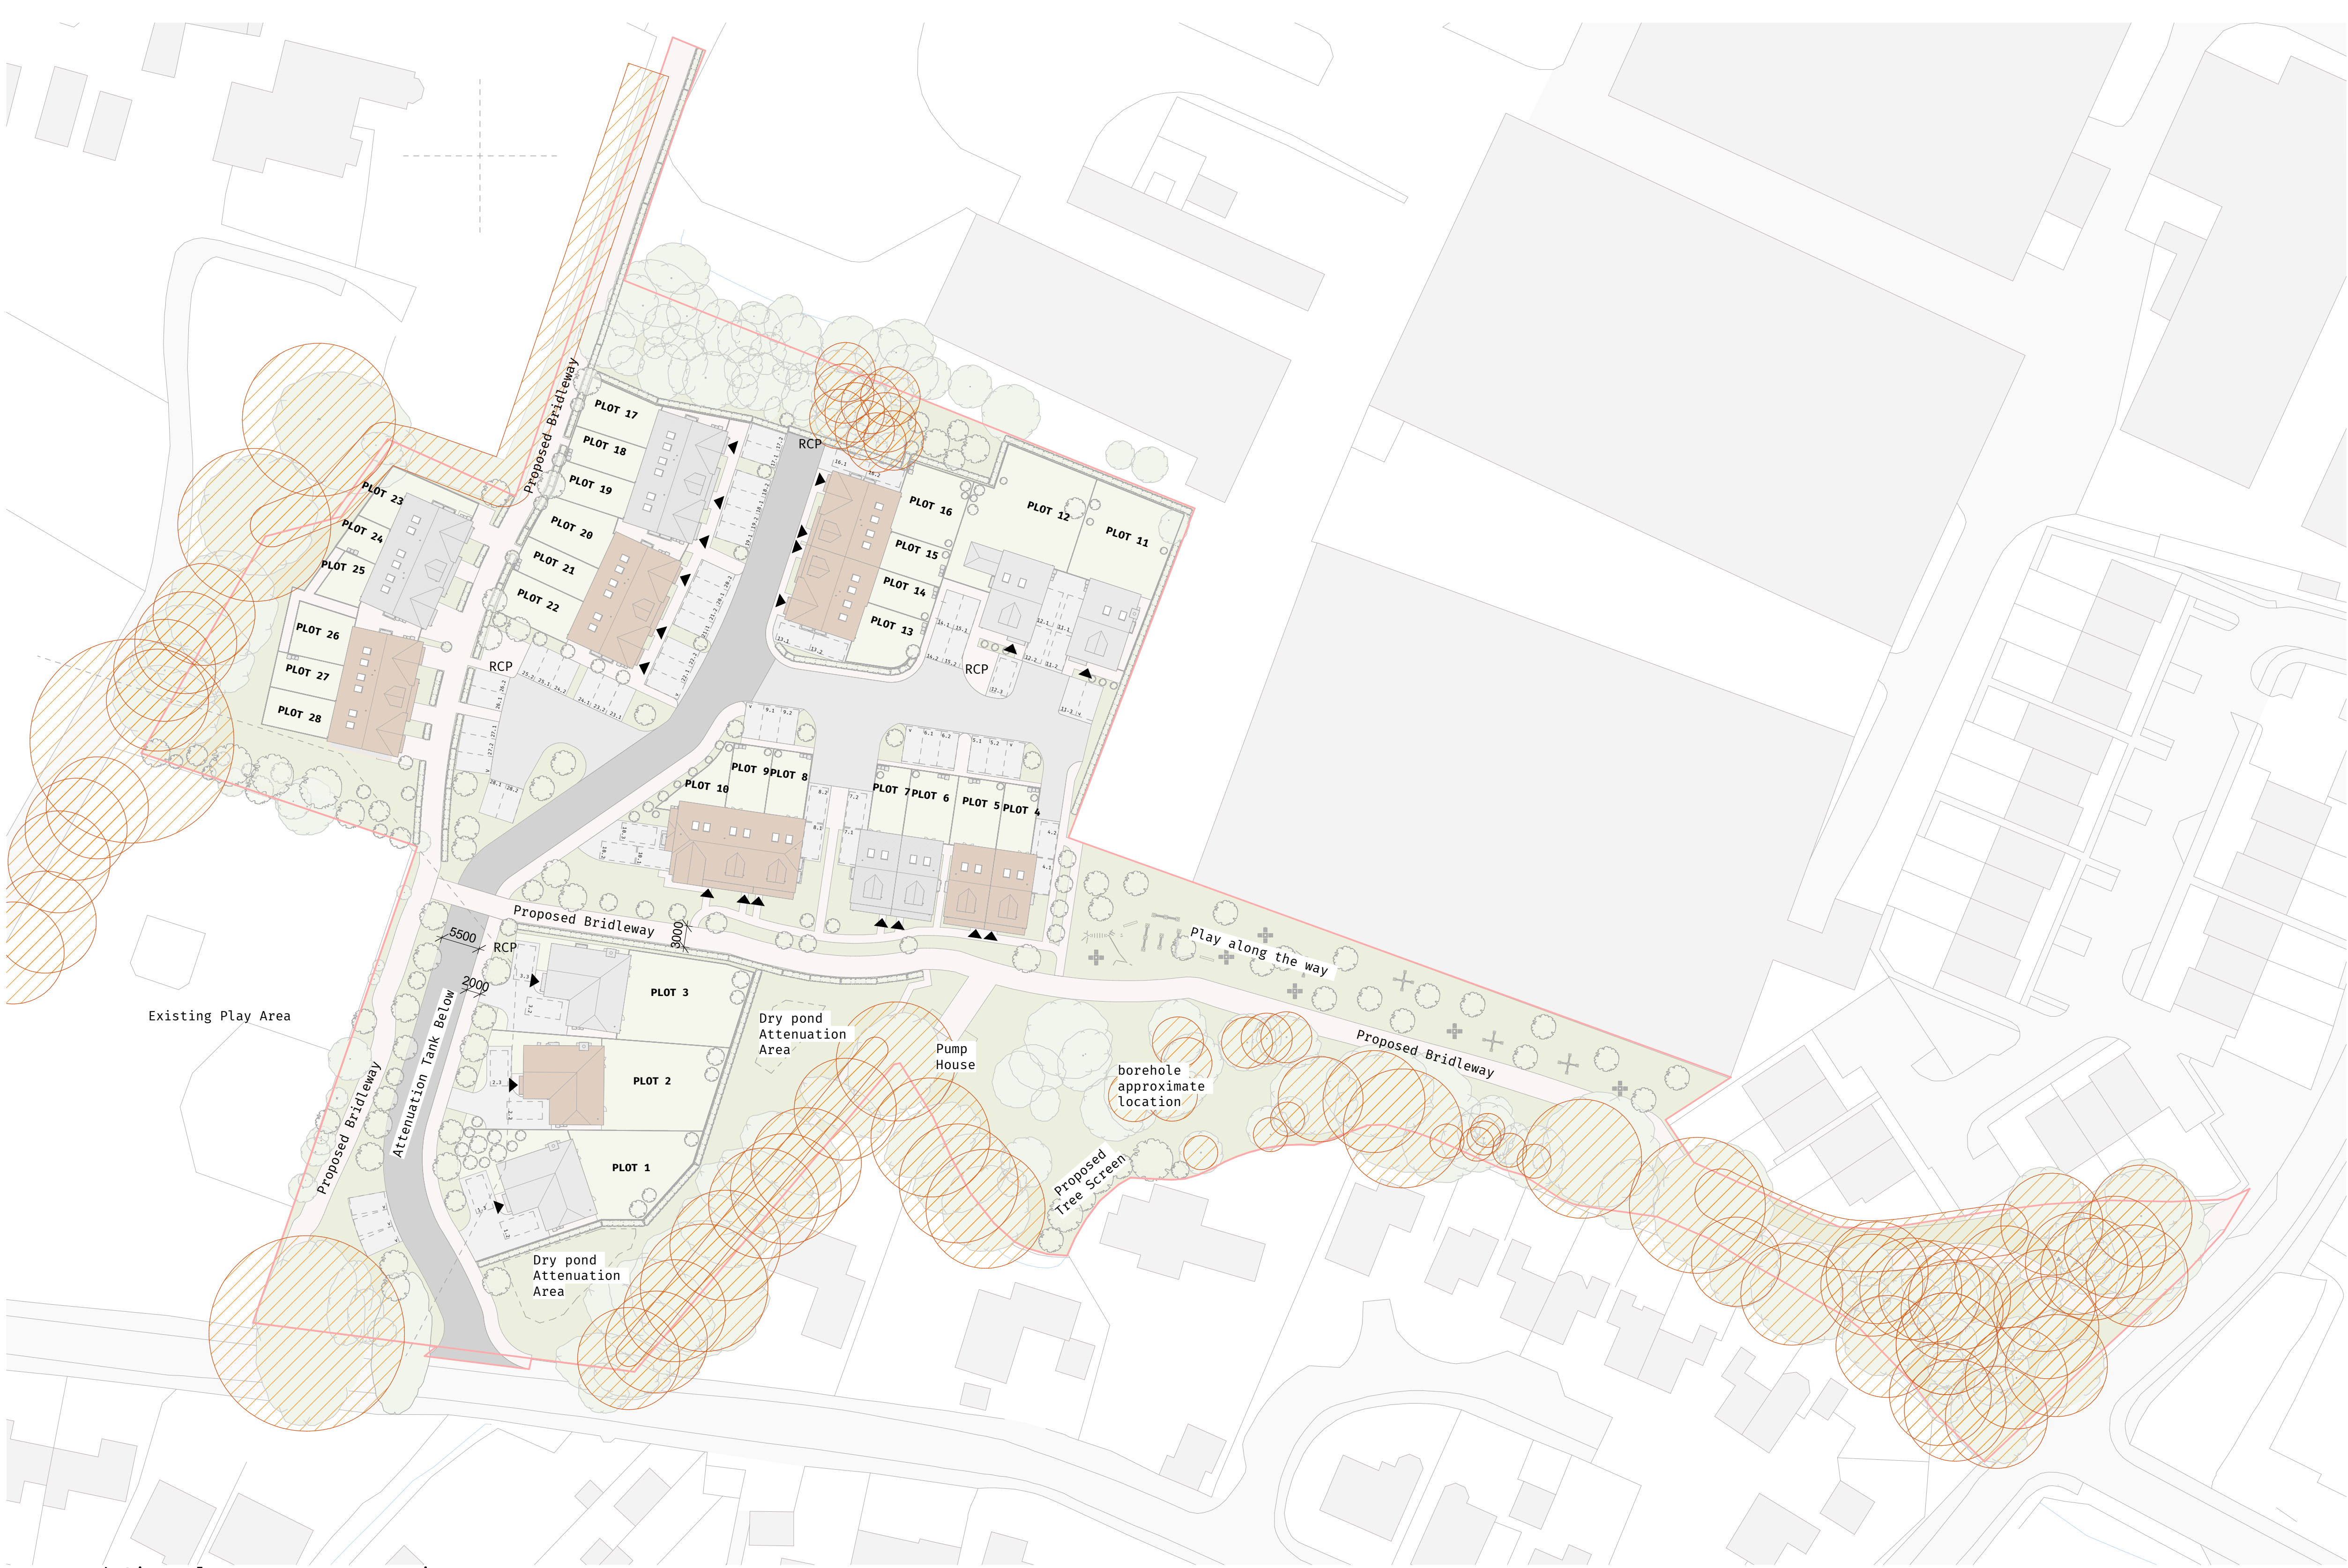

Key :

 - Tree Protection Zone

Proposed Site Plan - Tree Protection  
1 : 500

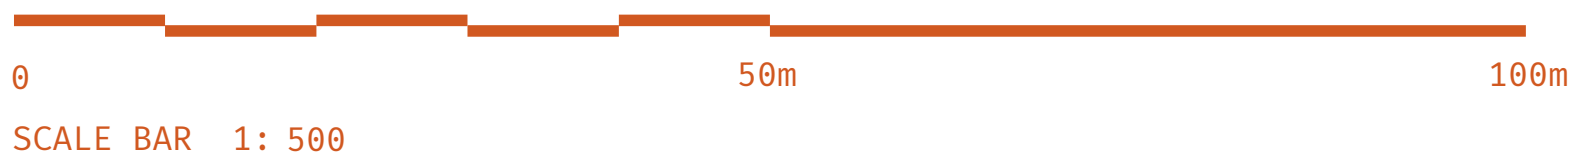

| Rev | Date     | Revision Comment | By |
|-----|----------|------------------|----|
| A   | 26 01 29 | Planning Issue   | sk |
| B   | 26 04 01 | Plot 12 updates  | sk |

**GENERAL NOTE:**  
SETTING OUT TO BE AGREED ON SITE WITH THE PROJECT SUPERVISOR. ALL DIMENSIONS TO BE CHECKED ON SITE BY THE GENERAL CONTRACTOR. DISCREPANCIES TO BE REPORTED IMMEDIATELY TO THE PROJECT SUPERVISOR.

**Proposed Site Plan  
Tree Protection**  
Drawn by: **SK** Checked by: **DG**  
Scale: **1 : 500@ A1**

**High Bar Lane Ltd**  
Land at High Bar Lane,  
Thakeham, West Sussex

**High Bar Lane  
Thakeham**

**25-2125  
103 B**

**Mitchell Evans**  
90 / Meadow  
Godalming  
GU7 3HY  
01483 453 453

