




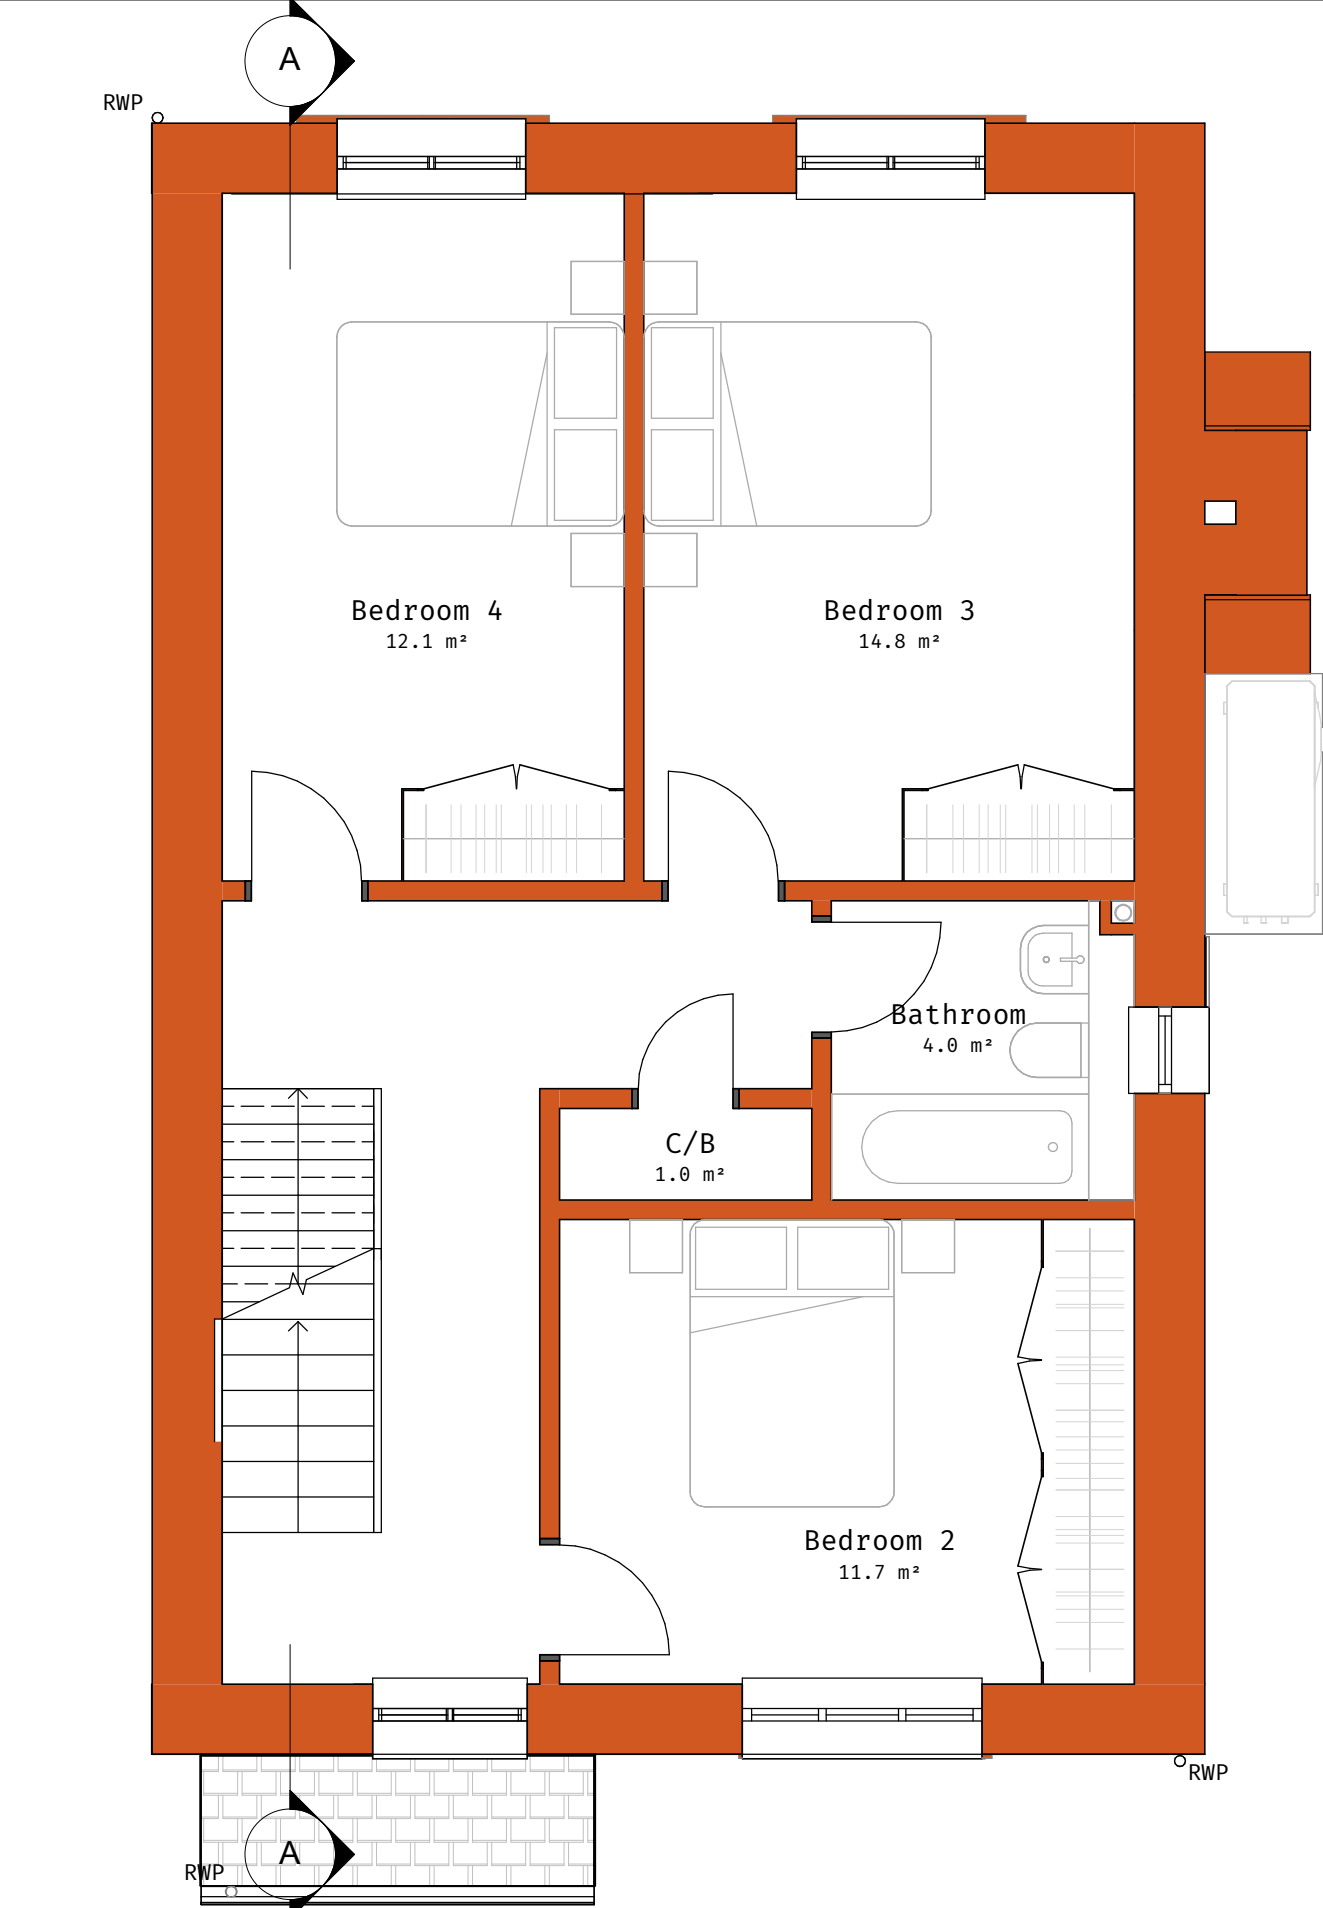


First Floor - Proposed
1 : 50

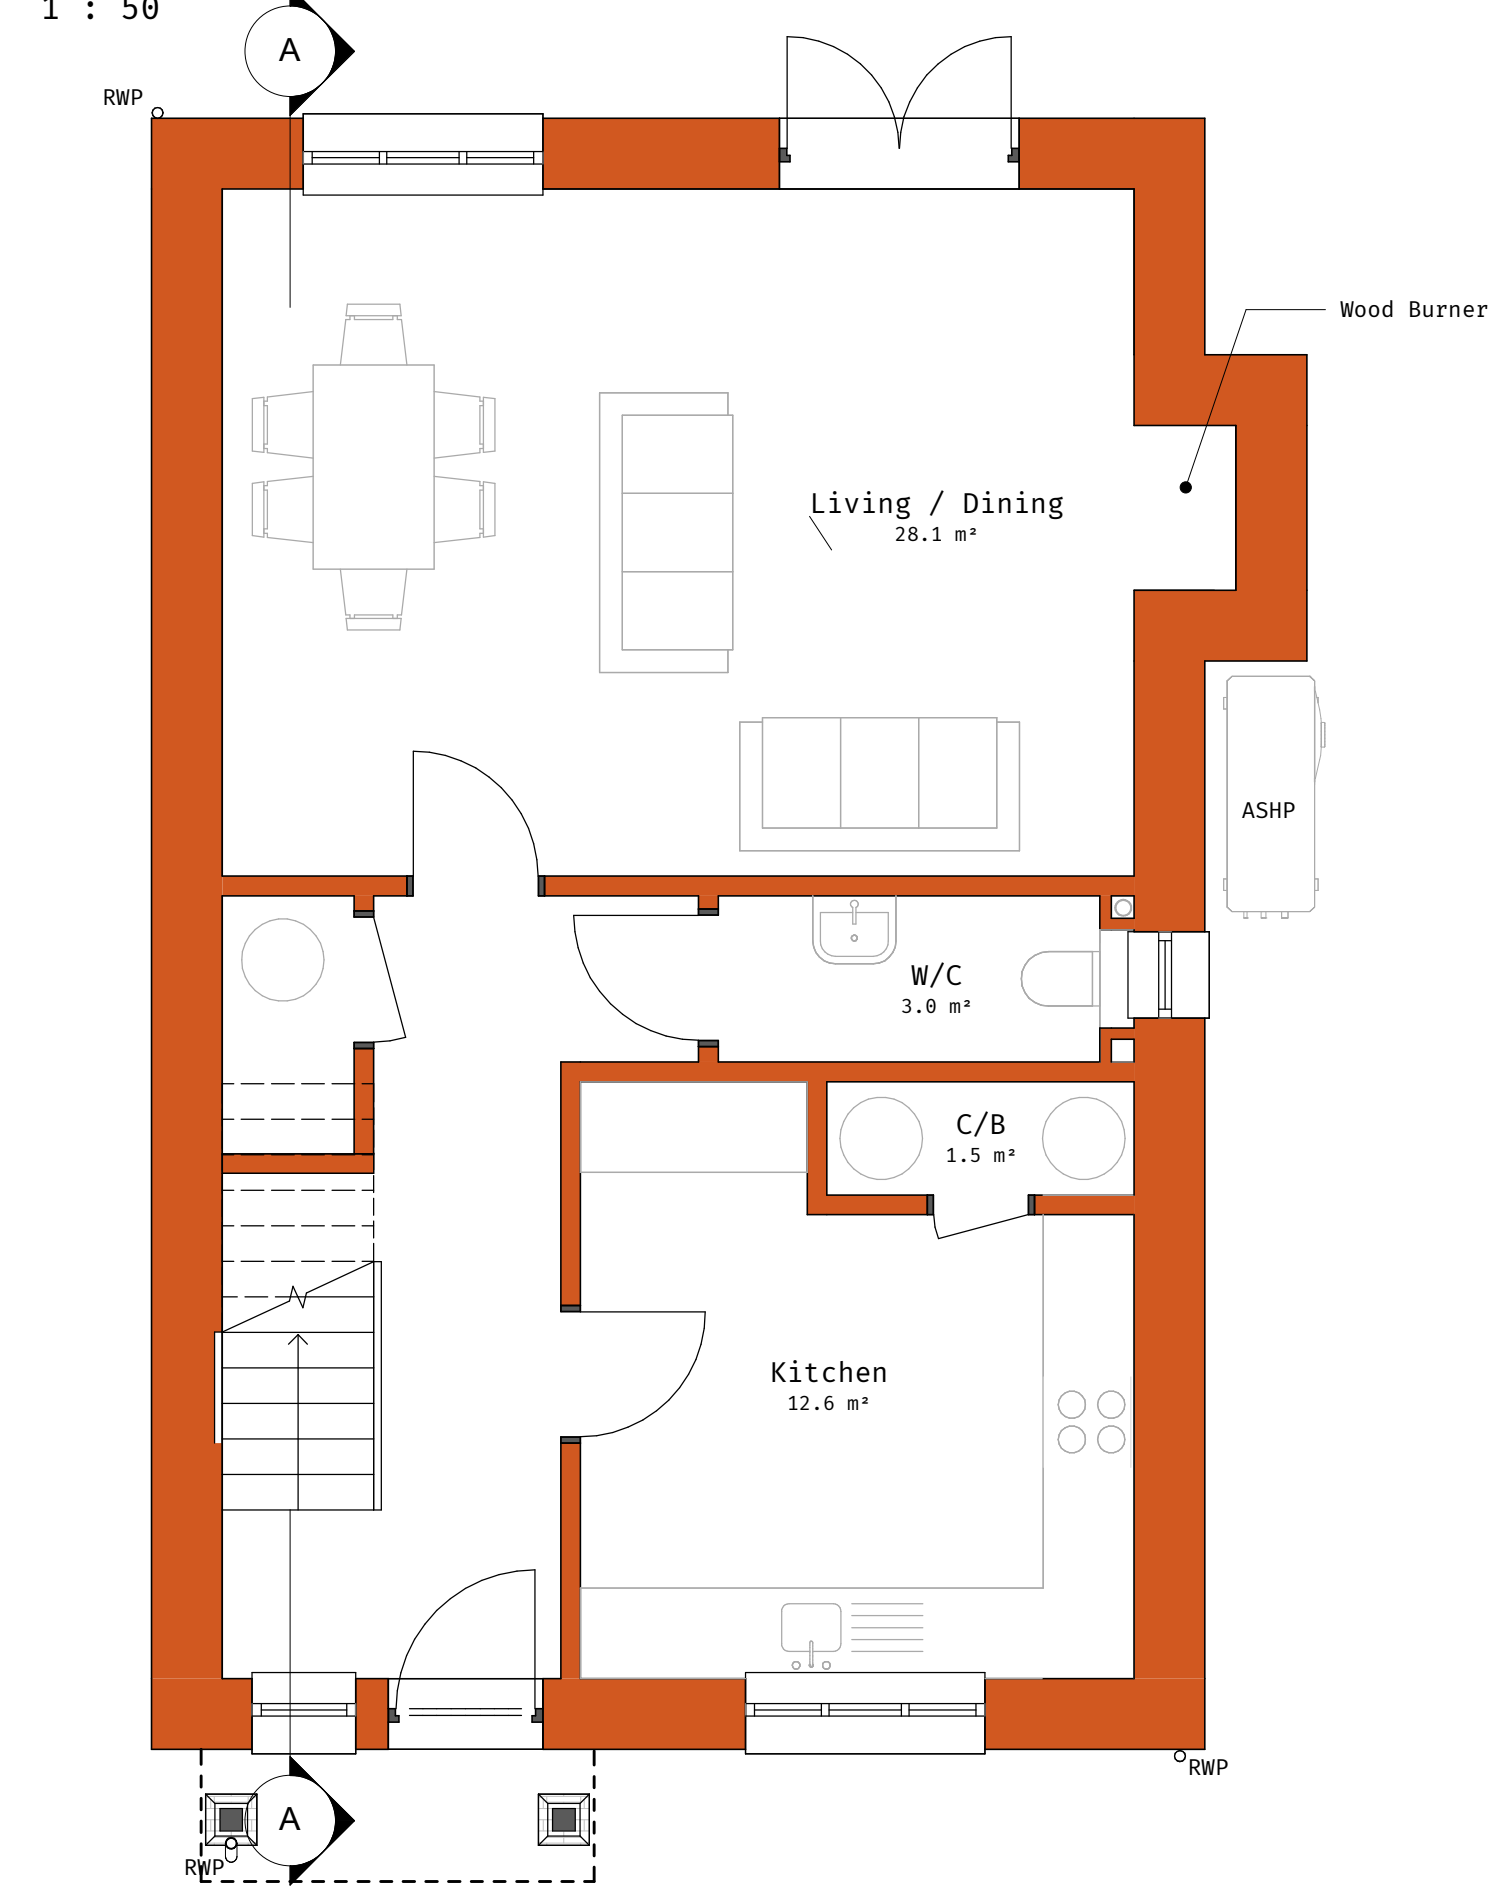

Ground Floor - Proposed
1 : 50

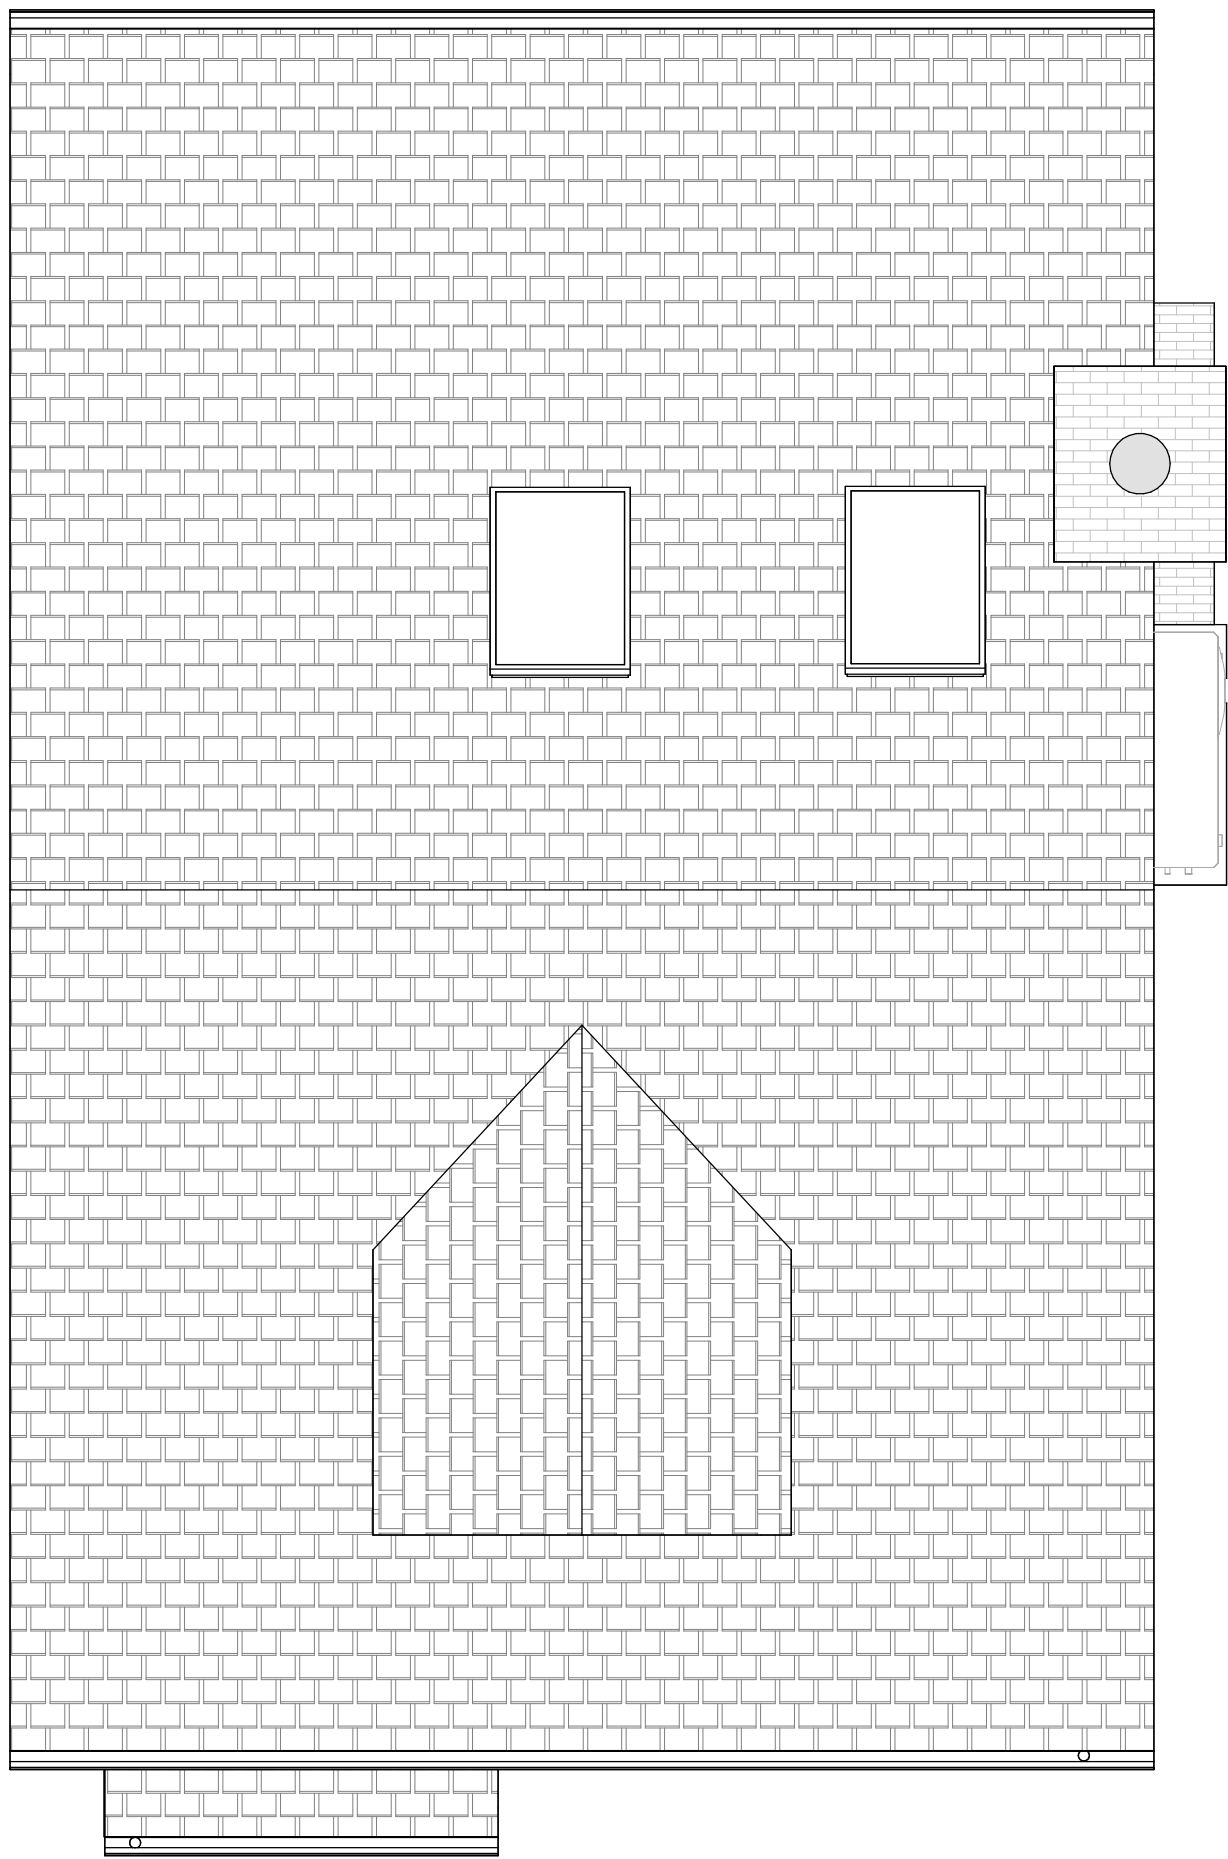

Roof - Proposed
1 : 50

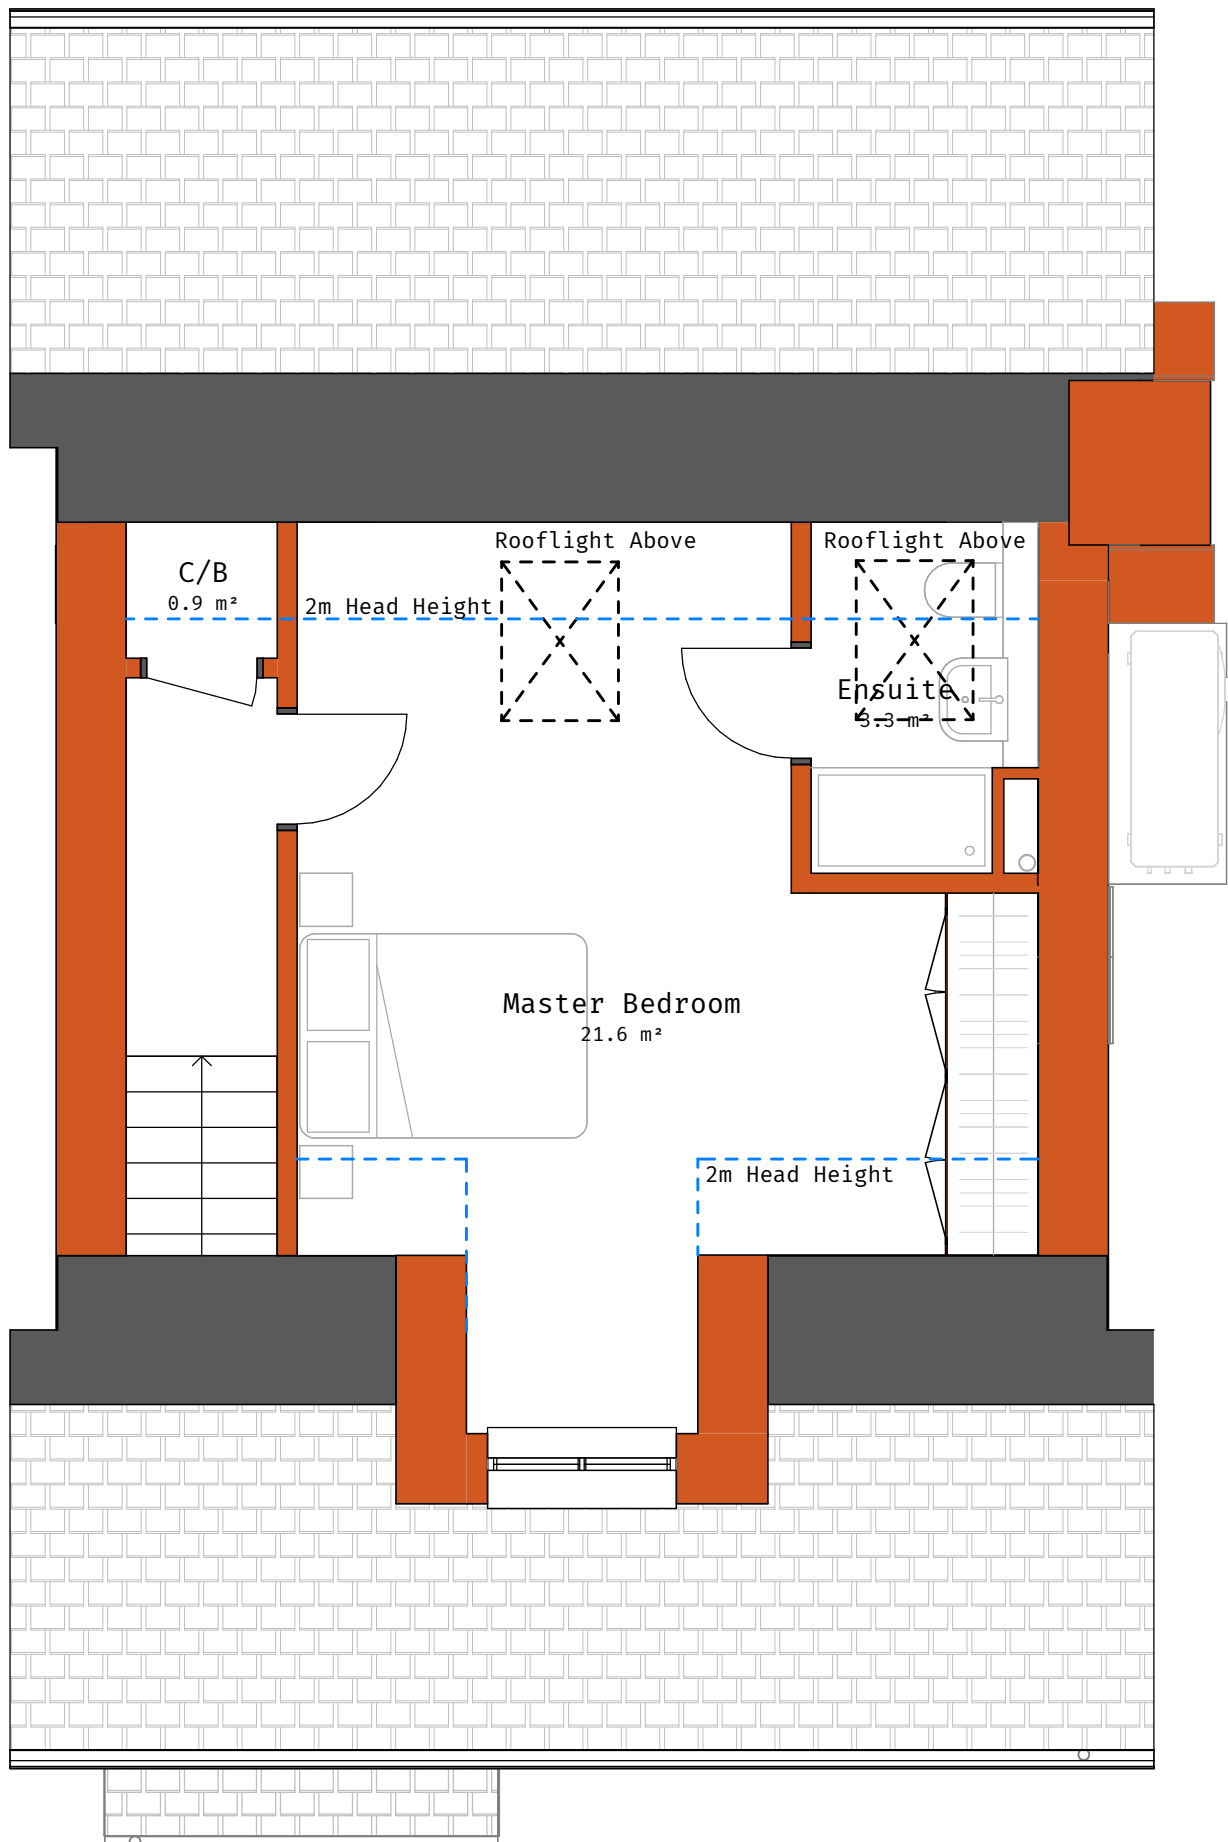

Second Floor - Proposed
1 : 50

NSA - Plots 11 and 12

Ground Floor - 60.14m2


First Floor - 59.41m2

Second Floor - 31.04m2

Total - 150.59m2

Net Sales Area (NSA) = Gross internal Area (GIA), excluding areas with headroom below 1.5m, Garages, Conservatories, External open-sided balconies, Greenhouses, garden stores, fuel stores, and terraces.

PRELIMINARY

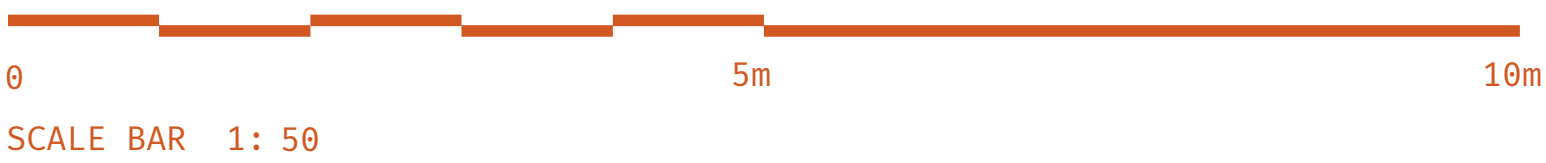

Rev	Date	Revision Comment	By
A	25 08 18	NSA's shown	sk
B	25 11 07	Design Development	sk
C	26 01 29	Planning Issue	sk
D	26 03 17	Updates	sk
E	26 03 18	Updates	sk

GENERAL NOTE:
SETTING OUT TO BE AGREED ON SITE WITH THE PROJECT SUPERVISOR. ALL DIMENSIONS TO BE CHECKED ON SITE BY THE GENERAL CONTRACTOR. DISCREPANCIES TO BE REPORTED IMMEDIATELY TO THE PROJECT SUPERVISOR.

Proposed Floor Plans Plot 11
Drawn by: **SK** Checked by: **DG**
Scale: **1 : 50 @ A1**

High Bar Lane Ltd
Land at High Bar Lane,
Thakeham, West Sussex

High Bar Lane Thakeham

25-2125 610 E

Mitchell Evans
90 / Meadow
Godalming
GU7 3HY
01483 453 453

