




Front Elevation
1 : 50

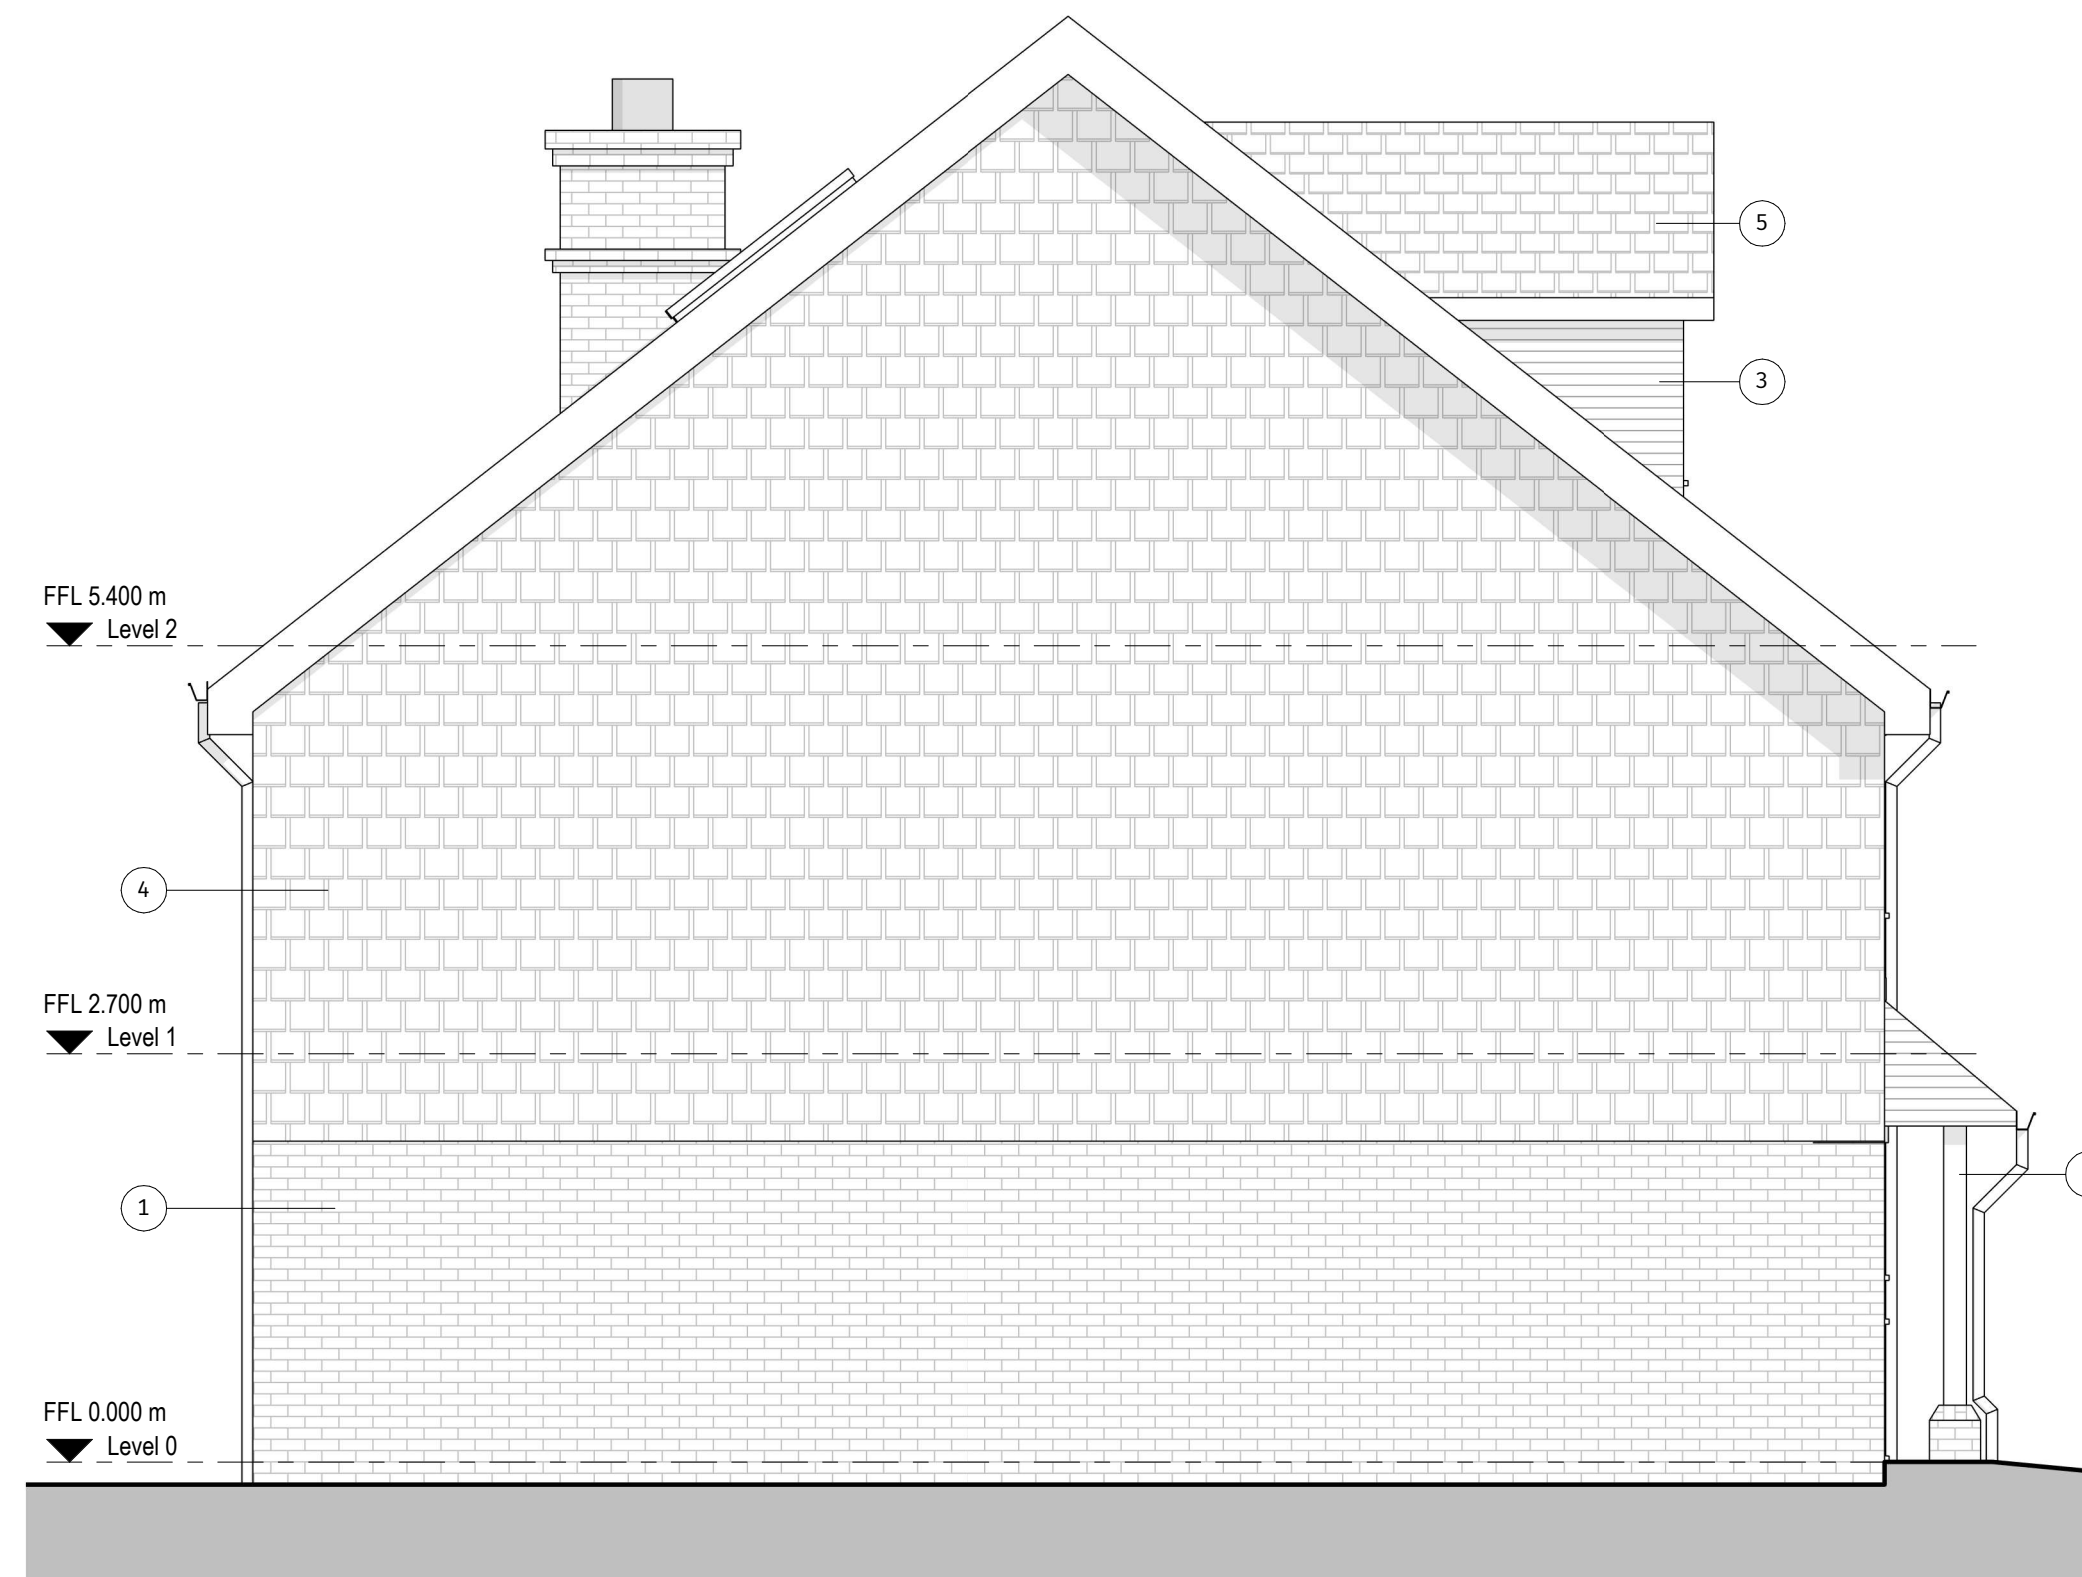

Side Elevation
1 : 50

MATERIAL KEY

- 1 Local Facing Brick
- 3 Timber Cladding
- 4 Hanging Tiles
- 5 Slate Roof Tiles
- 7 Oak




Rear Elevation
1 : 50



Flank Elevation
1 : 50

PRELIMINARY

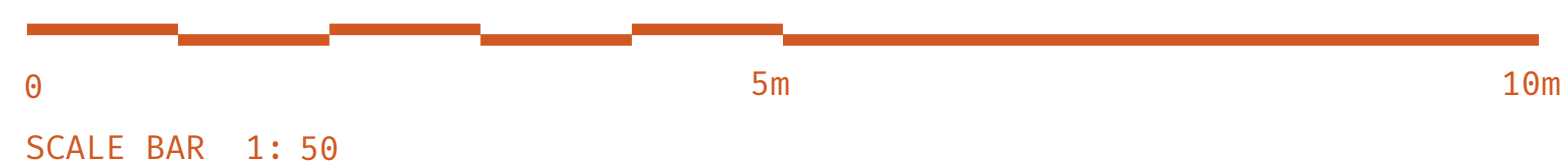

Rev	Date	Revision Comment	By
A	26 01 29	Planning Issue	sk
B	26 03 17	Updates	sk
C	26 03 18	Updates	sk

GENERAL NOTE:
SETTING OUT TO BE AGREED ON SITE WITH THE PROJECT SUPERVISOR. ALL DIMENSIONS TO BE CHECKED ON SITE BY THE GENERAL CONTRACTOR. DISCREPANCIES TO BE REPORTED IMMEDIATELY TO THE PROJECT SUPERVISOR.

Proposed Elevations
Plot 11
Drawn by: **SK** Checked by: **DG**
Scale: **1 : 50 @ A1**

High Bar Lane Ltd
Land at High Bar Lane,
Thakeham, West Sussex

High Bar Lane
Thakeham

25-2125
620 C

Mitchell Evans
90 / Meadow
Godalming
GU7 3HY
01483 453 453

