


PLANNING

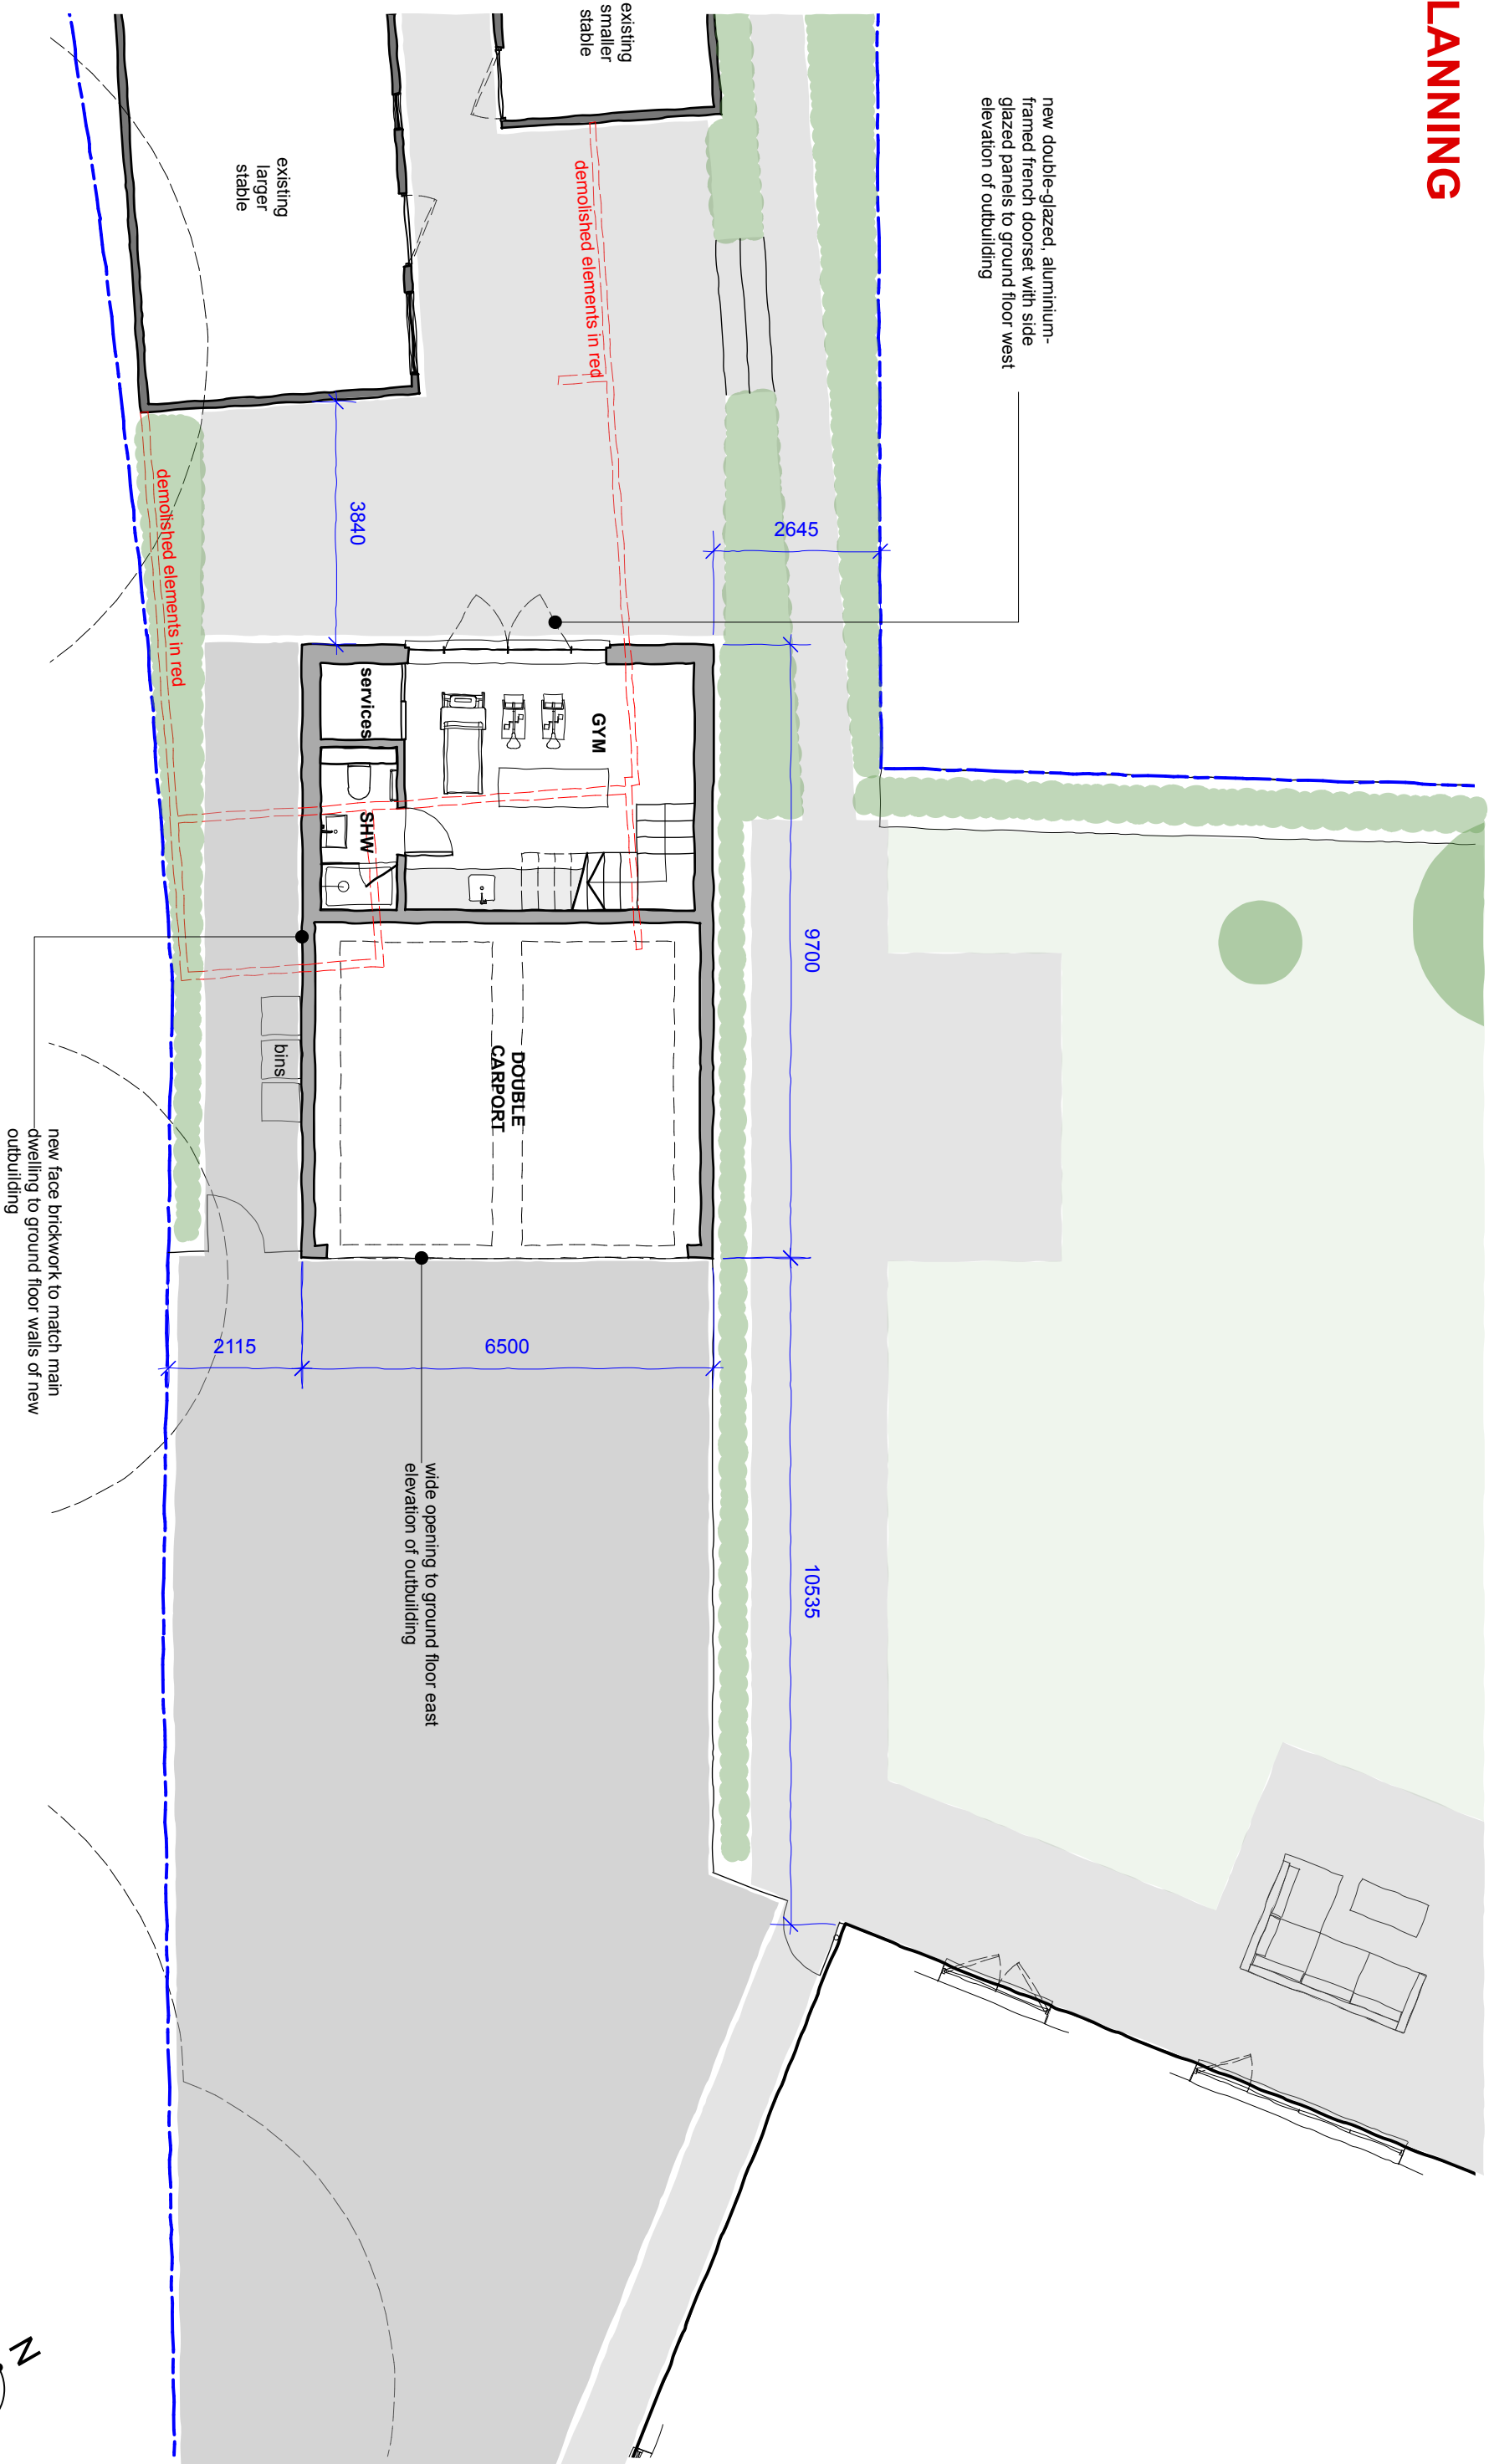

PROPOSED OUTBUILDING
GROUND FLOOR PLAN

scale 1:100

inc
architecture

**IAIN COLLIE
ARCHITECTURE
LIMITED**
0 7 5 3 5 6 0 1 4 0 8
hello@iaincollie.com
www.iaincollie.com

GENERAL NOTES

All written dimensions must be checked before work commences on site or in shop. Figured dimensions take preference over those scaled. Discrepancies, where identified, must be reported immediately.

Any areas indicated on this drawing are for guidance purposes only. No responsibility is taken for their accuracy.

All work must be carried out in accordance with the Building Regulations and to the satisfaction of the Local Authority.

Drawings are issued as design intent only for submission for building regulations approval. The contractor must take responsibility for supplying suitable materials and systems which are suitable for the intended use. The contractor must ensure that all work is carried out in accordance with the written guidance and recommendations by the material supplier.

All drawings are to be read in conjunction with structural & services documentation.

REV	ISSUE DATE	REVISION NOTES

STATUS
PLANNING
CLIENT Shelle Taylor
PROJECT Calderbank, Ifield Wood Ifield, Crawley RH11 0LE

DRAWING TITLE
PROPOSED OUTBUILDING GROUND FLOOR PLAN
SCALE 1:100 @ A3
JOB NO. 2507
DWG NO. PL07
DATE October 2025
REV. -