



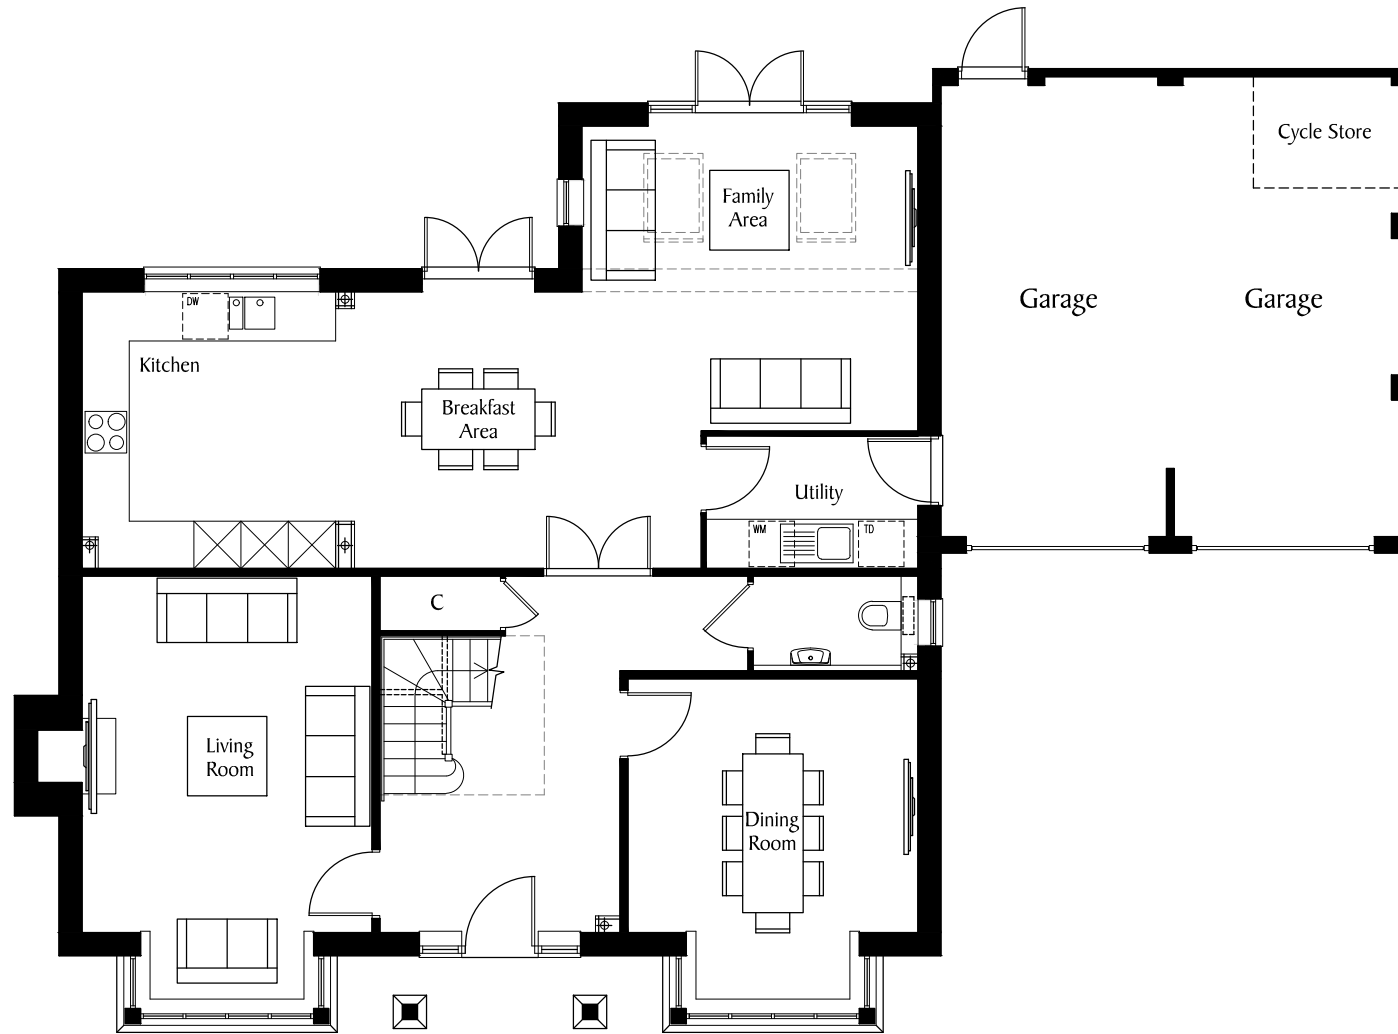


4H32
Plot 12

Ground Floor

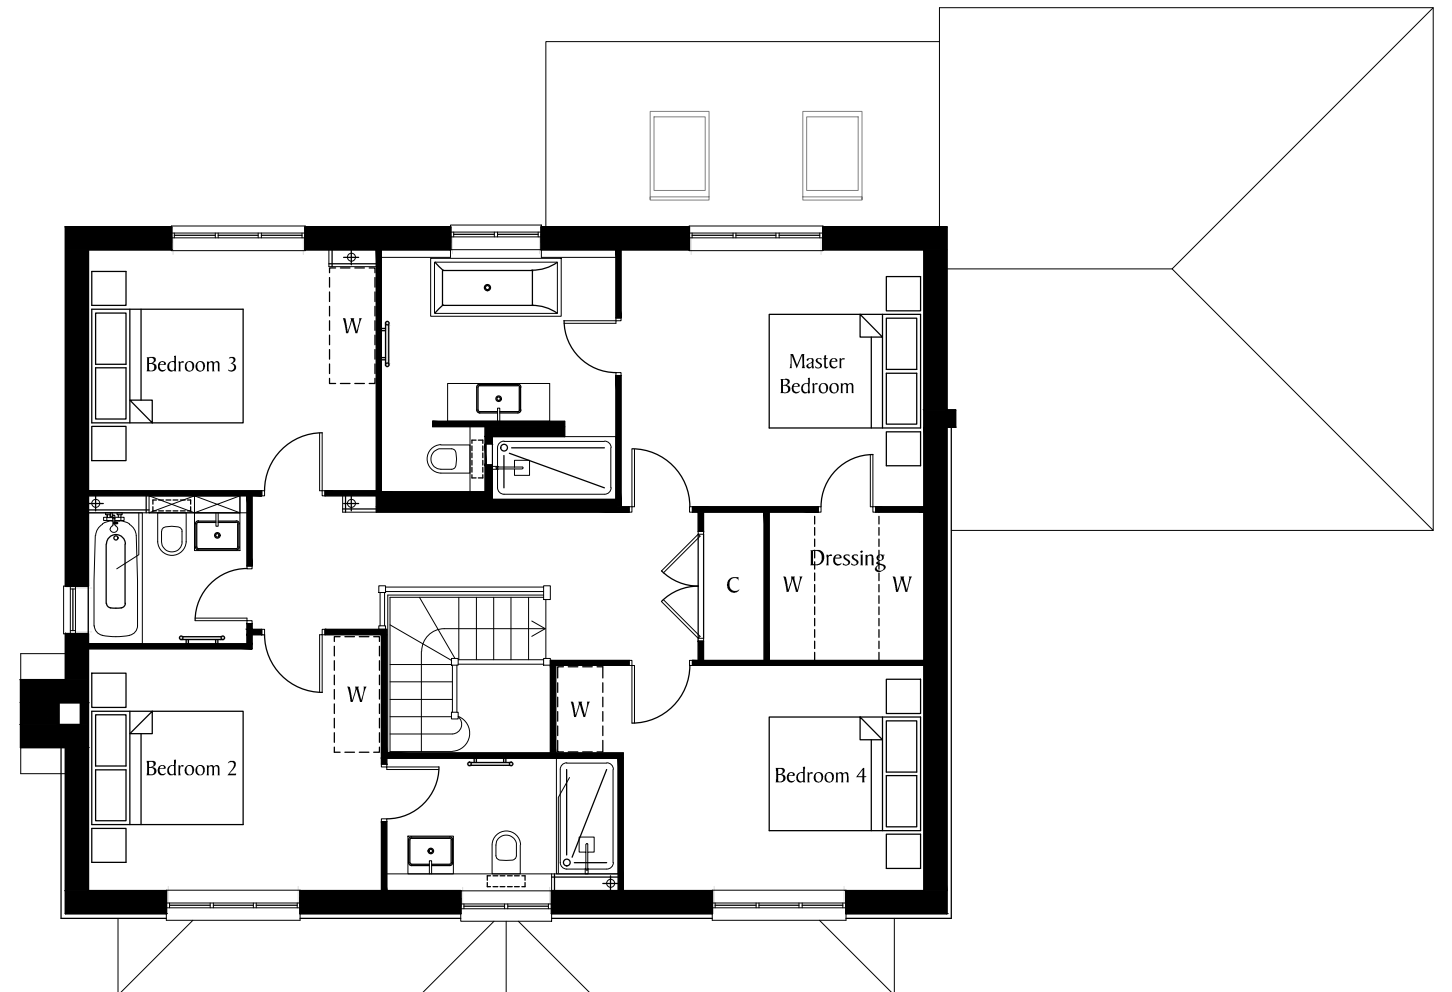

First Floor

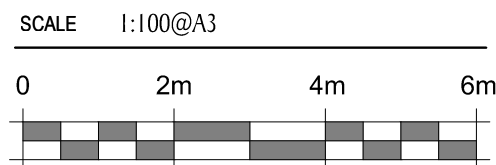

REV	DATE	REVISION
B	07.05.20	First floor plan amended to suit revised elevations.

REV	DATE	REVISION
-----	------	----------

DEVELOPMENT
LAND WEST OF WORTHING ROAD
SOUTHWATER
PHASE 5

DRAWN DATE
RJW MAY 2020

DRAWING TITLE

PLOT 12
FLOOR PLANS

DRG NO.
S835/P12/01

REVISION
B

Berkeley
Designed for life
Berkeley Homes (Southern) Limited
Berkeley House, Bay Tree Avenue
Leatherhead
Surrey, KT22 7UE
Tel: (01372) 370400