


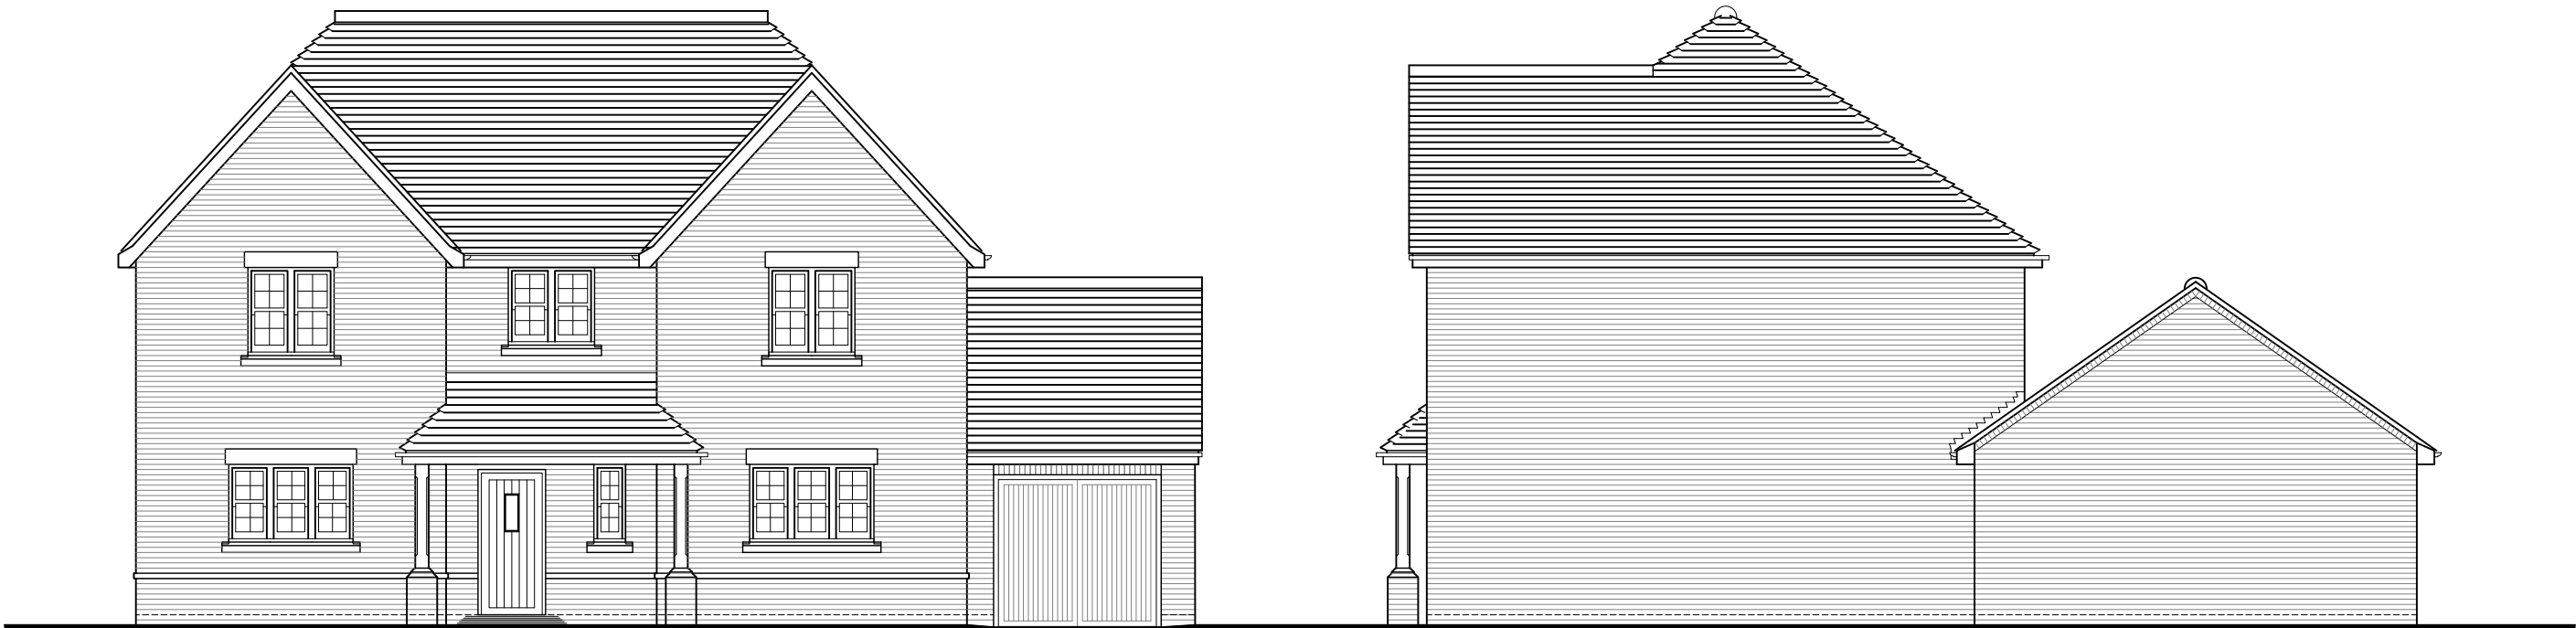

Front Elevation

Side Elevation



Rear Elevation

Side Elevation

SCALE 1:100@A3			REV			DATE			REVISION			REV			DATE			REVISION			DEVELOPMENT			DRAWING TITLE			Berkeley Designed for life Berkeley Homes (Southern) Limited Berkeley House, Bay Tree Avenue Leatherhead Surrey, KT22 7UE Tel: (01372) 370400					
0 1m 2m 3m 4m			P01			28.06.24			First Issue												PHASE 5			PLOT 153								
																					WORTHING ROAD			ELEVATIONS								
																					SOUTHWATER											
																					DRAWN			DATE			DRG NO.			REVISION		
																					TJR			JUNE 2024			S830-INT-P5-XX-DR-K-005-155-153					