





Front Elevation

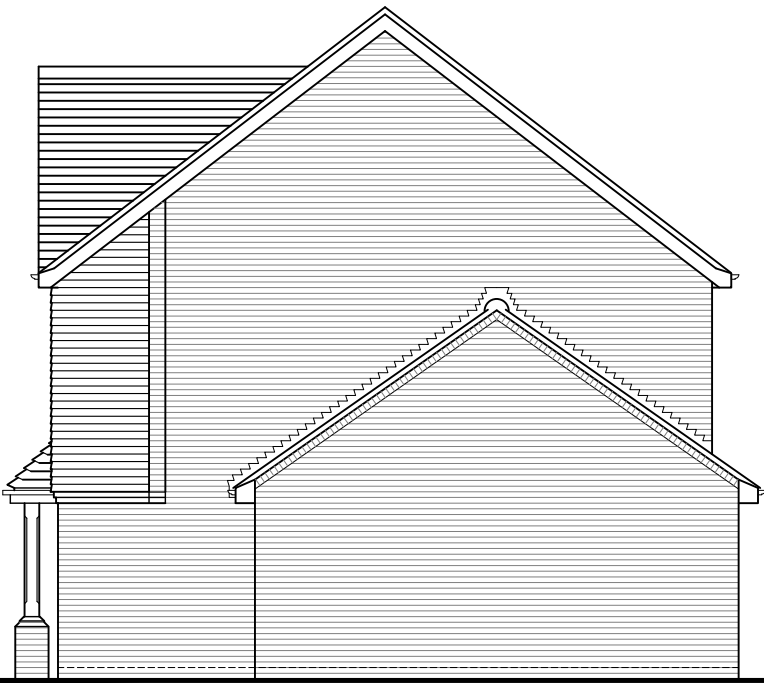

Side Elevation



Rear Elevation

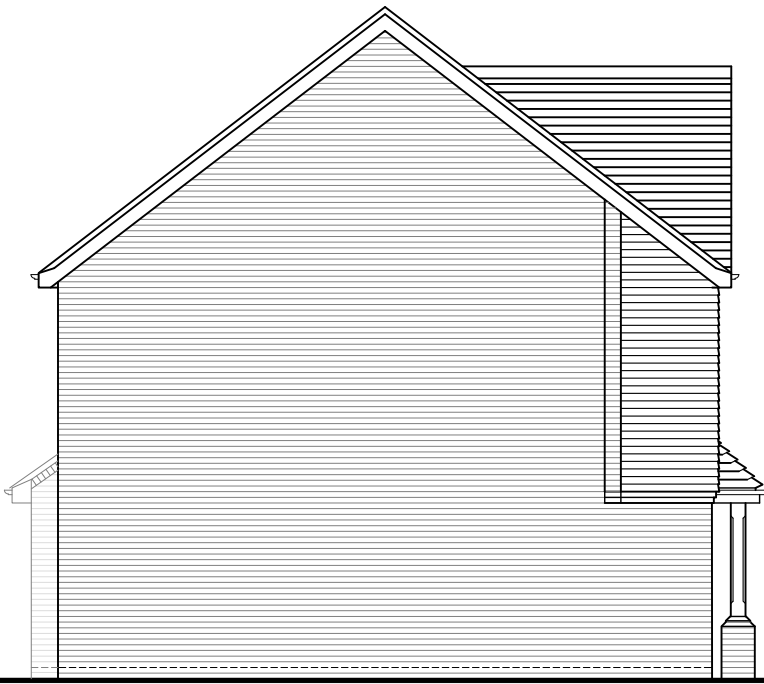

Side Elevation

SCALE1:100@A3

01m2m3m4m

REV	DATE	REVISION	REV	DATE	REVISION
P01	28.06.24	First Issue			

DEVELOPMENT

PHASE 5
WORTHING ROAD
SOUTHWATER

DRAWN

TJR

DATE

JUNE 2024

DRAWING TITLE

PLOT 152
ELEVATIONS

DRG NO.

S830-INT-PS-XX-DR-K-005-153-152

REVISION

Berkeley
Designed for life

Berkeley Homes (Southern) Limited
Berkeley House, Bay Tree Avenue
Leatherhead
Surrey, KT22 7UE
Tel: (01372) 370400