


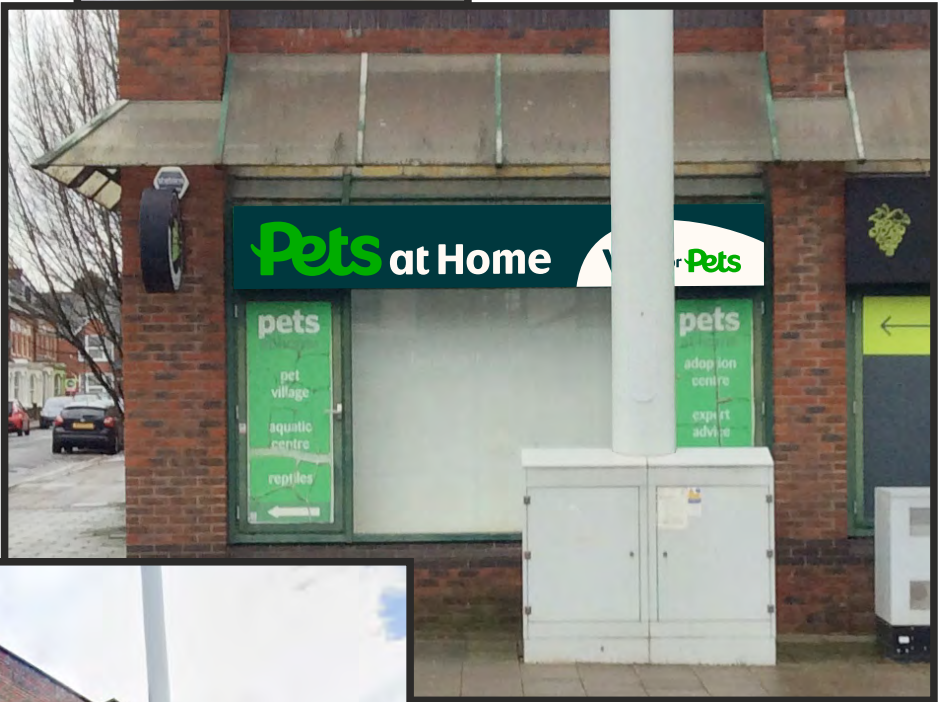


Front elevation





Side elevation



Rear elevation

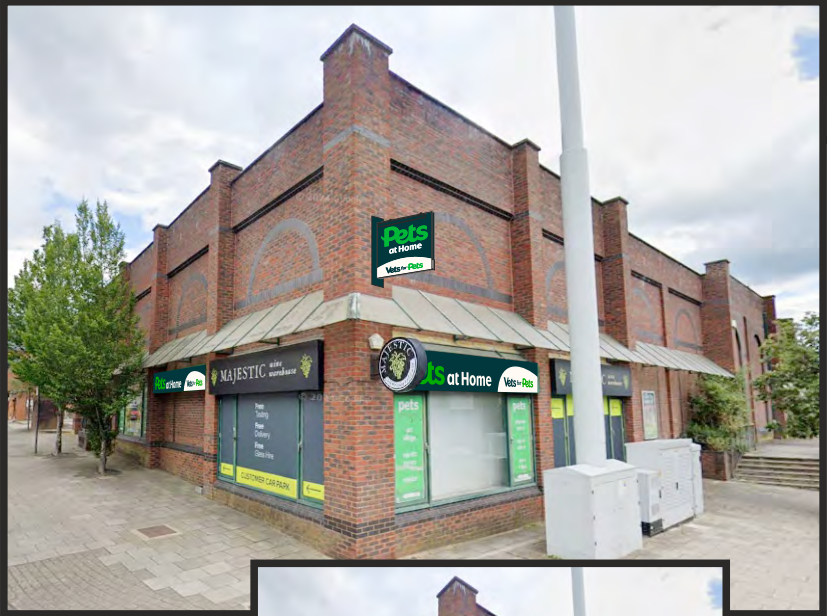

Corner elevation

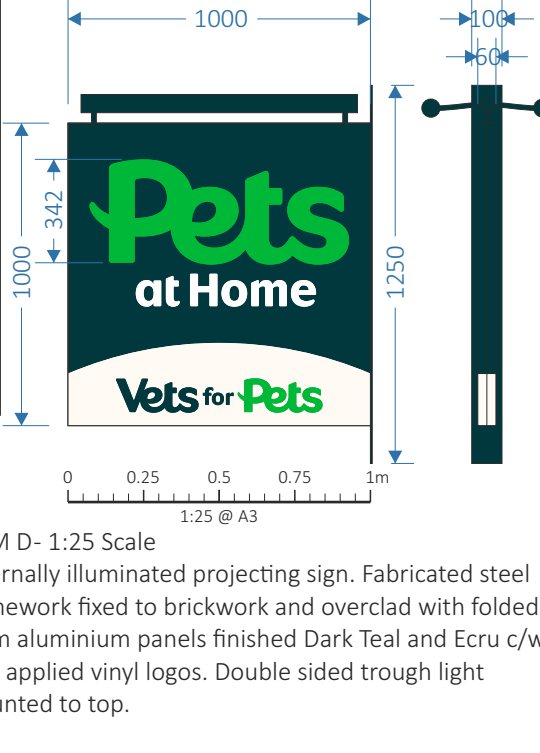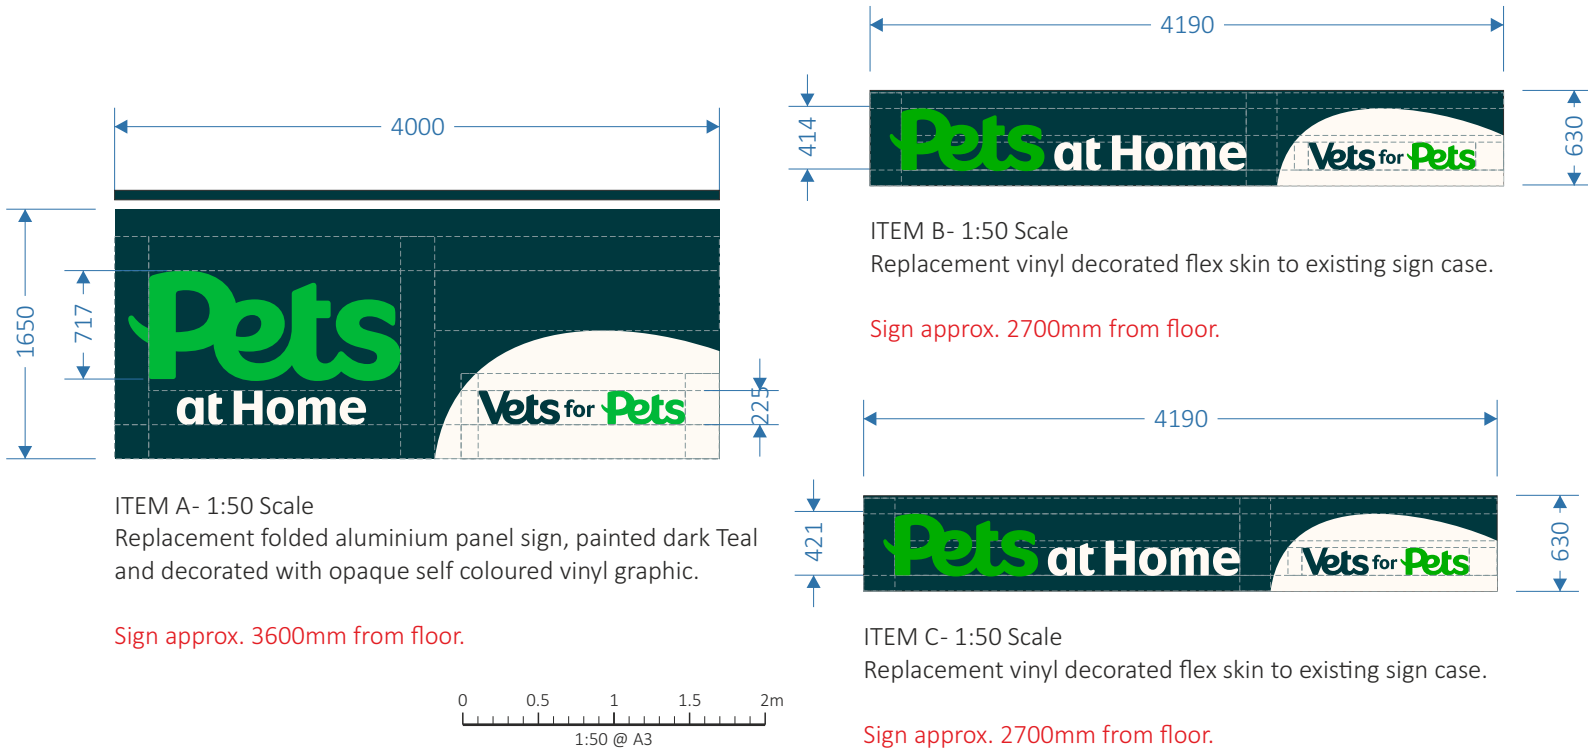

Rev.:	Rev Date:	Revision Details:
C	21/05/2026	Rev C (DS): Added further planning info - cap heights & scale bars. Rev B (MRW): Glazing Vinyl Option 1 Preferred, Signage Removal Note Added. Rev A (DS): Increased size of projector and updated construction detail, updated ginger cat on option 1 for glazing graphics. Initial Revision (MRW): Scheme Updated to Include Vets for Pets, Projector Added, Glazing Vinyls Updated, Previously Installed Signage Removed from

File Name: pets at home\ref71365\4. proposals\71365_PAH_Horsham_external proposal.cdr					Client: Pets at home
Job No: 71365	Scale: as above	Drawn by: MRW	Checked by:	Date: 31.3.26	Site: Horsham

