
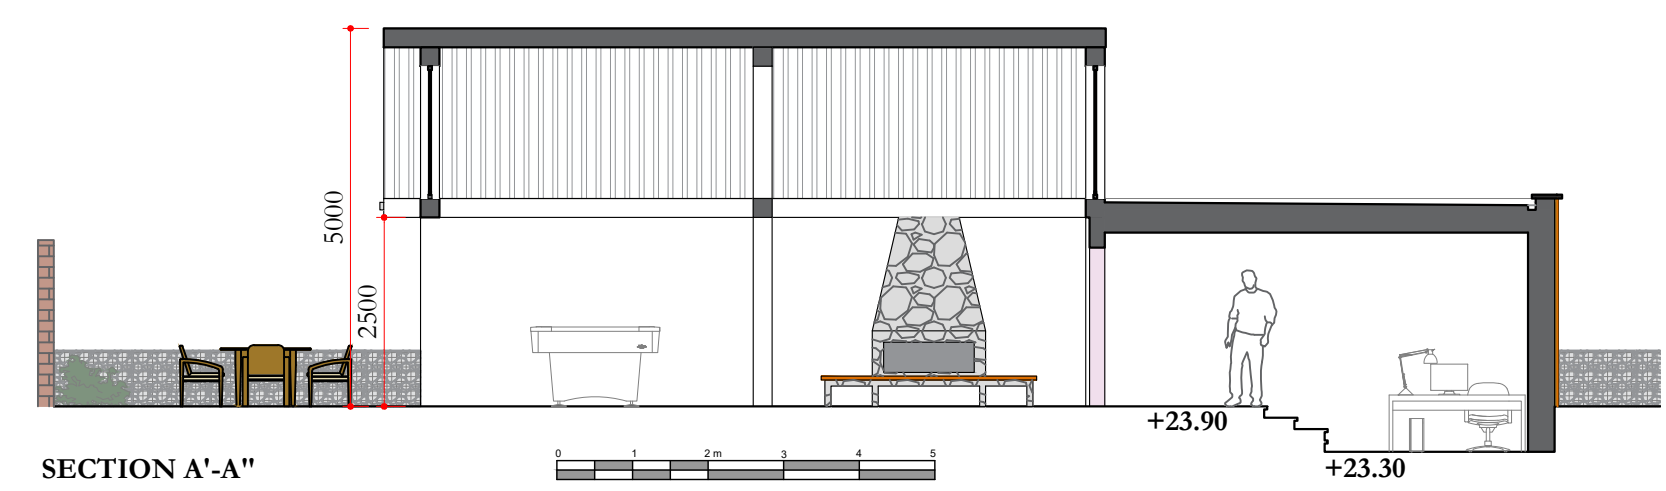
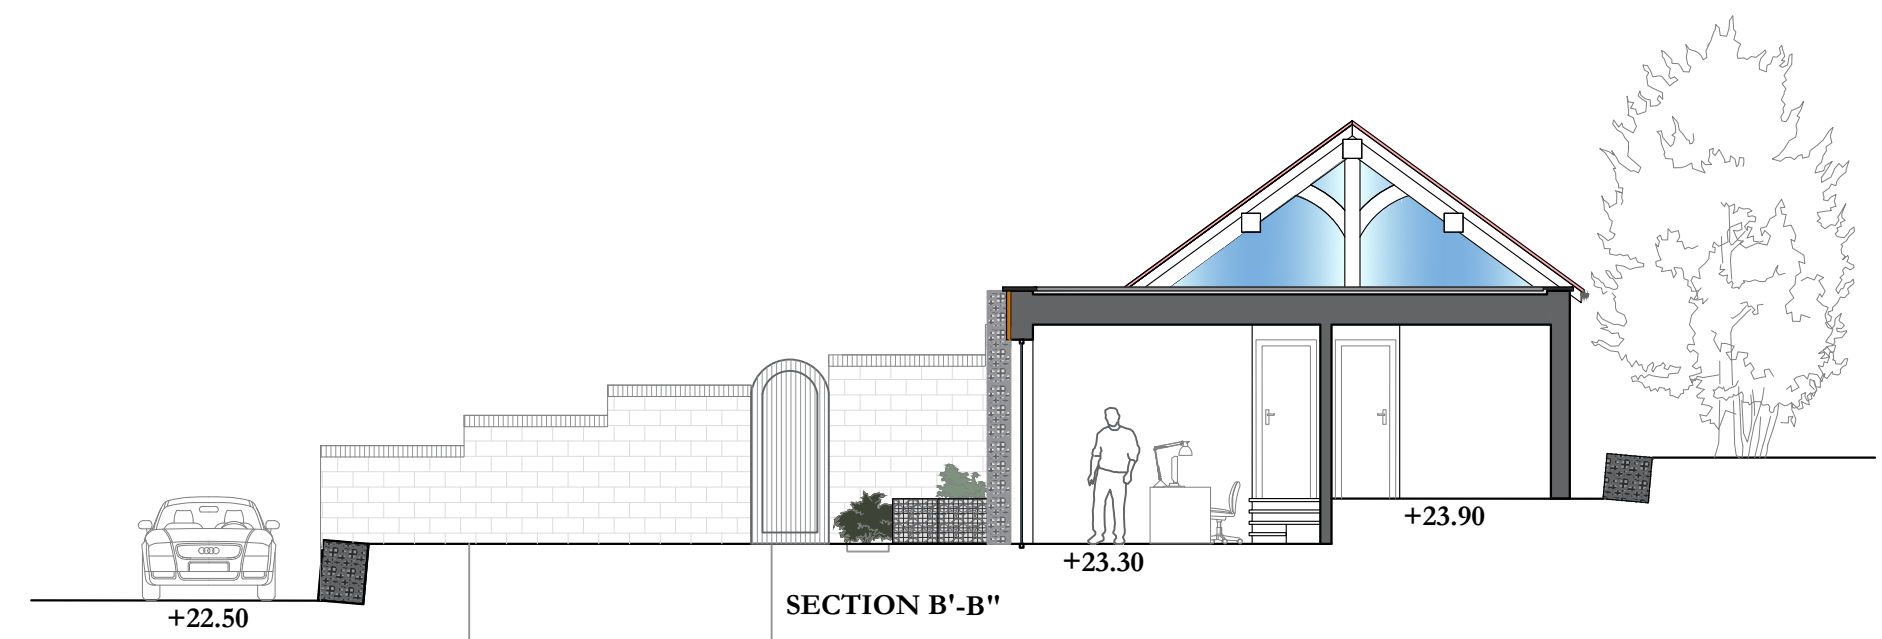
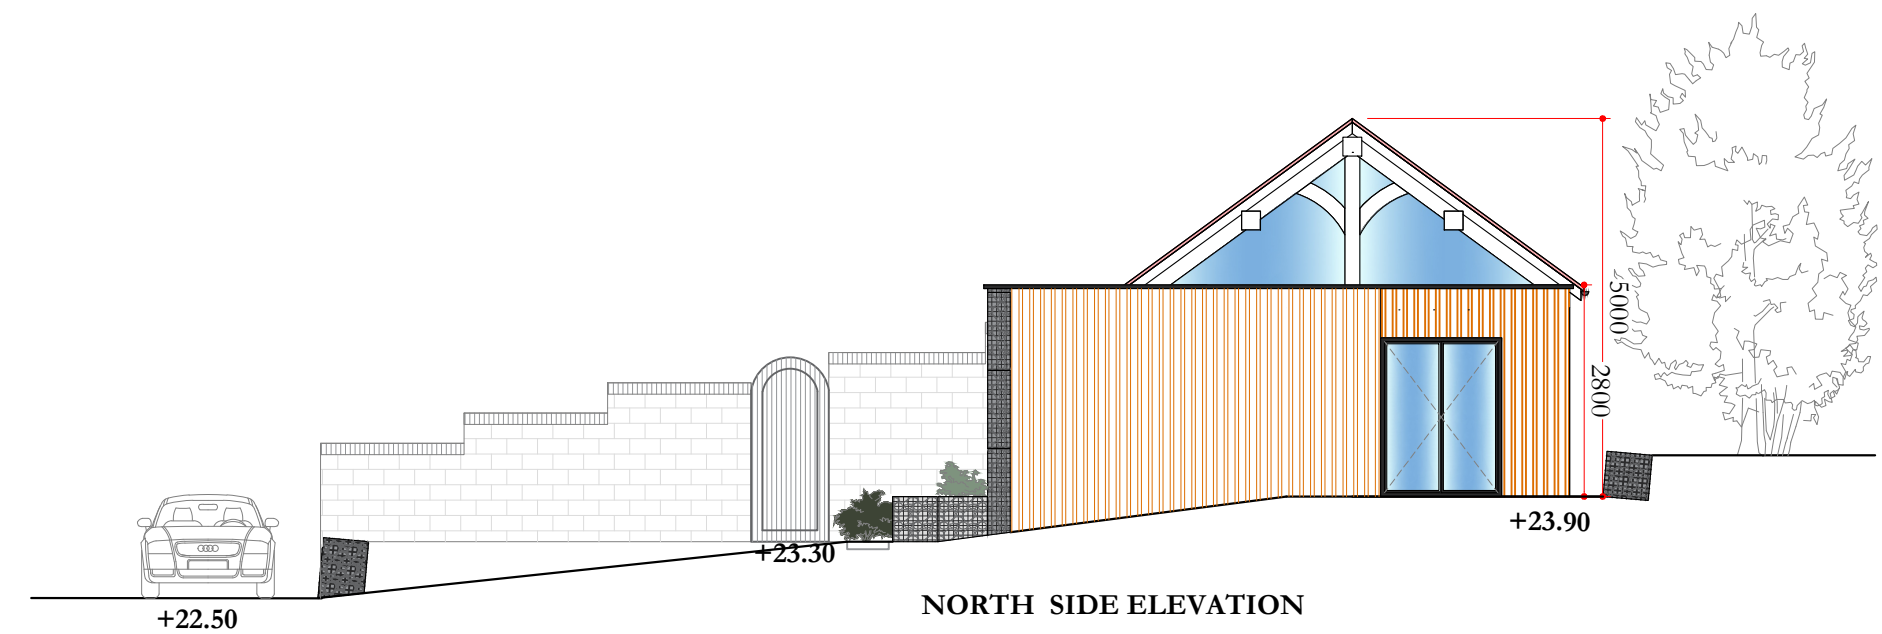
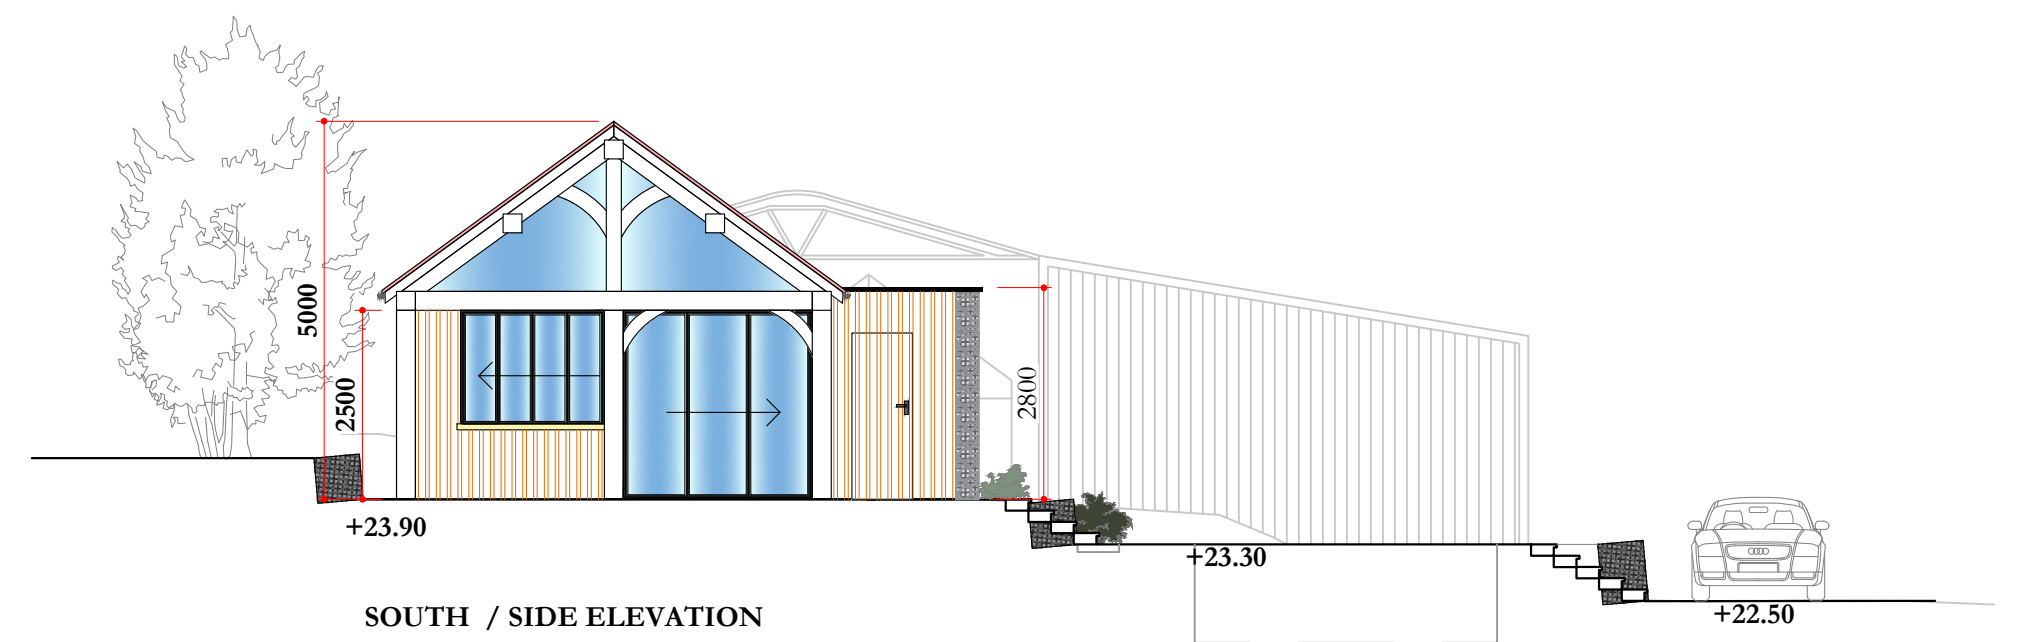
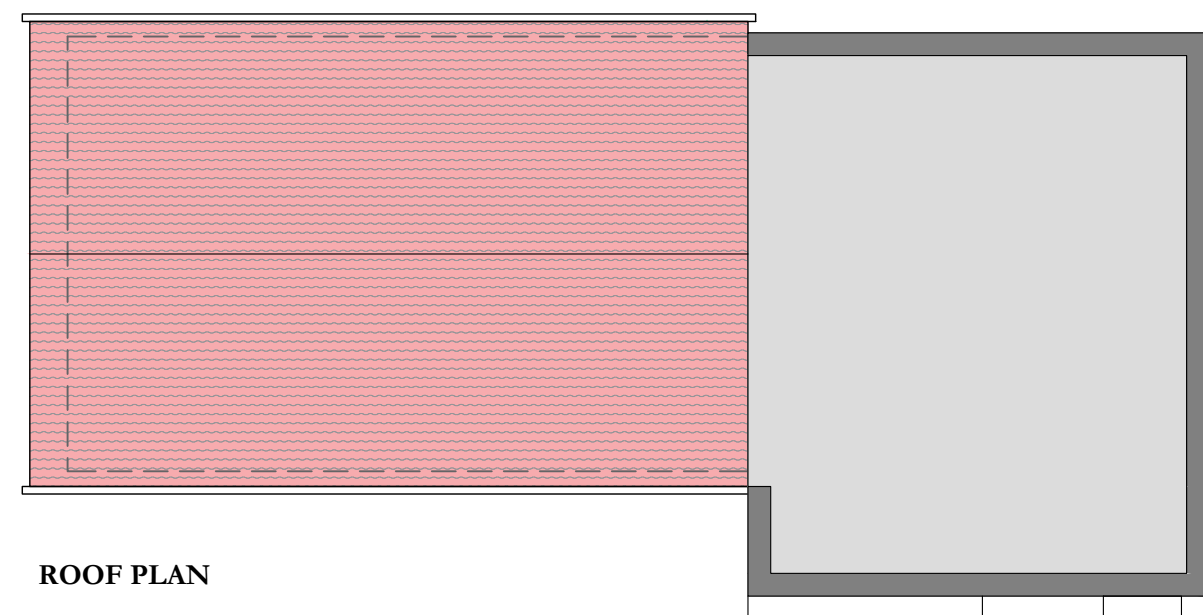
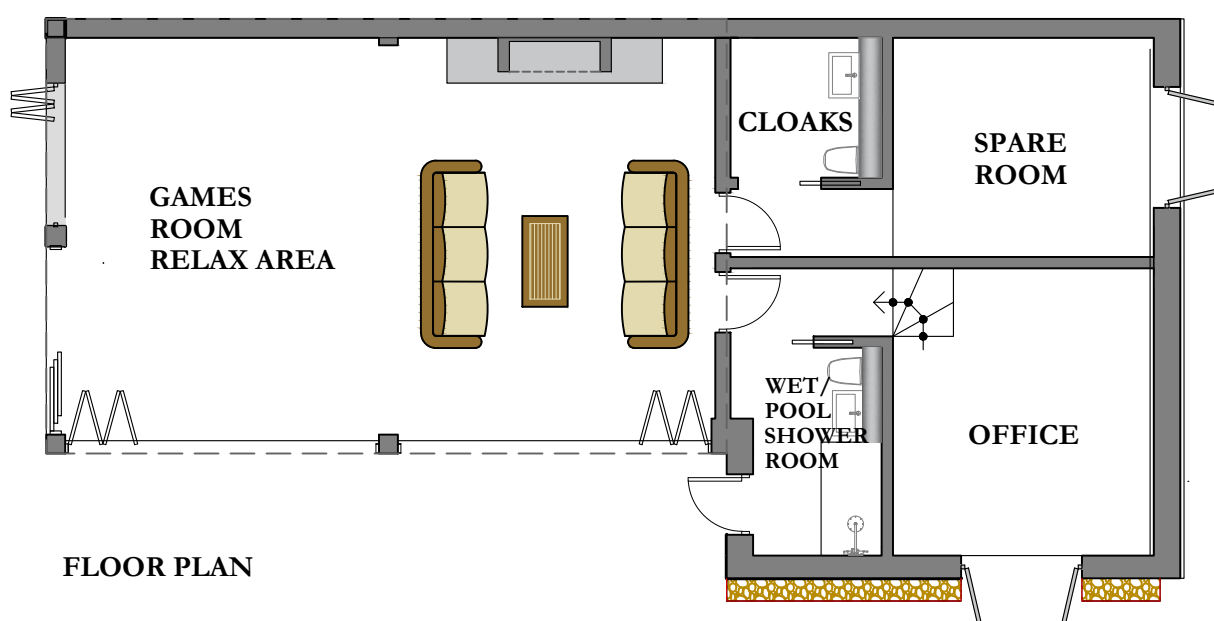
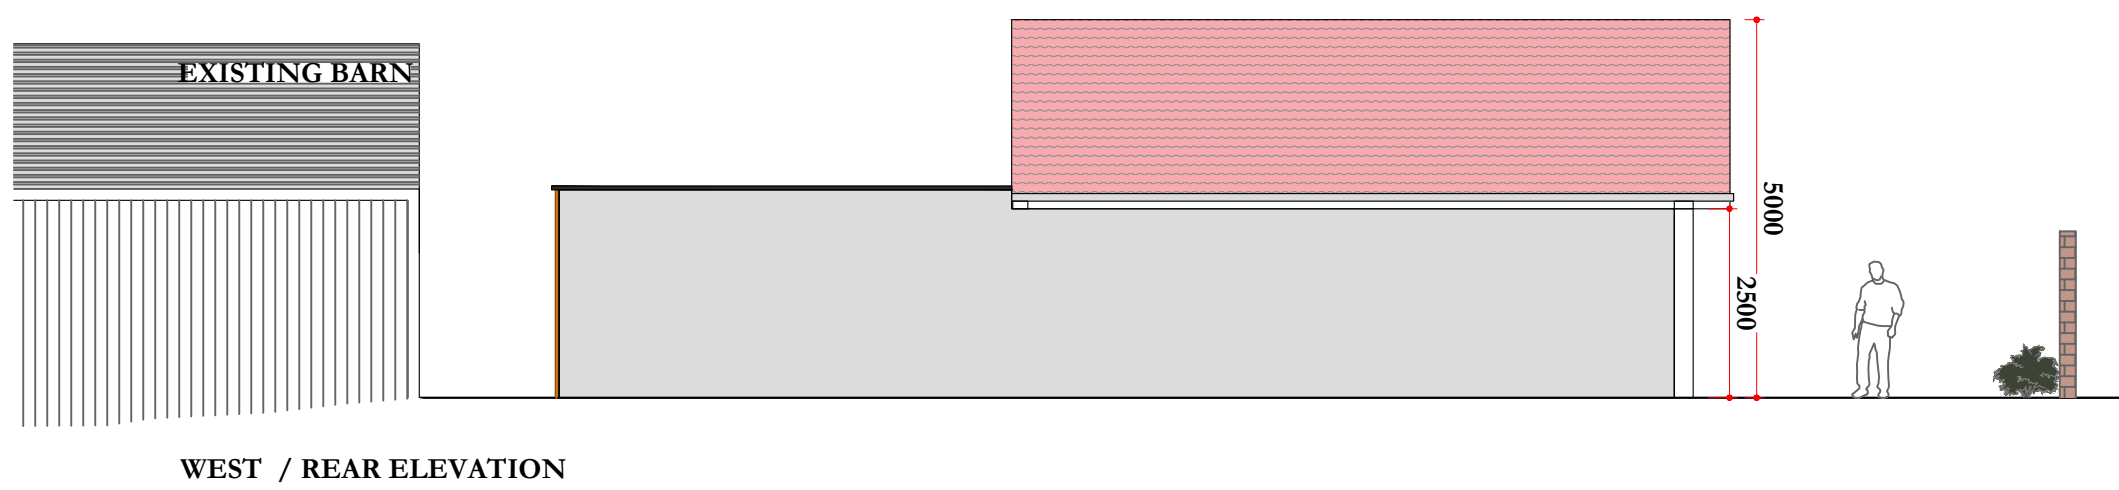


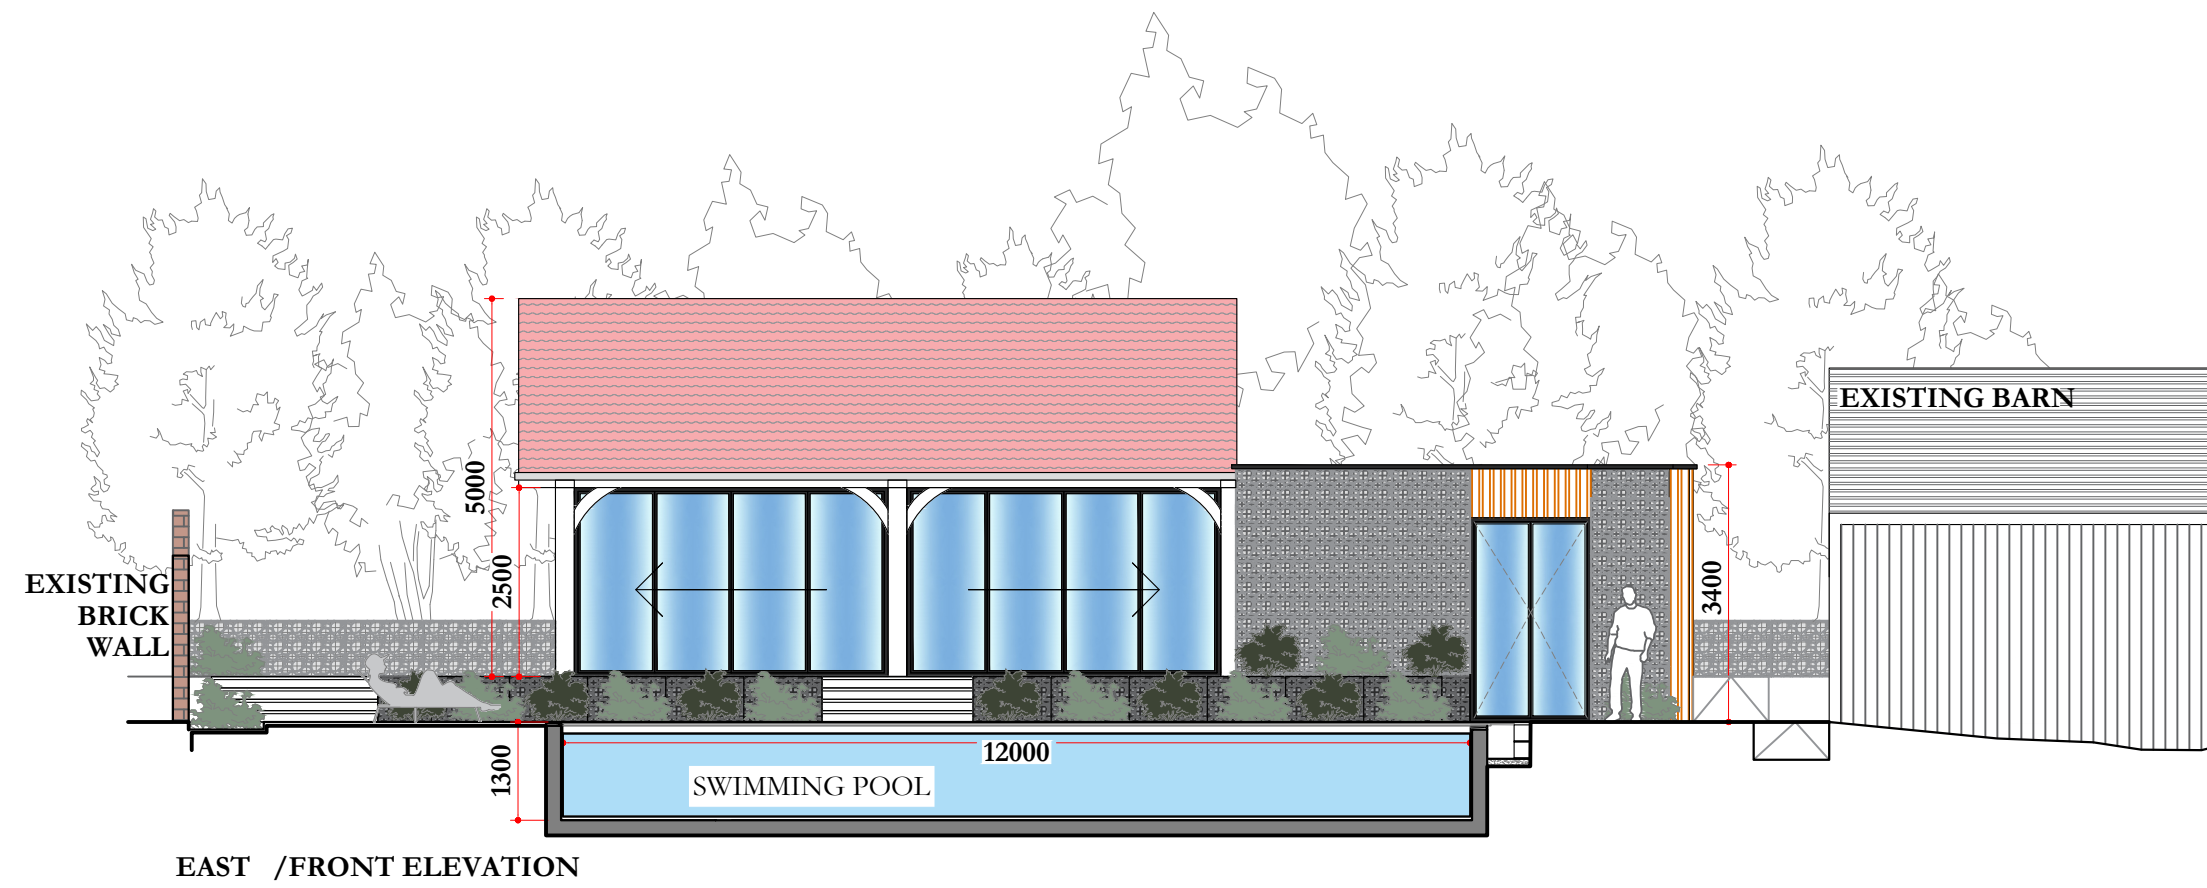

|   |                                                  |                      |
|---|--------------------------------------------------|----------------------|
| <div><div><div></div><div></div><div></div></div><div>BENJAMIN BETH PROJECTS</div></div> <div>T: 01932 880694<br/>E: office@benbeth.co.uk<br/>W: www.benbeth.co.uk</div>   |                                                  |                      |
| Project   | FAIRLEE HOUSE, BUCK GREEN<br>RH12 3JE            |                      |
| Drawing   | PROPOSED POOL HOUSE FLOOR PLAN<br>AND ELEVATIONS |                      |
| Scale   | 1:100@ A1                                        | Job No. P1032        |
| Date   | JUNE 2026                                        | Drawn NAM Checked BB |
| Do not scale from drawing.<br>Contractors must verify all dimensions on site before commencing any work or shop drawings.<br>Figured dimensions are to be used in preference to scaled dimensions.<br>If this drawing exceeds the quantities taken in any way the architects are to be informed before work is initiated. |                                                  |                      |
| Drawing No.   | P1032 004                                        | Revision No. --      |