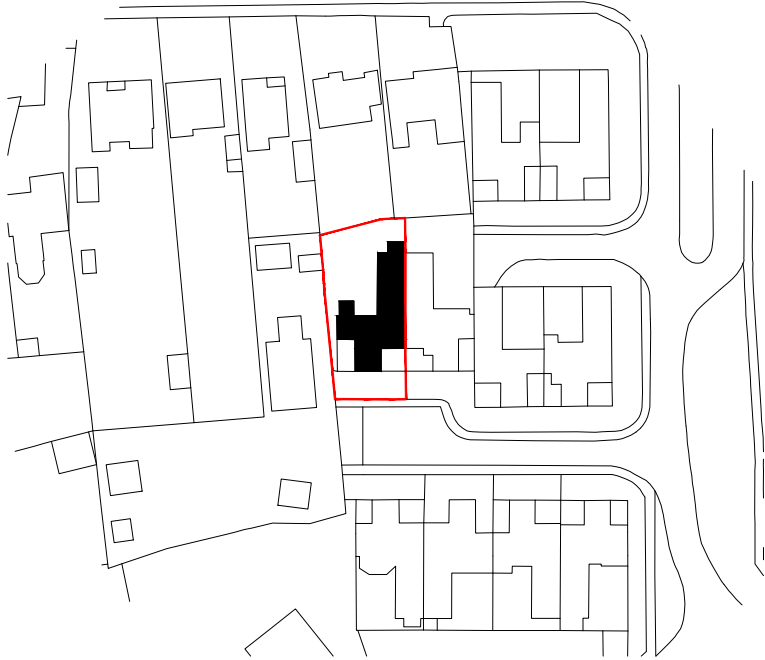
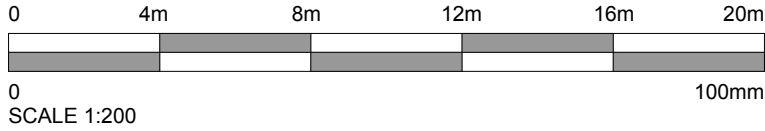
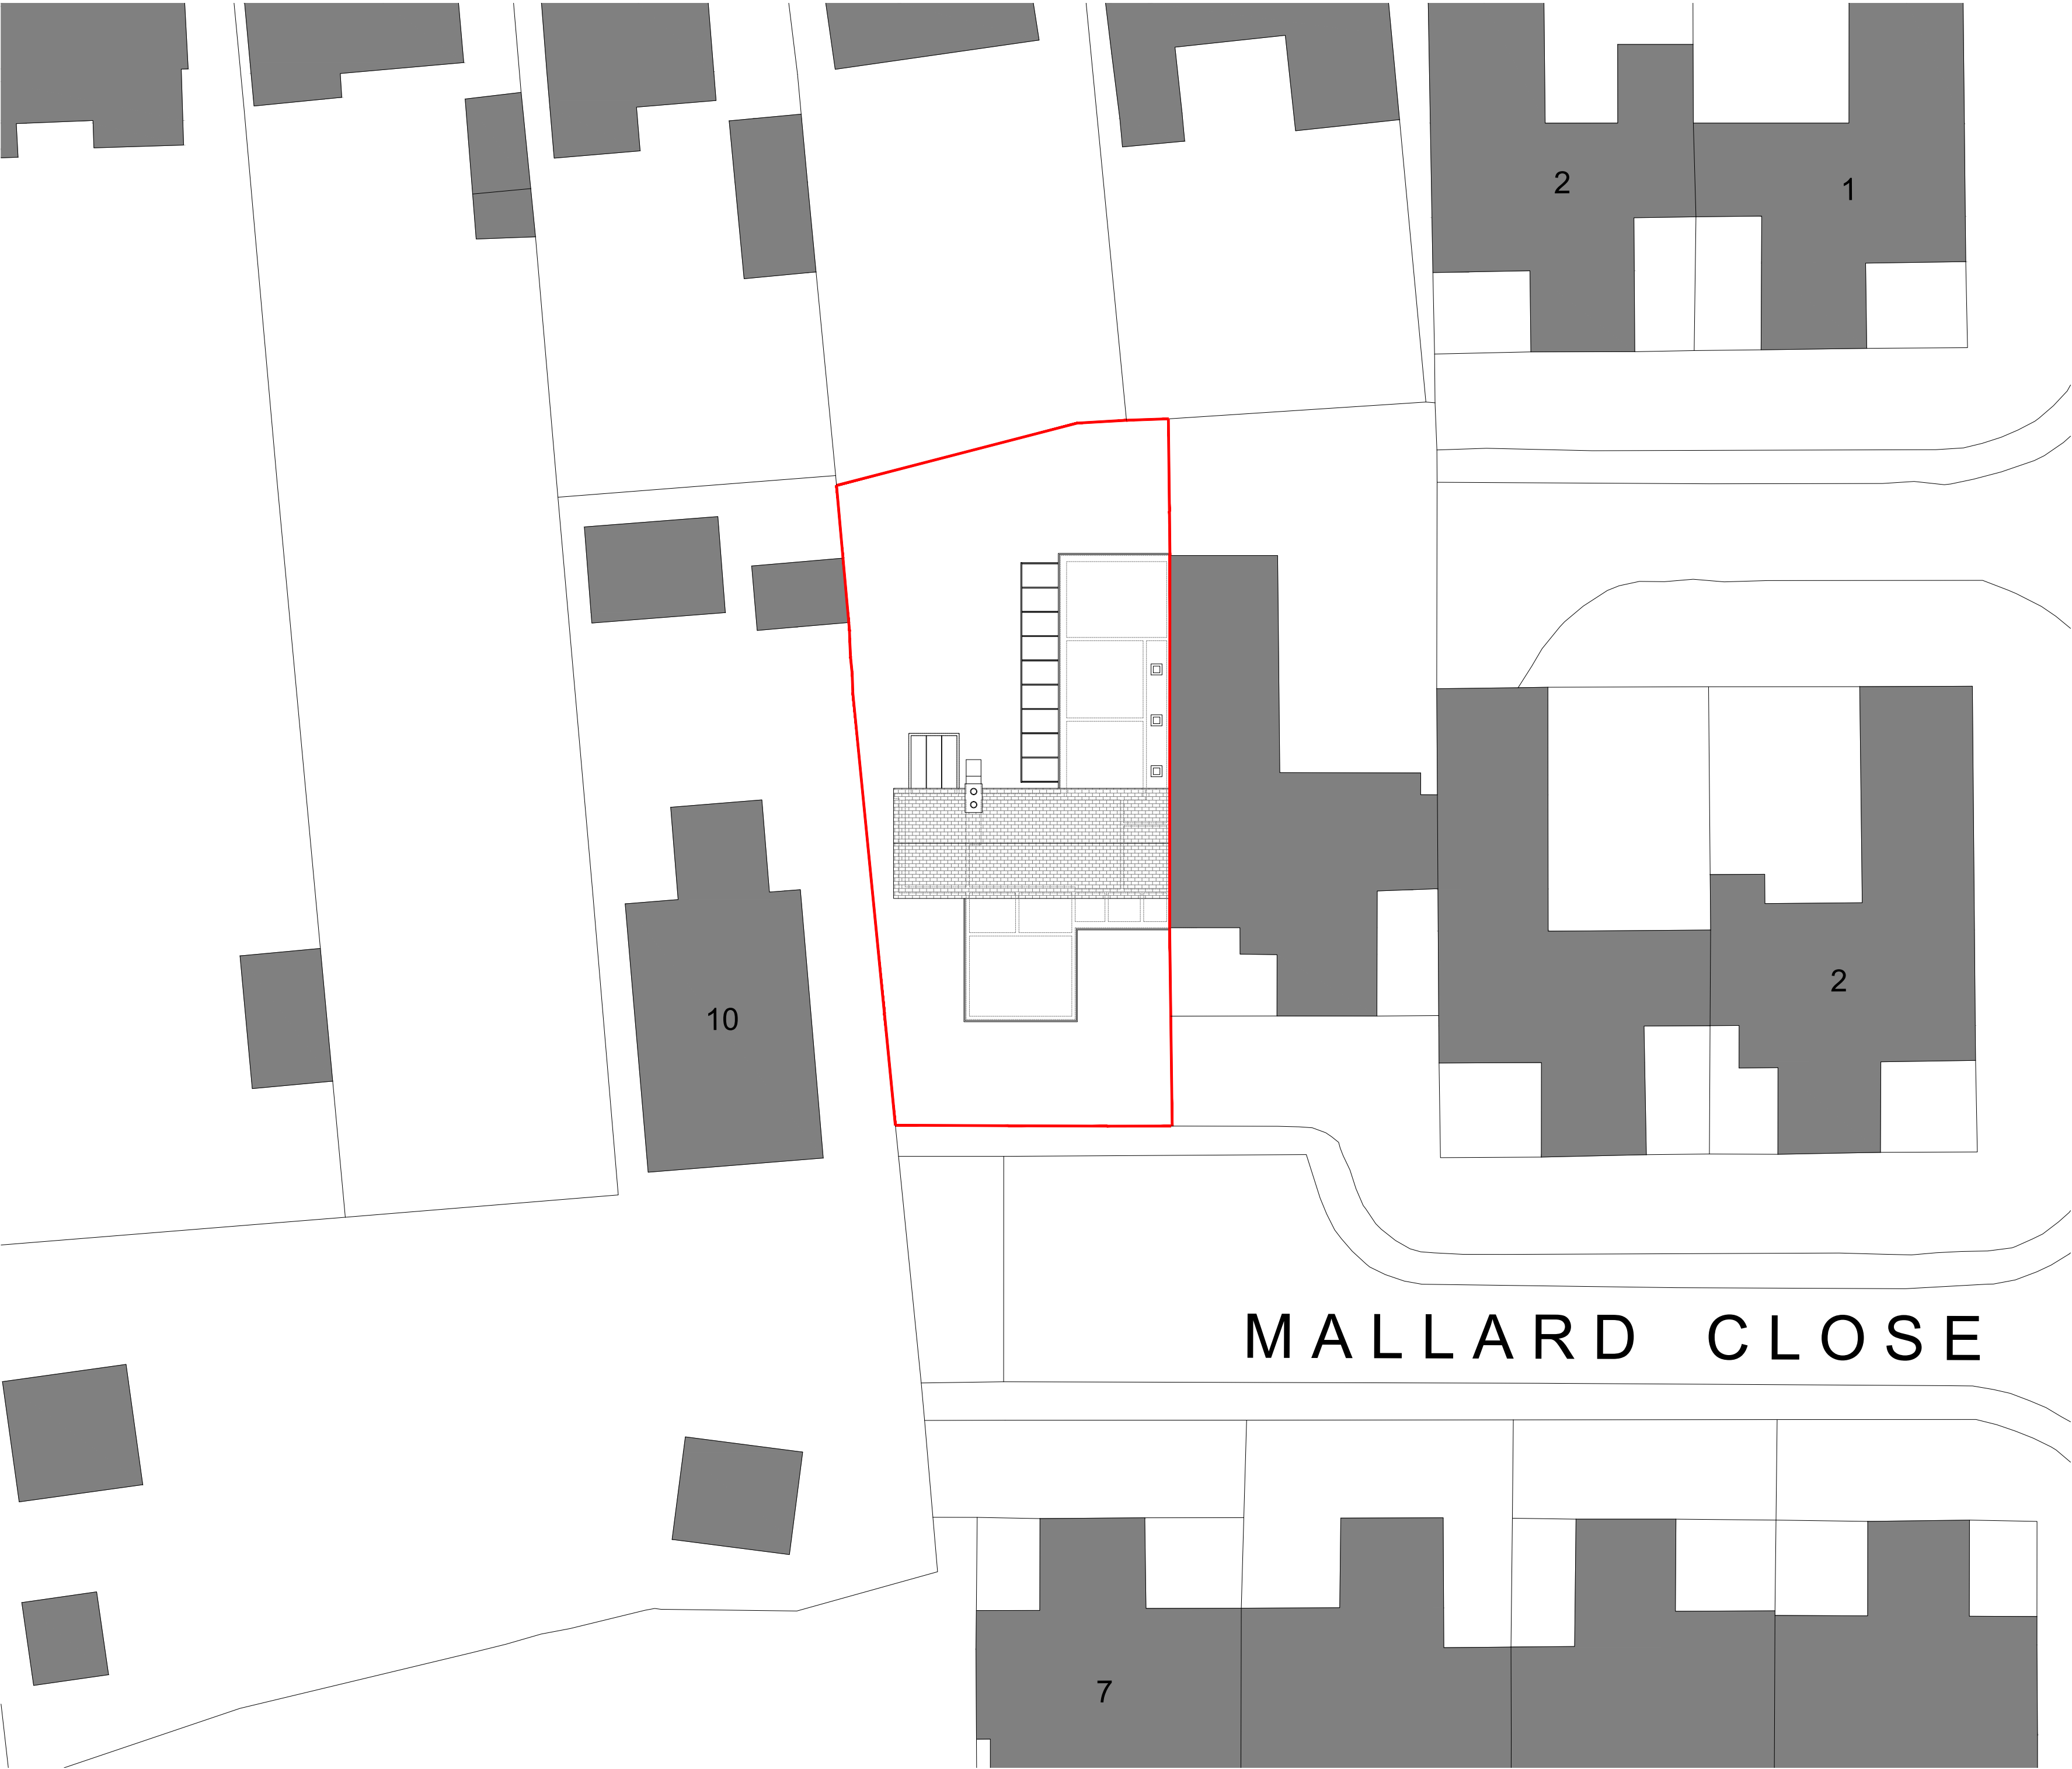


Rev.	Date	Detail
-	-	-

Status **PLANNING**

AT | ATELIER
T & B

CIAT affiliate

Tel: 01403 458915 mail: info@ateliertb.co.uk
www.ateliertb.co.uk

Client **MR & MRS CLARKE**

Project Title **8 MALLARD CLOSE,
HORSHAM,
WEST SUSSEX, RH12 2NB**

Drawing Title **EXISTING SITE PLAN**

Scale. 1:50 A2	Date Apr 2026	Drawn TMA
-----------------------	----------------------	------------------

Drawing No. AT - 087 - P02	Rev. -
-----------------------------------	---------------

The copyright in this document and design is confidential to and the property of Atelier T&B Limited