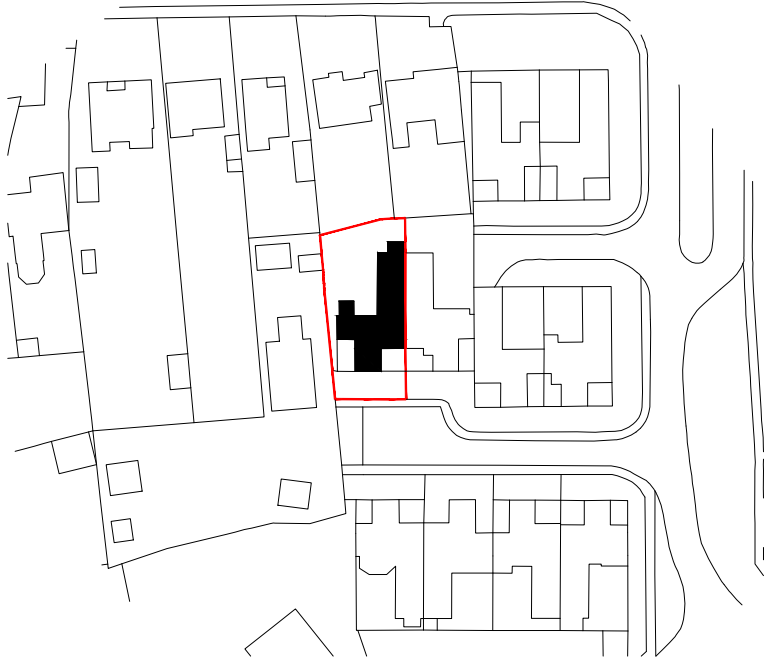
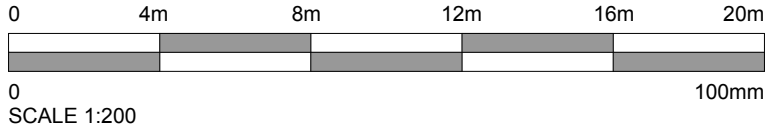
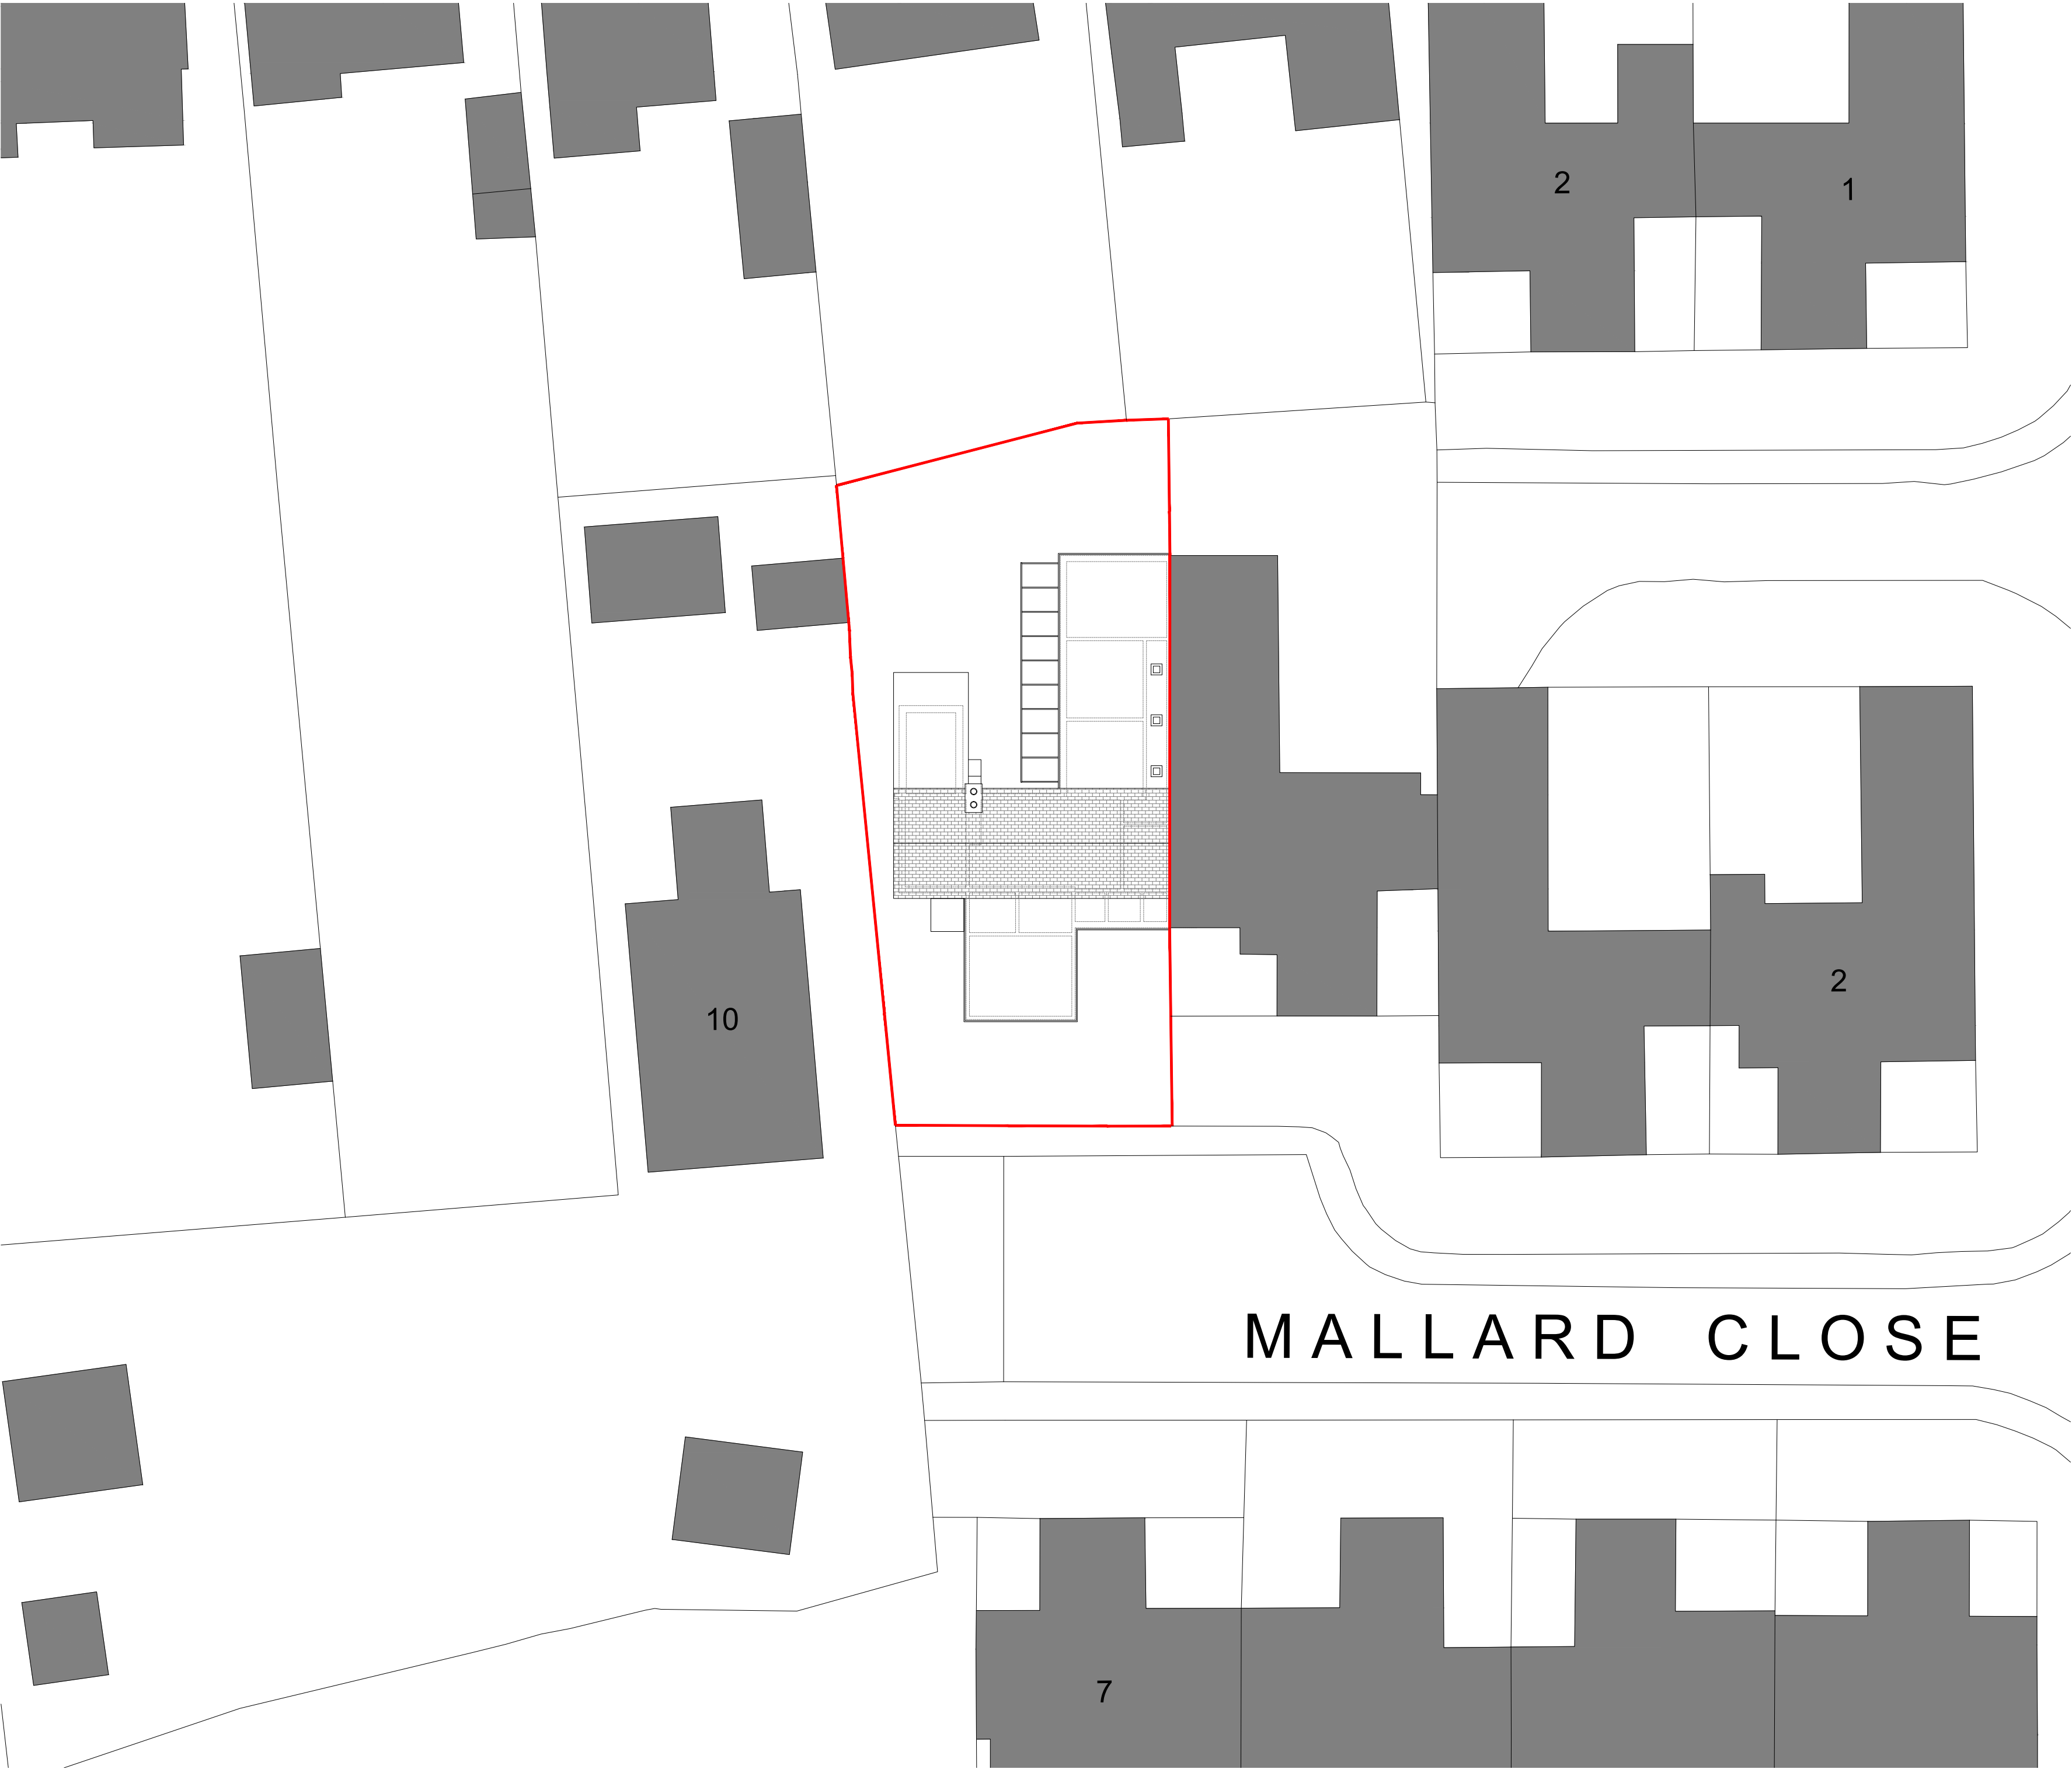


Rev.	Date	Detail
-	-	-

Status **PLANNING**

AT | ATELIER
T & B

CIAT affiliate

Tel: 01403 458915 mail: info@atelierb.co.uk
www.atelierb.co.uk

Client **MR & MRS CLARKE**

Project Title **8 MALLARD CLOSE,
HORSHAM,
WEST SUSSEX, RH12 2NB**

Drawing Title **PROPOSED SITE PLAN**

Scale.	1:50 A2	Date	Apr 2026	Drawn	TMA
--------	---------	------	----------	-------	-----

Drawing No.	AT - 087 - P08	Rev.	-
-------------	----------------	------	---

The copyright in this document and design is confidential to and the property of Atelier T&B Limited