


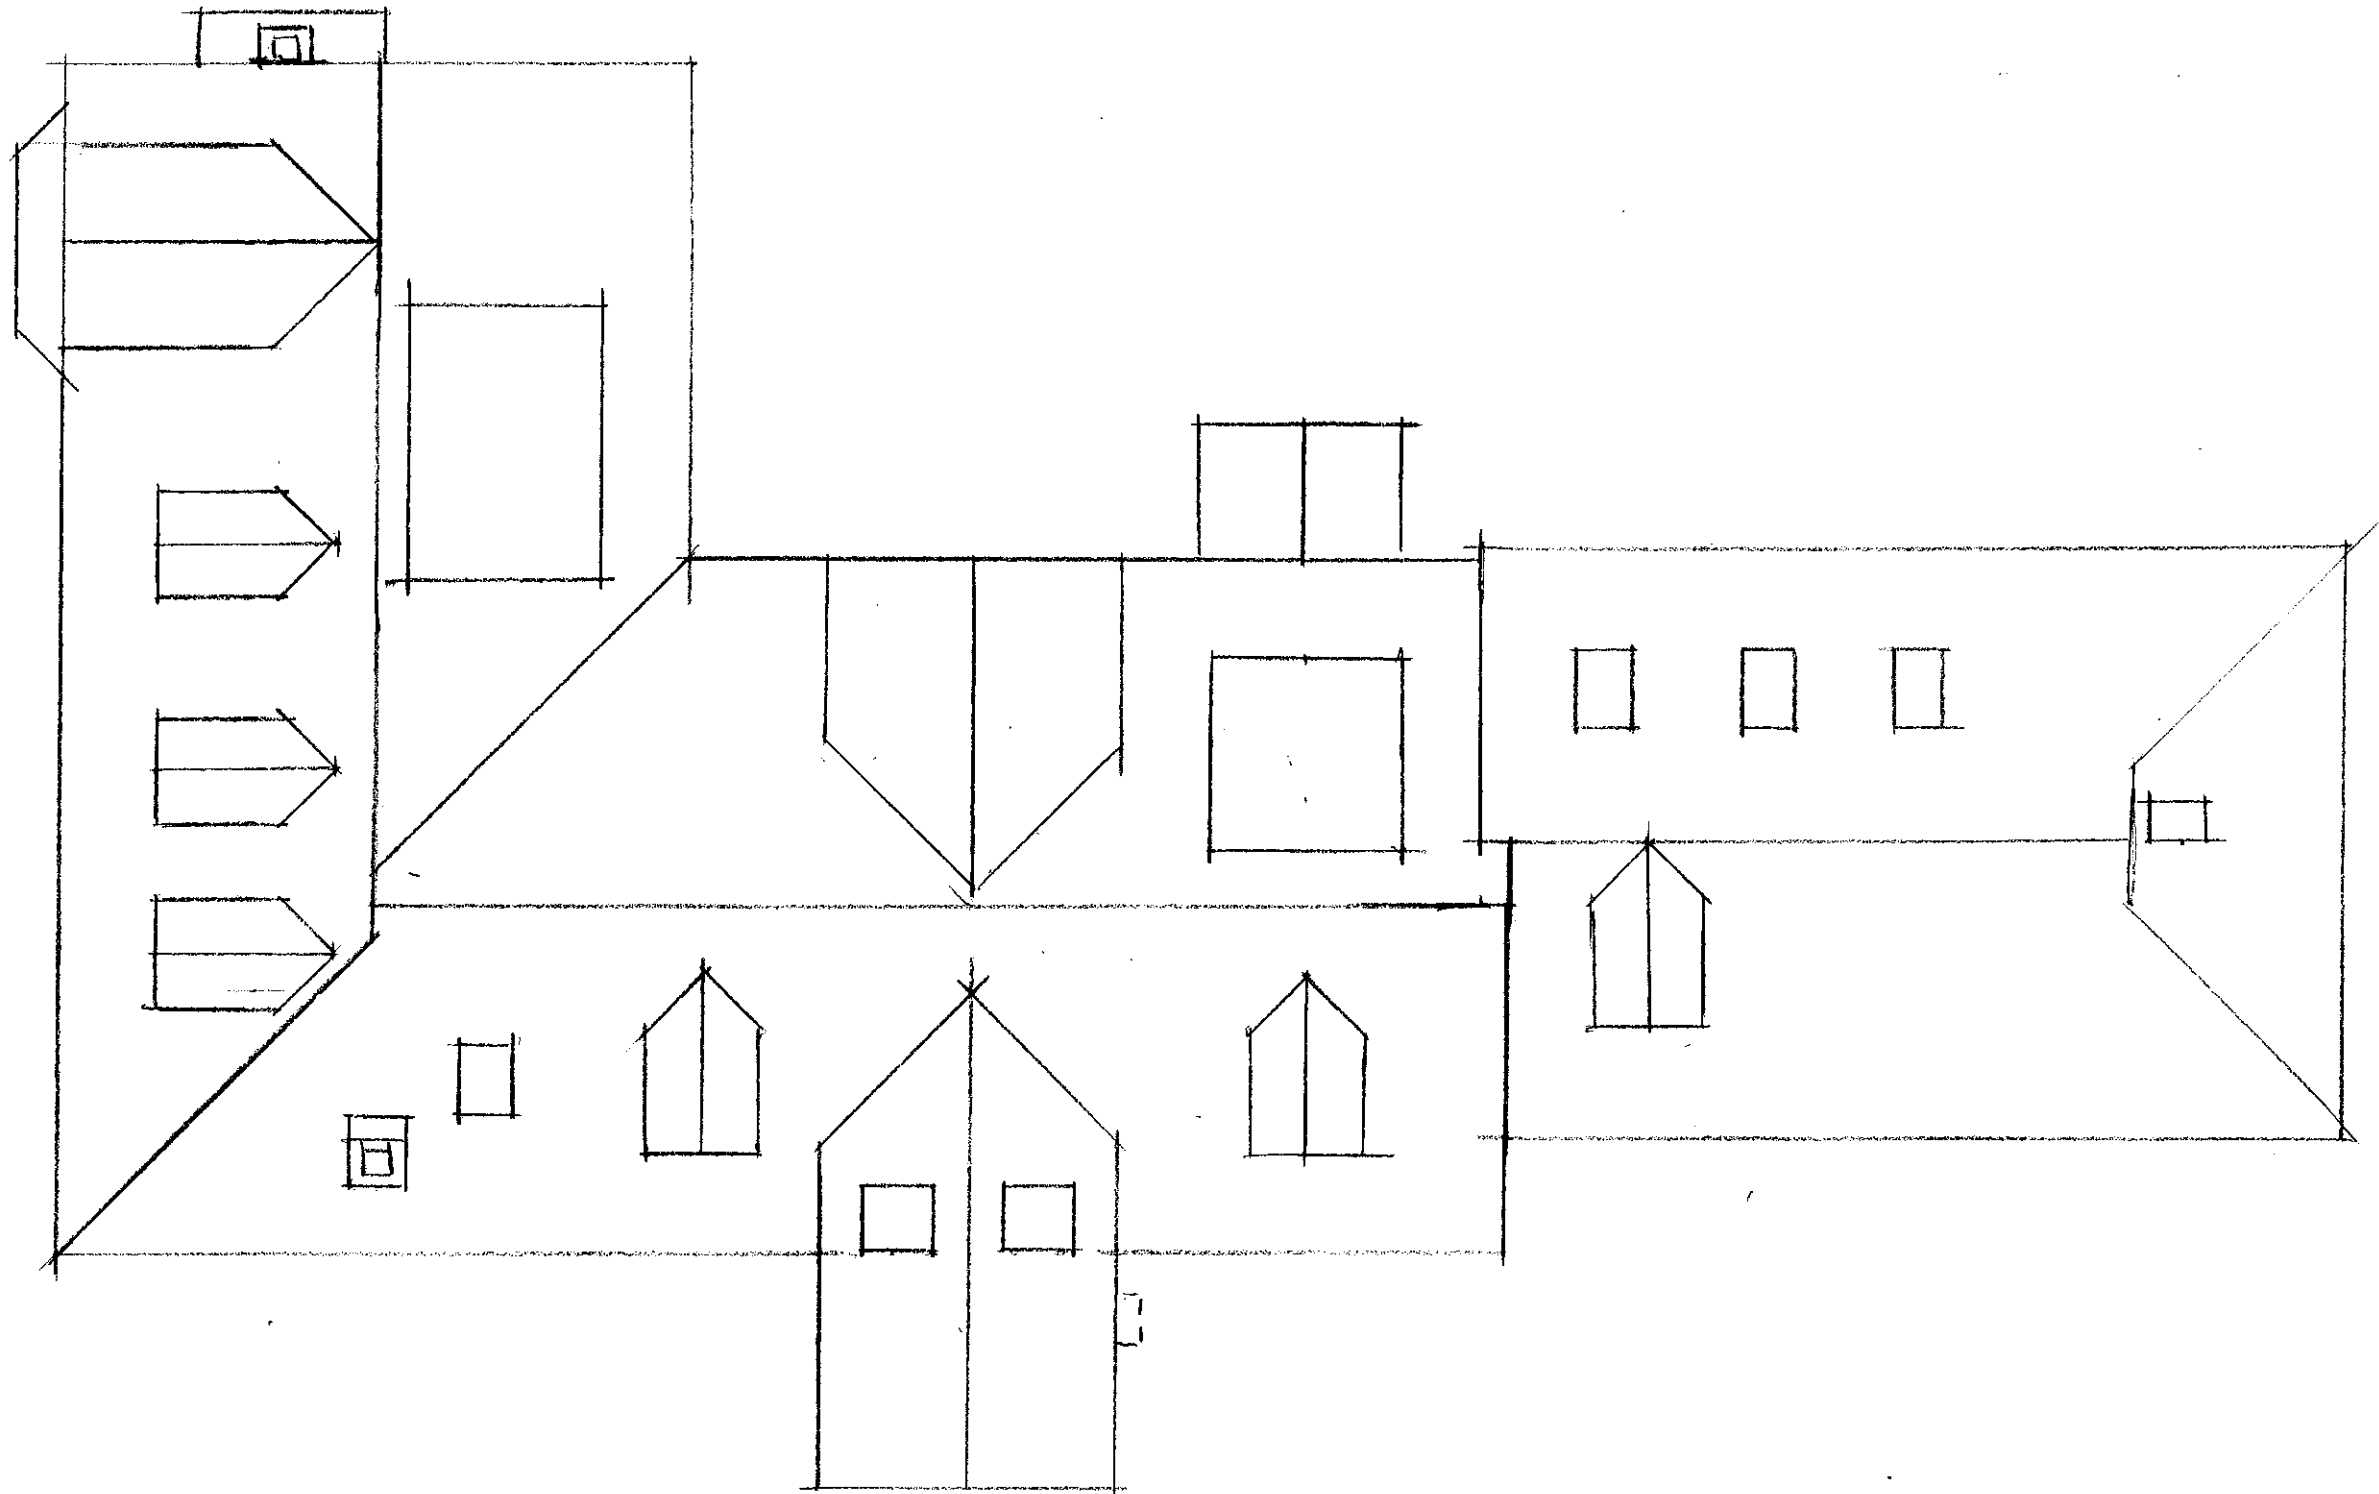

JF JAYEFORD
ARCHITECTURE

Jaye Ford RIBA
Architect

T: +44 (0)1903 745393

M: +44 (0)7905 336280

E: jaye@jayeford.com

W: jayeford.com

A: Manleys | Manleys Hill | Storrington | West Sussex | RH20 4BT

DRAWING TITLE	Roof Plan-proposed	CLIENT	- Neil Coughtrey	DRAWING No.	- 3016/7
JOB TITLE	Snappers Field RH13 9BQ	SCALE	1:100 @ A3	DATE	- June 2026

