

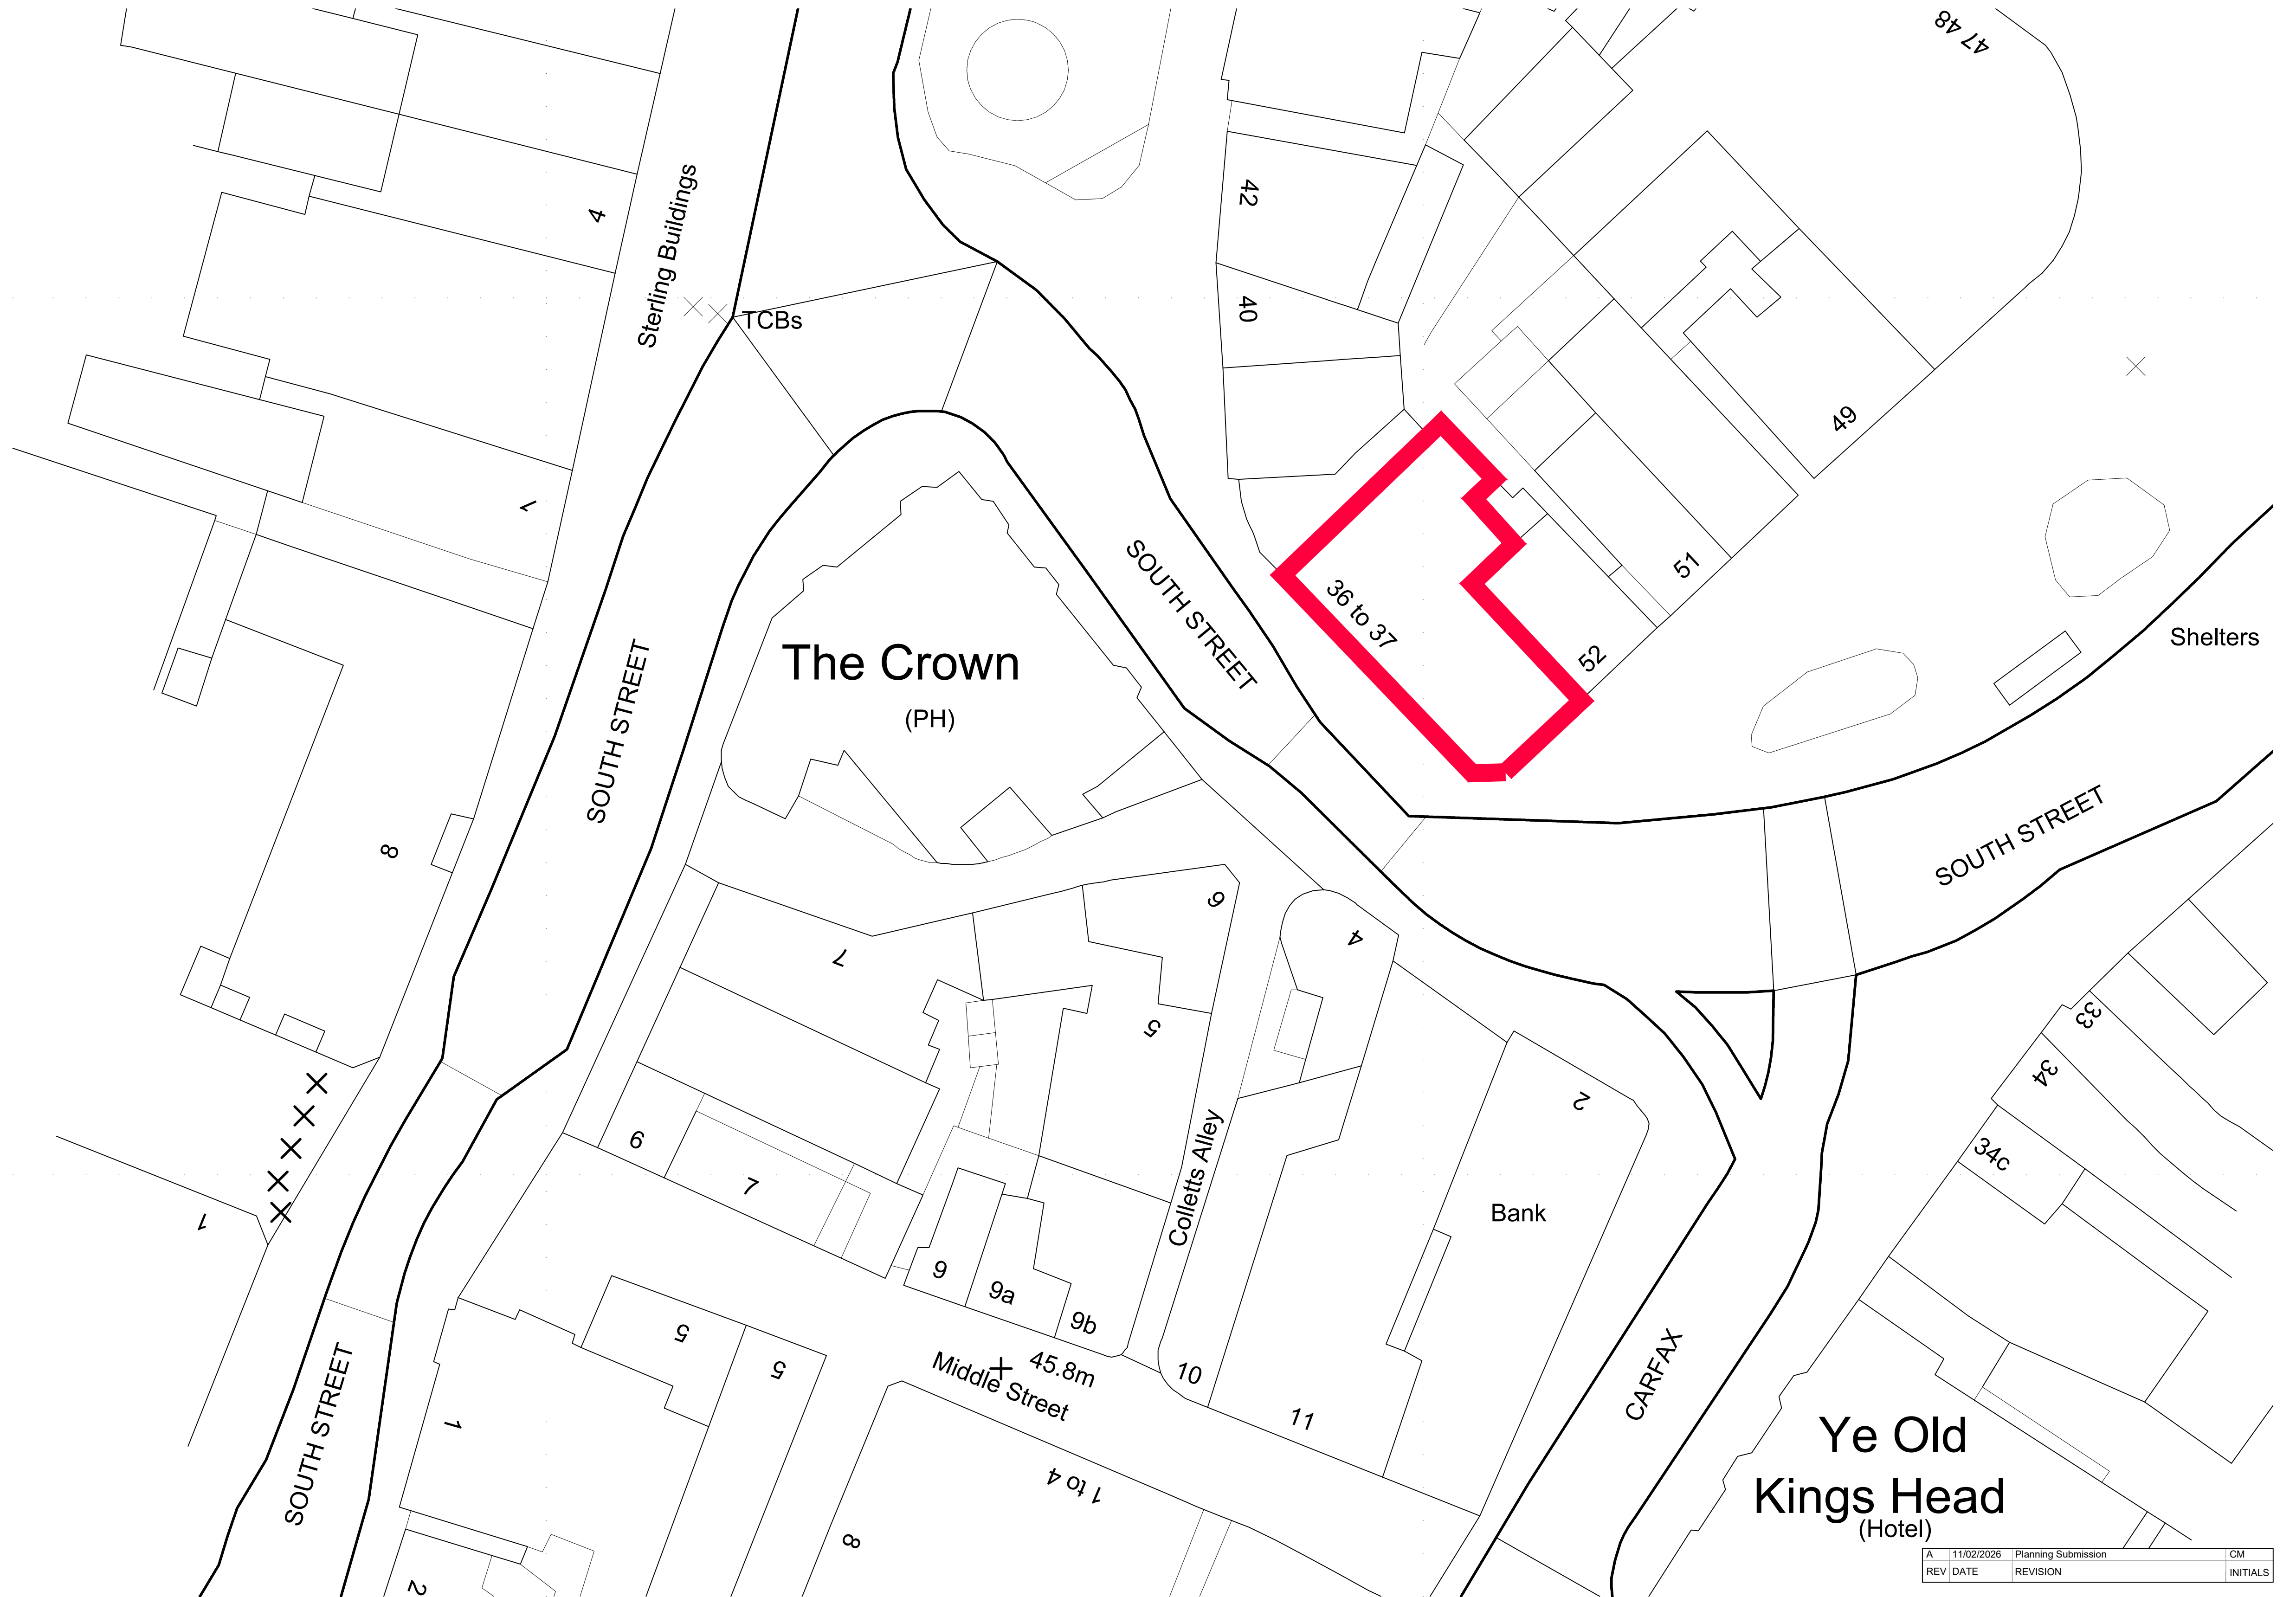


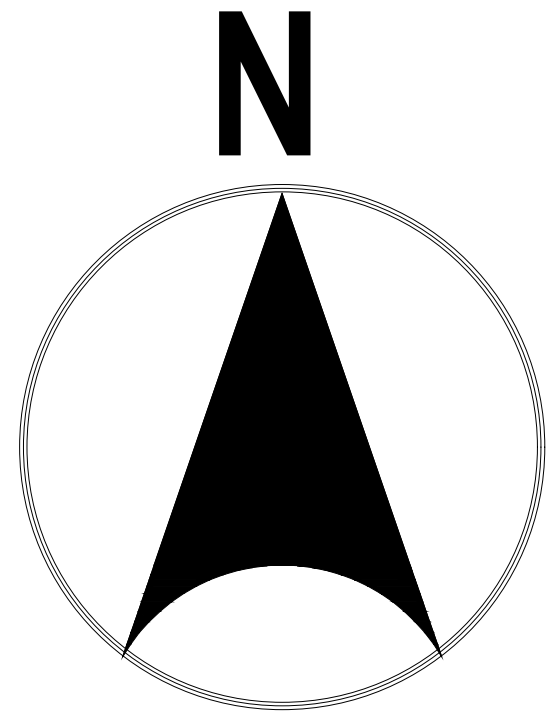


Ordnance Survey (c) Crown Copyright 2026. All rights reserved. Licence number 100022432

SCALE

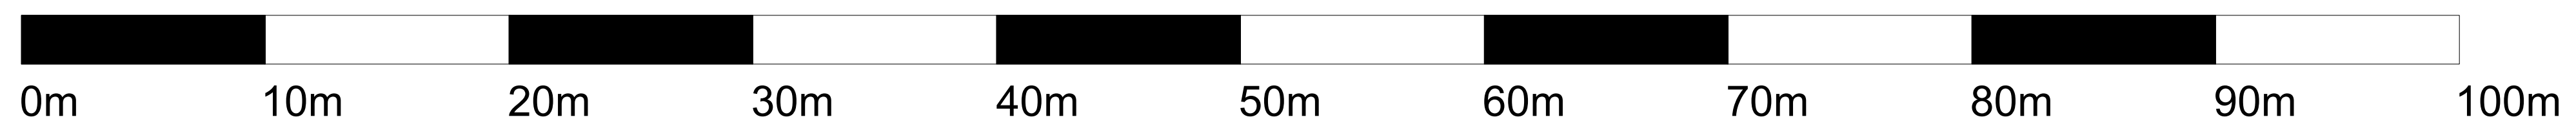

Block/Site Plan scale 1:200 at A1

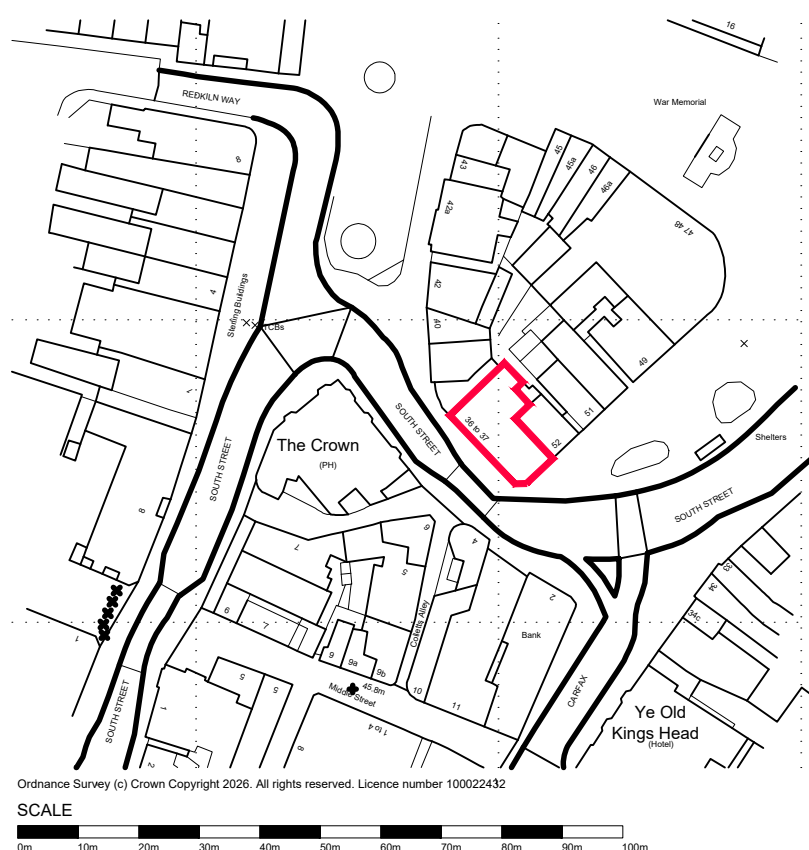

Location Plan scale 1:1250 at A1

Ye Old
Kings Head
(Hotel)

A	11/02/2026	Planning Submission	CM
REV	DATE	REVISION	INITIALS

Nationwide - HORSHAM
37 Carfax
Horsham
RH12 1EQ

Drawing No: SP.00.01
Block/Site Plan scale 1:200 at A1