

THIS DRAWING IS INDICATIVE ONLY AND MUST NOT BE RELIED UPON FOR CONSTRUCTION - UNLESS THE DRAWING IS NAMED AS 'CONSTRUCTION'.

ALL DIMENSIONS TO BE CHECKED AND VERIFIED WITH ANY DISCREPANCIES REPORTED TO PHILIPS SURVEYORS LLP.

THIS DRAWING REMAINS THE PROPERTY OF PHILIPS SURVEYORS AND MUST NOT BE COPIED OR REPRODUCED WITHOUT PRIOR WRITTEN PERMISSION.

THE CLIENT MUST FAMILIARISE THEMSELVES WITH:
-THEIR DUTIES CONCERNING HEALTH & SAFETY UNDER CDM2015 REGULATIONS AND
-THE APPOINTMENT OF PRINCIPAL DESIGNER AND PRINCIPAL CONTRACTOR.


IF YOU NEED ANY FURTHER INFORMATION OR INDEPENDENT ADVICE ON UNDERTAKING YOUR CDM REGULATIONS DUTIES, PLEASE CONTACT THE ASSOCIATION FOR PROJECT SAFETY, 5 NEW MART PLACE, EDINBURGH EH4 1RW TEL: 08456 121 290 EMAIL: info@aps.org.uk YOU CAN VISIT THE HSE AND APS WEBSITES FOR MUCH MORE INFORMATION AT: www.hse.gov.uk AND www.aps.org.uk RESPECTIVELY.

SAFETY HEALTH AND ENVIRONMENTAL INFORMATION
IN ADDITION TO THE HAZARDS AND RISKS NORMALLY ASSOCIATED WITH THE TYPE OF CONSTRUCTION WORK DETAILED ON THIS DRAWING, PLEASE NOTE THE FOLLOWING SIGNIFICANT RISKS AND INFORMATION:

 INDICATES - WARNING
 INDICATES - COMPULSORY INSTRUCTION
 INDICATES - FOR INFORMATION
 INDICATES - PROHIBITIVE INSTRUCTION

FOR INFORMATION RELATING TO END USE, MAINTENANCE, DEMOLITION ETC. - PLEASE REFER TO THE HEALTH & SAFETY FILE.


IT SHOULD BE ASSUMED THAT ALL WORKS ARE TO BE CARRIED OUT BY A COMPETENT CONTRACTOR AND, WHERE APPLICABLE, TO AN APPROVED METHOD STATEMENT.

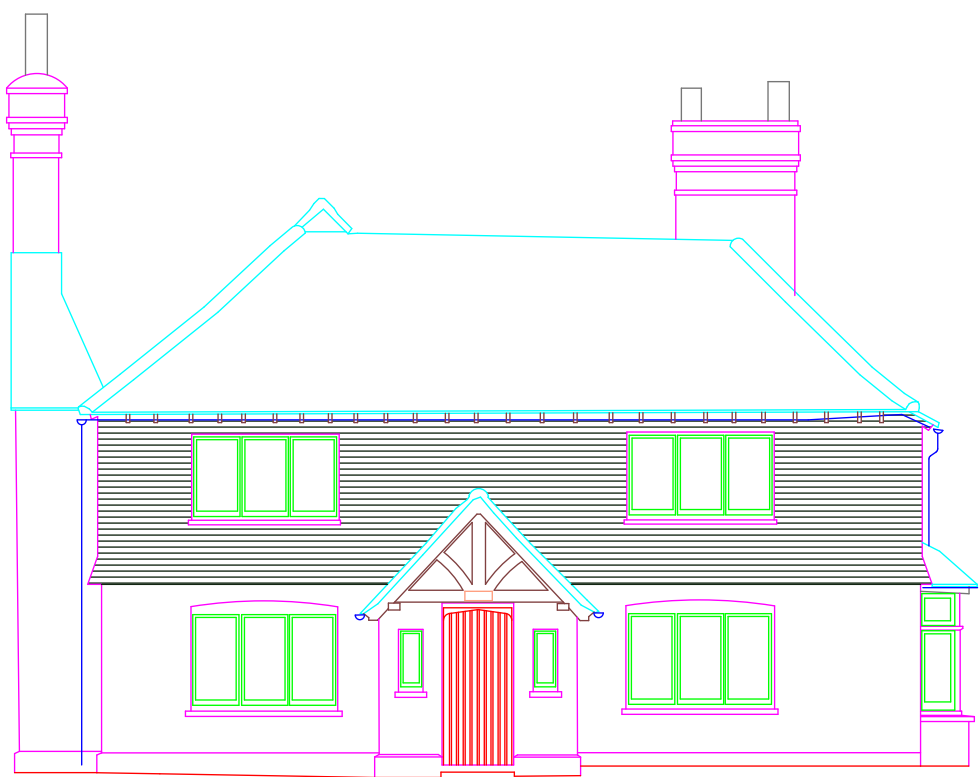


Elevation 1




Elevation 2

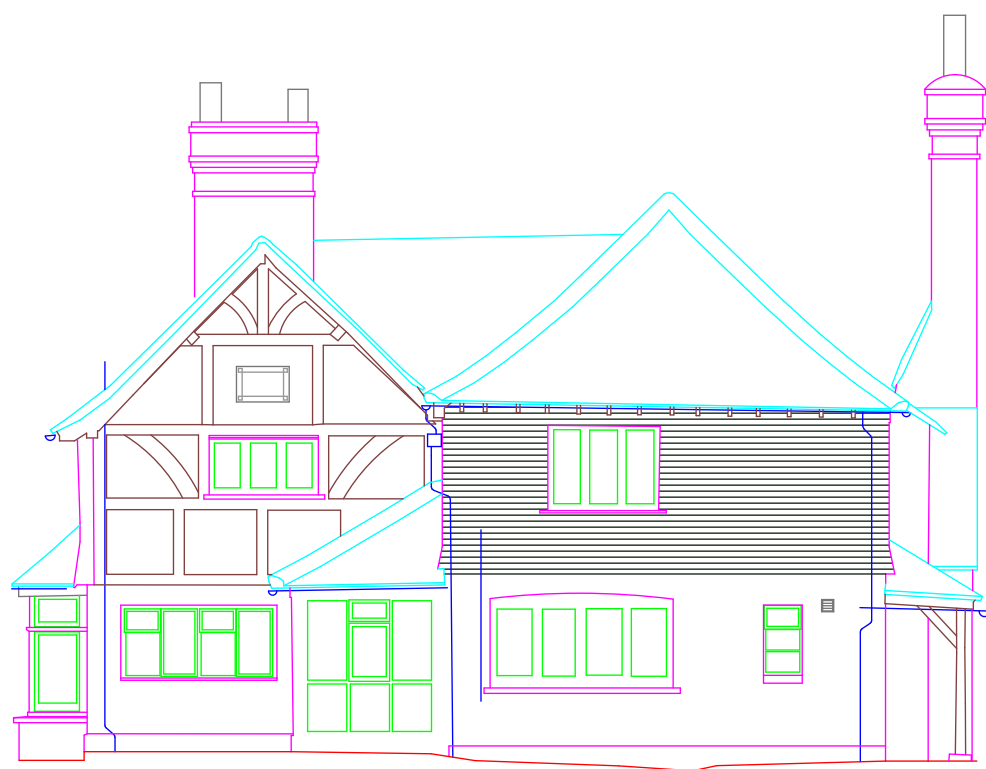

Elevation 3

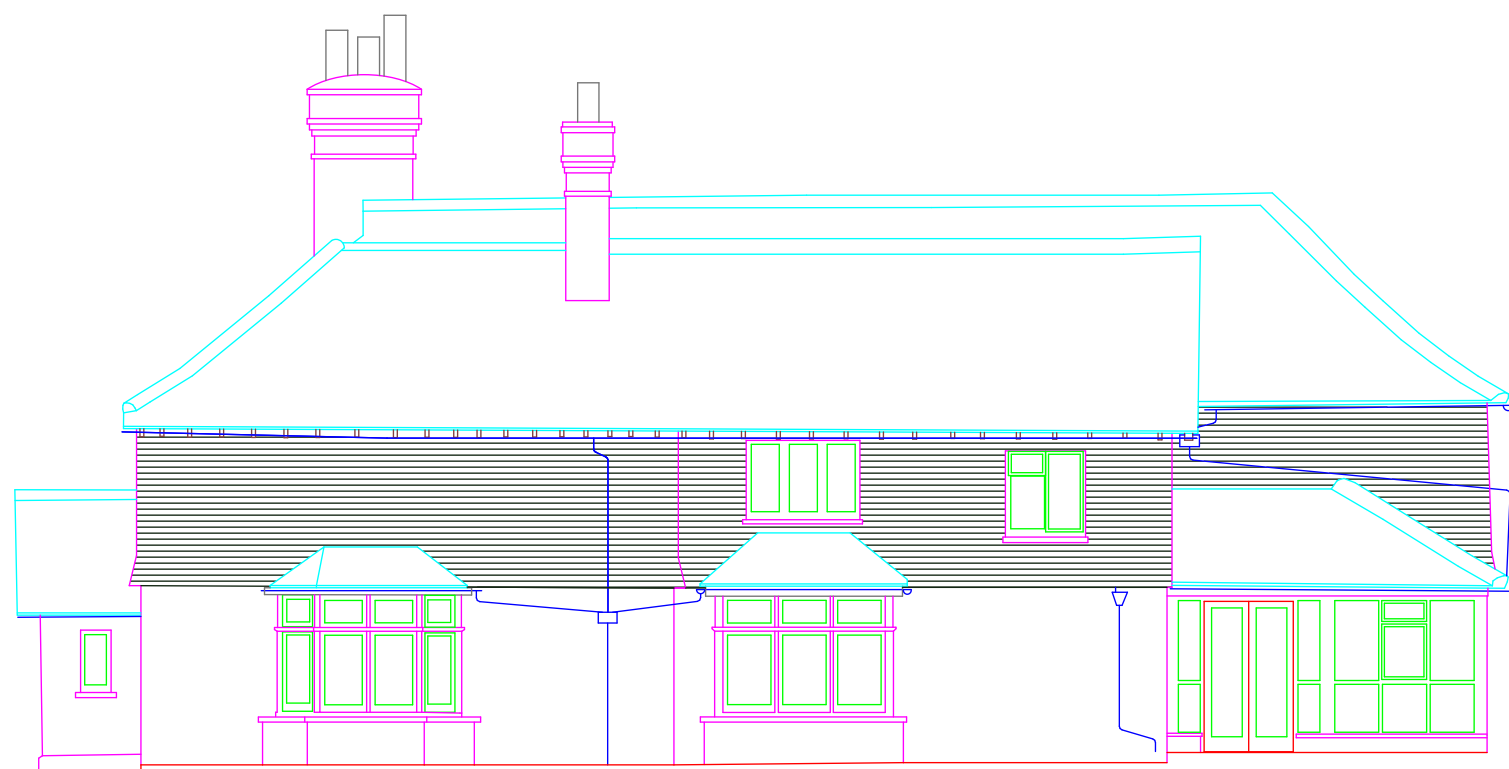

Elevation 4

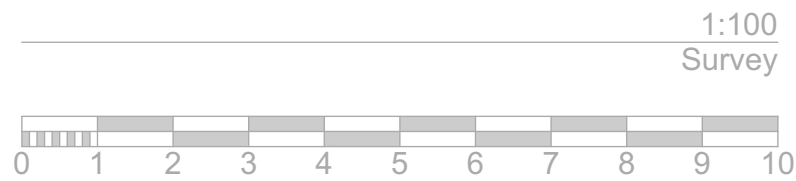

NOTES SURVEY IS BASED ON OS GRID SYSTEM ORIGINATING FROM STATION 1 @ E 515766.197, N 133519.418, RL 56.882 Every effort has been made to survey the area as indicated. Where detail is inaccessible or obscured from view it has been deemed unable to survey.		LAYER INFORMATION <table><tr><td>0</td><td>EMPTY</td></tr><tr><td>Beams</td><td>Overhead beams, joists, roof elements etc.</td></tr><tr><td>Buildings</td><td>External Building Outlines</td></tr><tr><td>Doors</td><td>Doors and swing</td></tr><tr><td>Fence</td><td>Fences and boundary lines</td></tr><tr><td>Furniture</td><td>Flood warnings</td></tr><tr><td>Gully</td><td>Drainage and water meter gullies</td></tr><tr><td>Hatch</td><td>Cutting or floor hatch</td></tr><tr><td>House</td><td>Flood warnings</td></tr><tr><td>Kitchen</td><td>Kitchen appliances and fixtures</td></tr><tr><td>Metal</td><td>Metal structure</td></tr><tr><td>Plant</td><td>Significant ventilation and plant installation</td></tr><tr><td>Radiators</td><td>Fixed radiator or electric radiators</td></tr><tr><td>Roofline</td><td>Roofs, eaves, hips and valley lines</td></tr><tr><td>Sanitary</td><td>Plumbed sanitary fixtures</td></tr><tr><td>Services</td><td>Significant utility supplies</td></tr><tr><td>Sign Post</td><td>Significant signage</td></tr><tr><td>Sign</td><td>Significant signs</td></tr><tr><td>Spot Levels</td><td>Spot levels</td></tr><tr><td>Steps</td><td>Steps, stairs or changes in floor levels</td></tr><tr><td>Wall</td><td>Walls</td></tr><tr><td>Wall hatching</td><td>Wall void in plan view</td></tr><tr><td>Wall section</td><td>Wall sections line</td></tr><tr><td>Windows</td><td>Glazed windows in wall section</td></tr></table>		0	EMPTY	Beams	Overhead beams, joists, roof elements etc.	Buildings	External Building Outlines	Doors	Doors and swing	Fence	Fences and boundary lines	Furniture	Flood warnings	Gully	Drainage and water meter gullies	Hatch	Cutting or floor hatch	House	Flood warnings	Kitchen	Kitchen appliances and fixtures	Metal	Metal structure	Plant	Significant ventilation and plant installation	Radiators	Fixed radiator or electric radiators	Roofline	Roofs, eaves, hips and valley lines	Sanitary	Plumbed sanitary fixtures	Services	Significant utility supplies	Sign Post	Significant signage	Sign	Significant signs	Spot Levels	Spot levels	Steps	Steps, stairs or changes in floor levels	Wall	Walls	Wall hatching	Wall void in plan view	Wall section	Wall sections line	Windows	Glazed windows in wall section	Line types and Symbols <table><tr><td>Building Lines</td><td></td><td>Metal</td><td></td><td>Soffit</td><td></td></tr><tr><td>Rooflines</td><td></td><td>Spotlevel</td><td></td><td>Beams</td><td></td></tr><tr><td>Wall Lines</td><td></td><td>Windows</td><td></td><td>Skylights</td><td></td></tr><tr><td>Wall Hatching</td><td></td><td>Doors</td><td></td><td>Ceiling Slope</td><td></td></tr><tr><td>Furniture</td><td></td><td>Radiator</td><td></td><td>Plinths / Platforms</td><td></td></tr><tr><td>Kitchen Fixtures</td><td></td><td>Sanitary</td><td></td><td>Stairs</td><td></td></tr><tr><td>Plant</td><td></td><td></td><td></td><td></td><td></td></tr><tr><td>Gully</td><td></td><td></td><td></td><td></td><td></td></tr><tr><td>Fence</td><td></td><td></td><td></td><td></td><td></td></tr><tr><td>Steps</td><td></td><td></td><td></td><td></td><td></td></tr></table>		Building Lines		Metal		Soffit		Rooflines		Spotlevel		Beams		Wall Lines		Windows		Skylights		Wall Hatching		Doors		Ceiling Slope		Furniture		Radiator		Plinths / Platforms		Kitchen Fixtures		Sanitary		Stairs		Plant						Gully						Fence						Steps					
0	EMPTY	
Beams	Overhead beams, joists, roof elements etc.	
Buildings	External Building Outlines	
Doors	Doors and swing	
Fence	Fences and boundary lines	
Furniture	Flood warnings	
Gully	Drainage and water meter gullies	
Hatch	Cutting or floor hatch	
House	Flood warnings	
Kitchen	Kitchen appliances and fixtures	
Metal	Metal structure	
Plant	Significant ventilation and plant installation	
Radiators	Fixed radiator or electric radiators	
Roofline	Roofs, eaves, hips and valley lines	
Sanitary	Plumbed sanitary fixtures	
Services	Significant utility supplies	
Sign Post	Significant signage	
Sign	Significant signs	
Spot Levels	Spot levels	
Steps	Steps, stairs or changes in floor levels	
Wall	Walls	
Wall hatching	Wall void in plan view	
Wall section	Wall sections line	
Windows	Glazed windows in wall section	
Building Lines		Metal		Soffit	
Rooflines		Spotlevel		Beams	
Wall Lines		Windows		Skylights	
Wall Hatching		Doors		Ceiling Slope	
Furniture		Radiator		Plinths / Platforms	
Kitchen Fixtures		Sanitary		Stairs	
Plant	
Gully	
Fence	
Steps	

**PHILIPS SURVEYORS**
BUILDING SURVEYORS, DESIGNERS & CONSULTANTS

PHILIPS SURVEYORS LLP, THE OLD COACH HOUSE, 78 LOWER STREET, PULBOROUGH, WEST SUSSEX, RH20 2AA

T: 01798 873222

E: info@philips-surveyors.co.uk

W: www.philips-surveyors.co.uk



CLIENT:

Mr & Mrs J Lucas
Warnham Park, Robin Hood Lane,
Warnham, Horsham, West Sussex.
RH12 3RP

PROJECT:

House Refurbishment at
Warnham Court Farm House, Church
Street, Warnham, West Sussex,
RH12 3QP

DRAWING TITLE:

Existing
Elevations

DRAWN:	JOB NO:	SCALE @ A1:
THR	2677	As Shown
CHECKED:	DRAWING NO:	REV:
PGA	EX06	
DATE:		
March 25		

© PHILIPS SURVEYORS LLP.