



Floor Plans
Scale 1:50

Existing Ground Floor

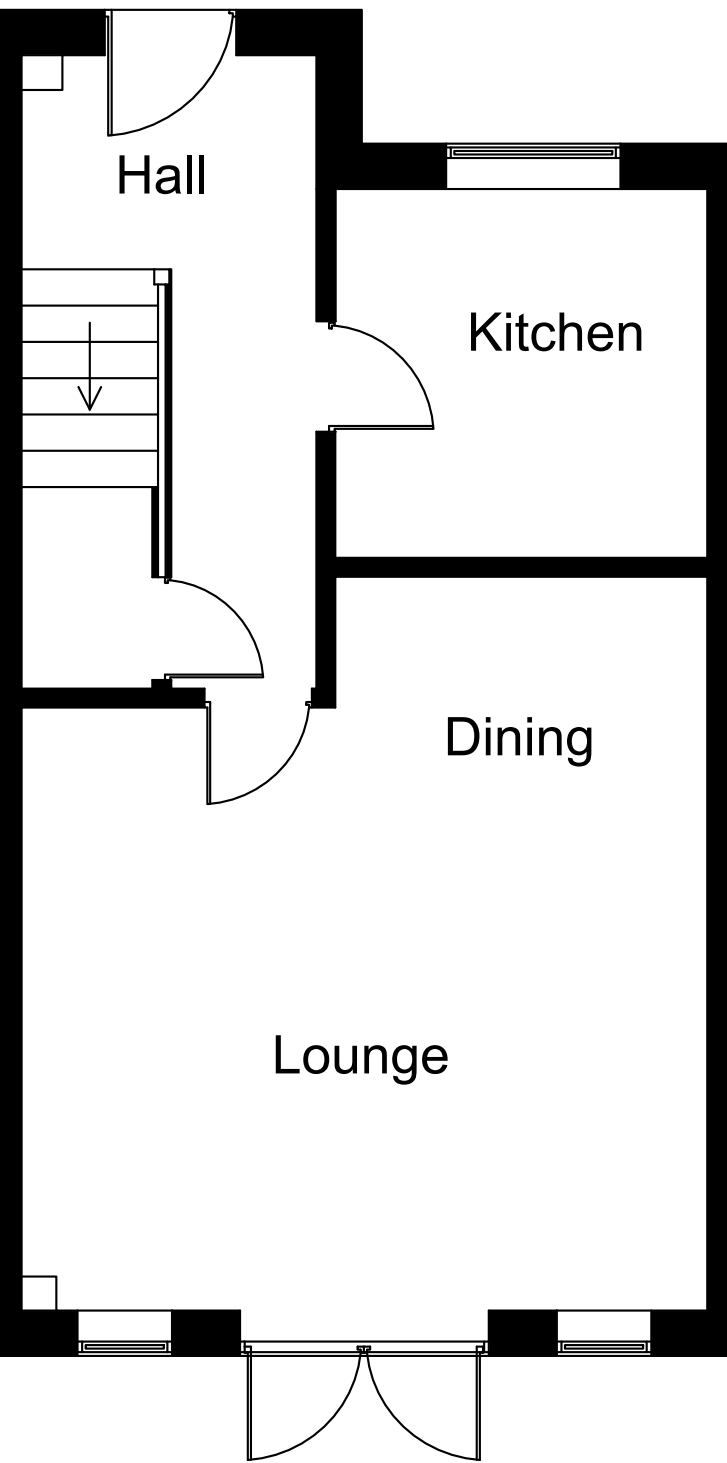

Proposed Ground Floor

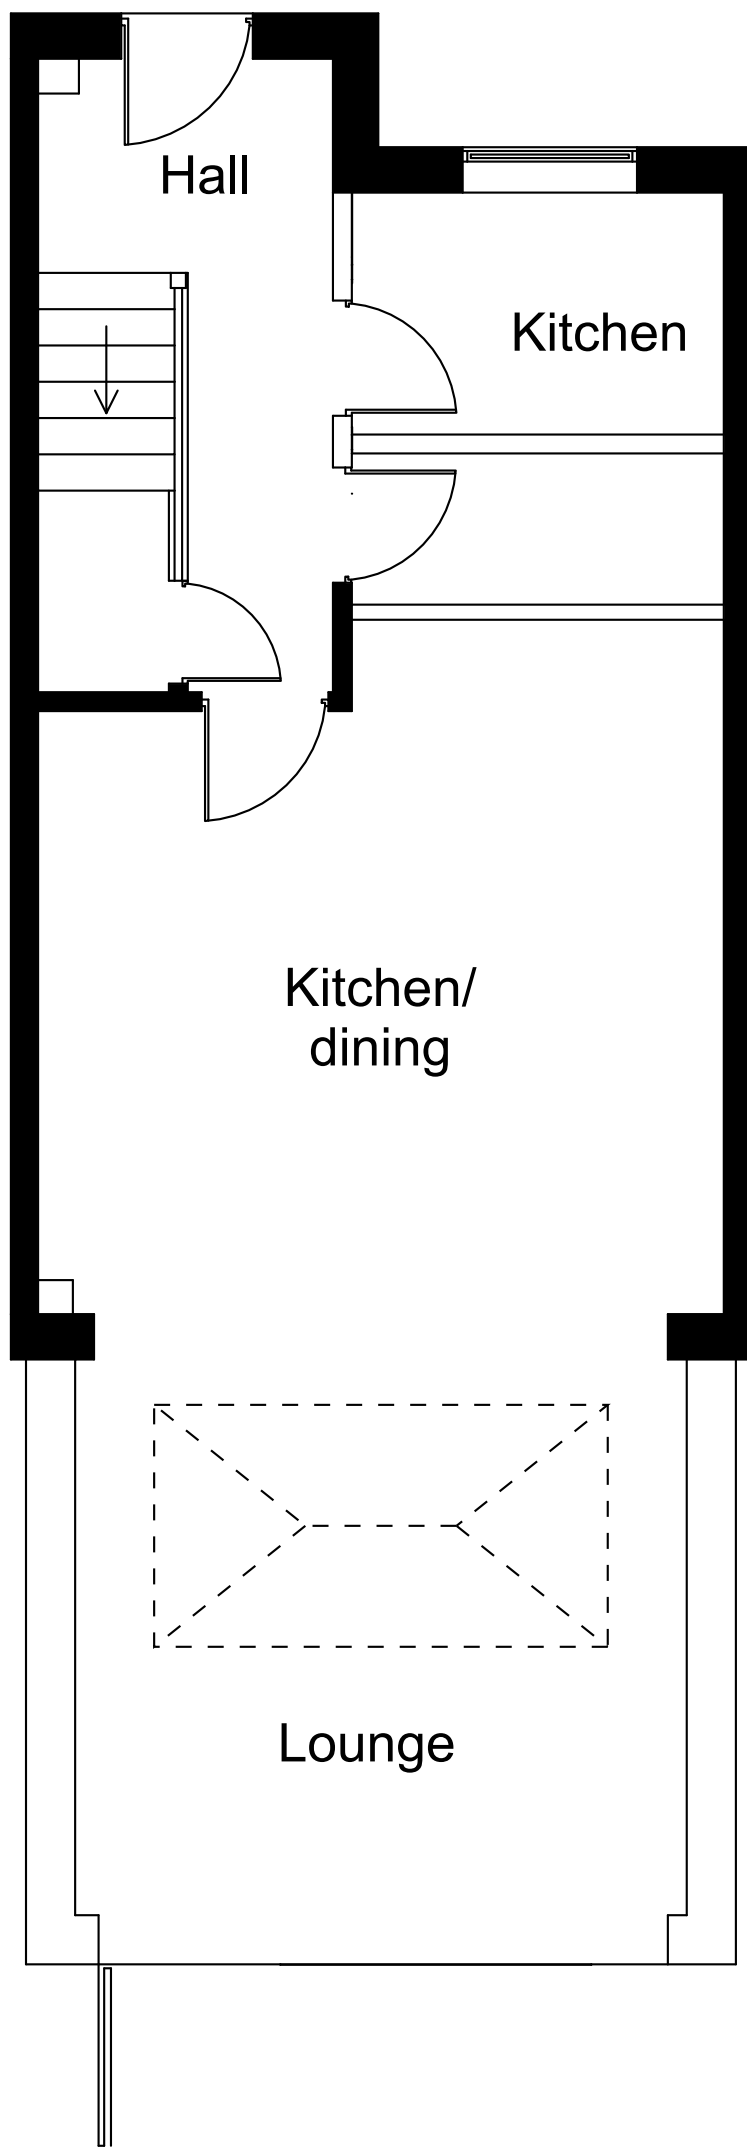


Elevations
Scale 1:100

Existing


Front




Rear

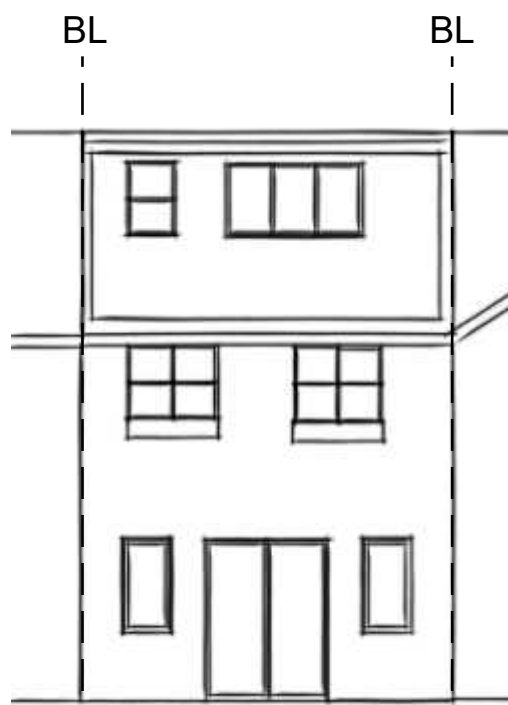

RHS

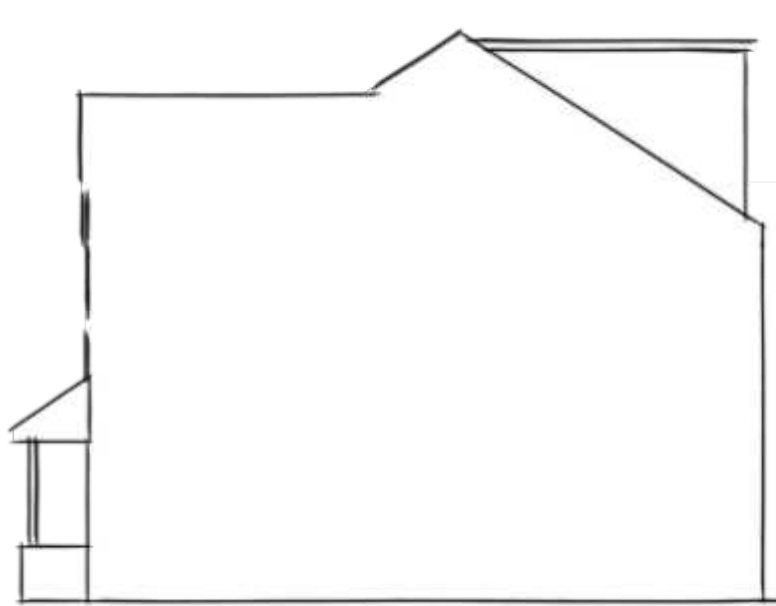

LHS

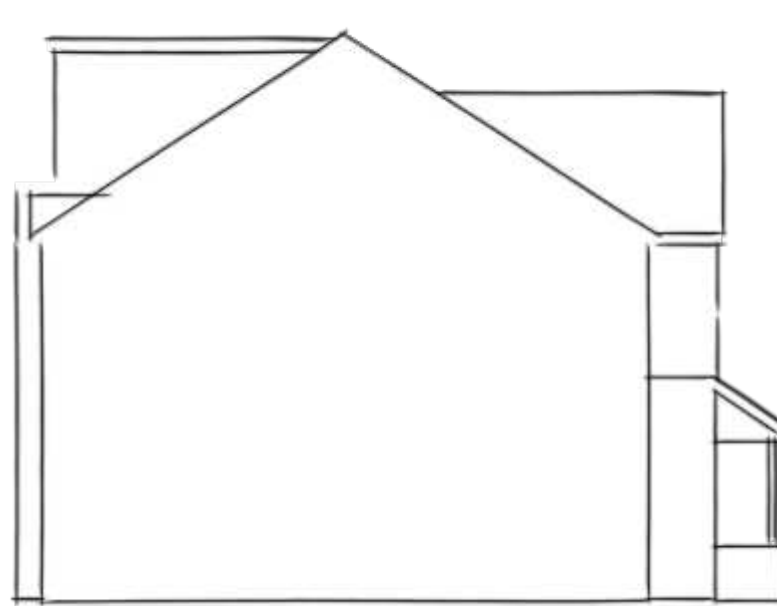

Proposed


Front




Rear



RHS

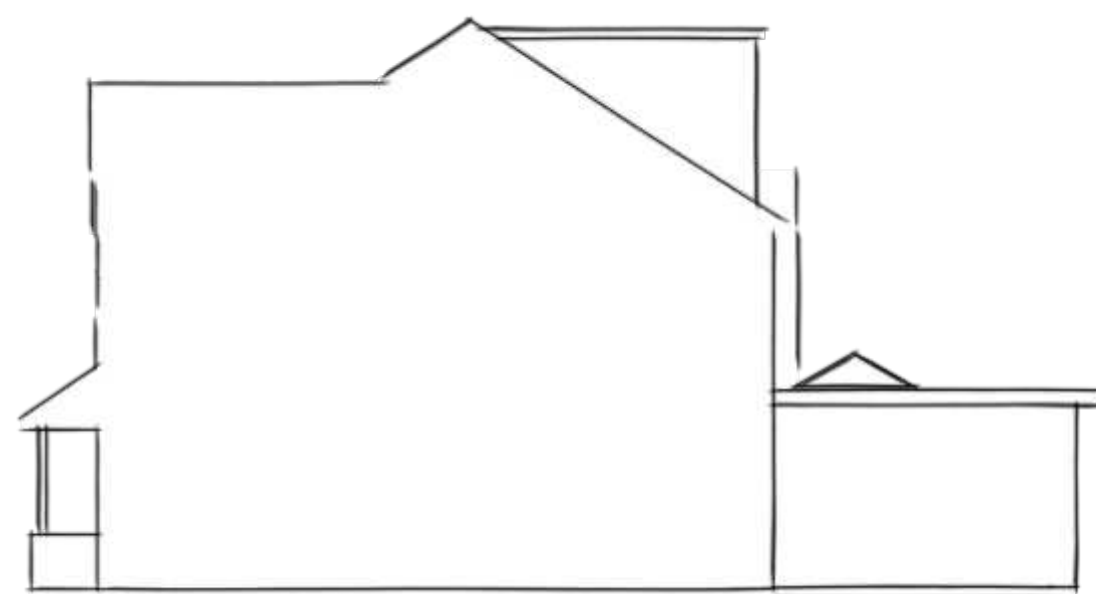


LHS


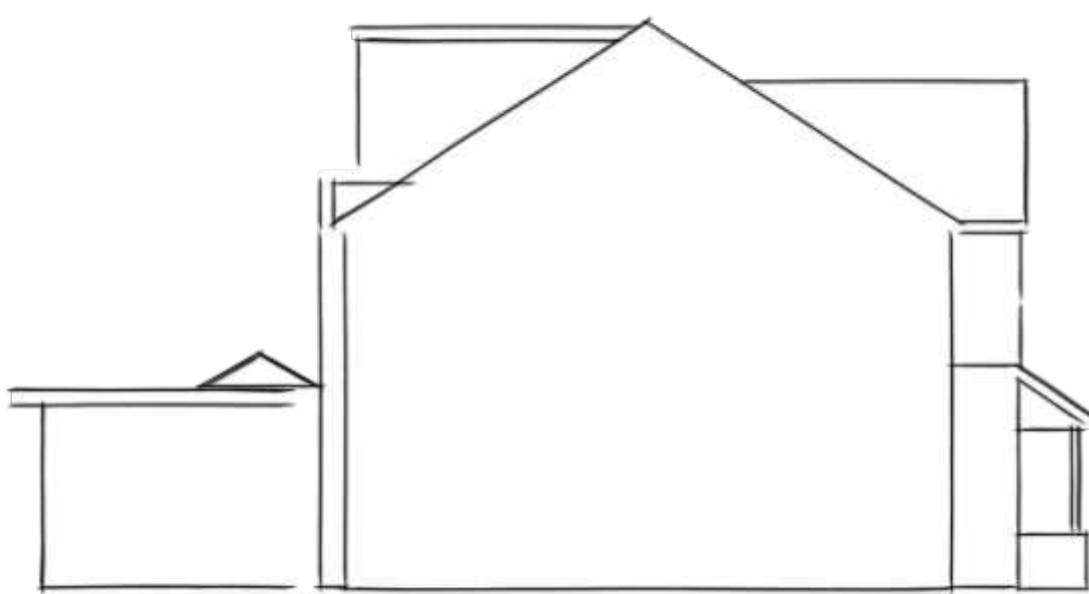


Roof Plans
Scale 1:100

Existing

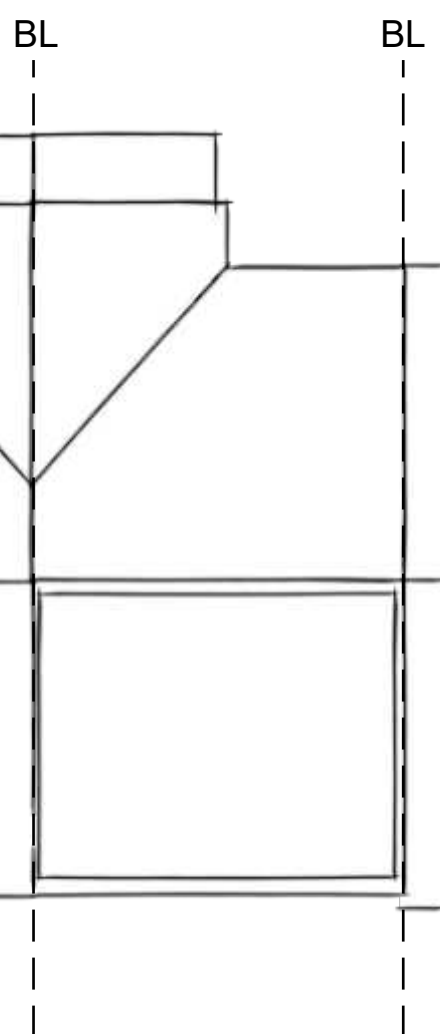

Proposed

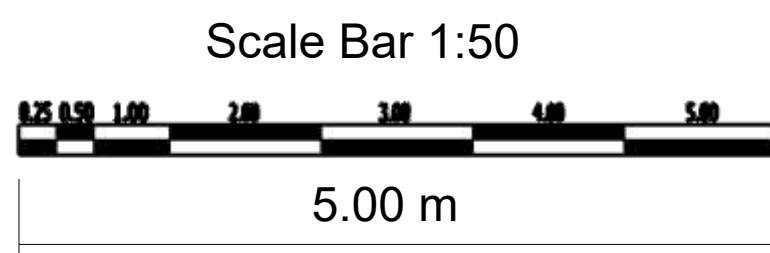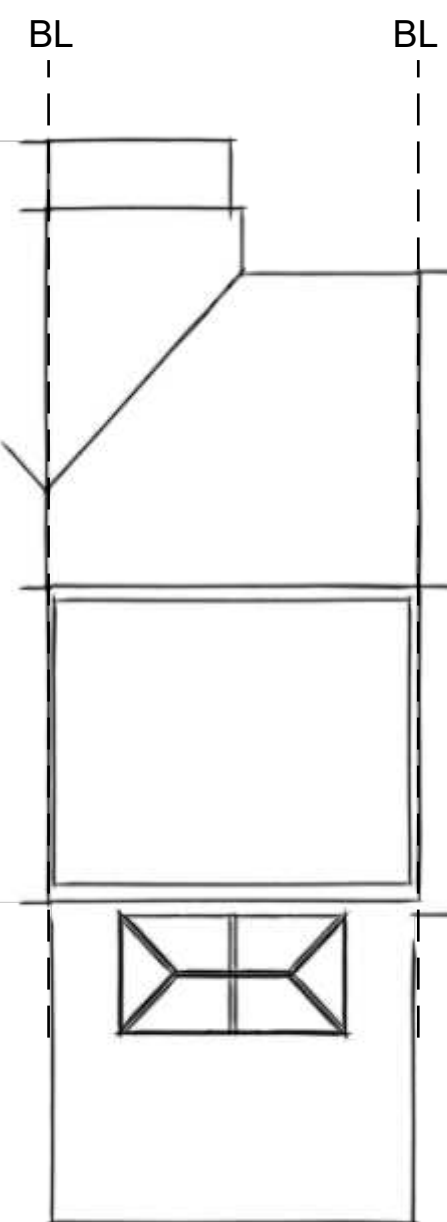

NOTES

DRAWINGS FOR PLANNING PURPOSES ONLY.
ALL DIMENSIONS TO BE TAKEN ON SITE,
PRIOR TO CONSTRUCTION.

1. ROOF LANTERN
2. BIFOLD DOORS

A. FLAT ROOF
B. BRICKWORK

BL - Boundary Line

The fenestration, external materials and detailed design of the architectural elements of the proposed extension are sympathetic to the existing dwelling and does not unduly affect the amenities of the adjoining neighbours.

The extension does not adversely affect the outlook from windows in neighbouring dwellings.

Materials to be similar in appearance to the existing house.

- Existing walls
- Proposed extension

READ IN CONJUNCTION WITH ALL OTHER PROJECT DOCUMENTS-REFER ALL
DESCRIPENCES AND ERRORS TO THE ARCHITECT/AUTHOR. SCALING THIS
DRAWING IS PERMITTED EXCEPT FOR CONSTRUCTION PURPOSES-WORK
ONLY TO FIGURED DIMENSIONS DURING CONSTRUCTION NOT AUTHORISED
FOR CONSTRUCTION UNLESS SPECIFICALLY STATED. ALL COPYRIGHTS IN THIS
DRAWING AND DESIGNS SHOWN THEREIN IS RETAINED-DO NOT REPRODUCE
WITHOUT CONSENT.



PAGE DESCRIPTION: Floor Plans and Elevations

PAGE STAGE: Planning

CLIENT: Mr. & Mrs. Sykes

ADDRESS: 18 Hazel Close, Southwater,
RH13 9GN

DATE: 17 03 2026

DRAWN
BY CRG