


Elevations
Scale 1:100

Existing

Front

Rear

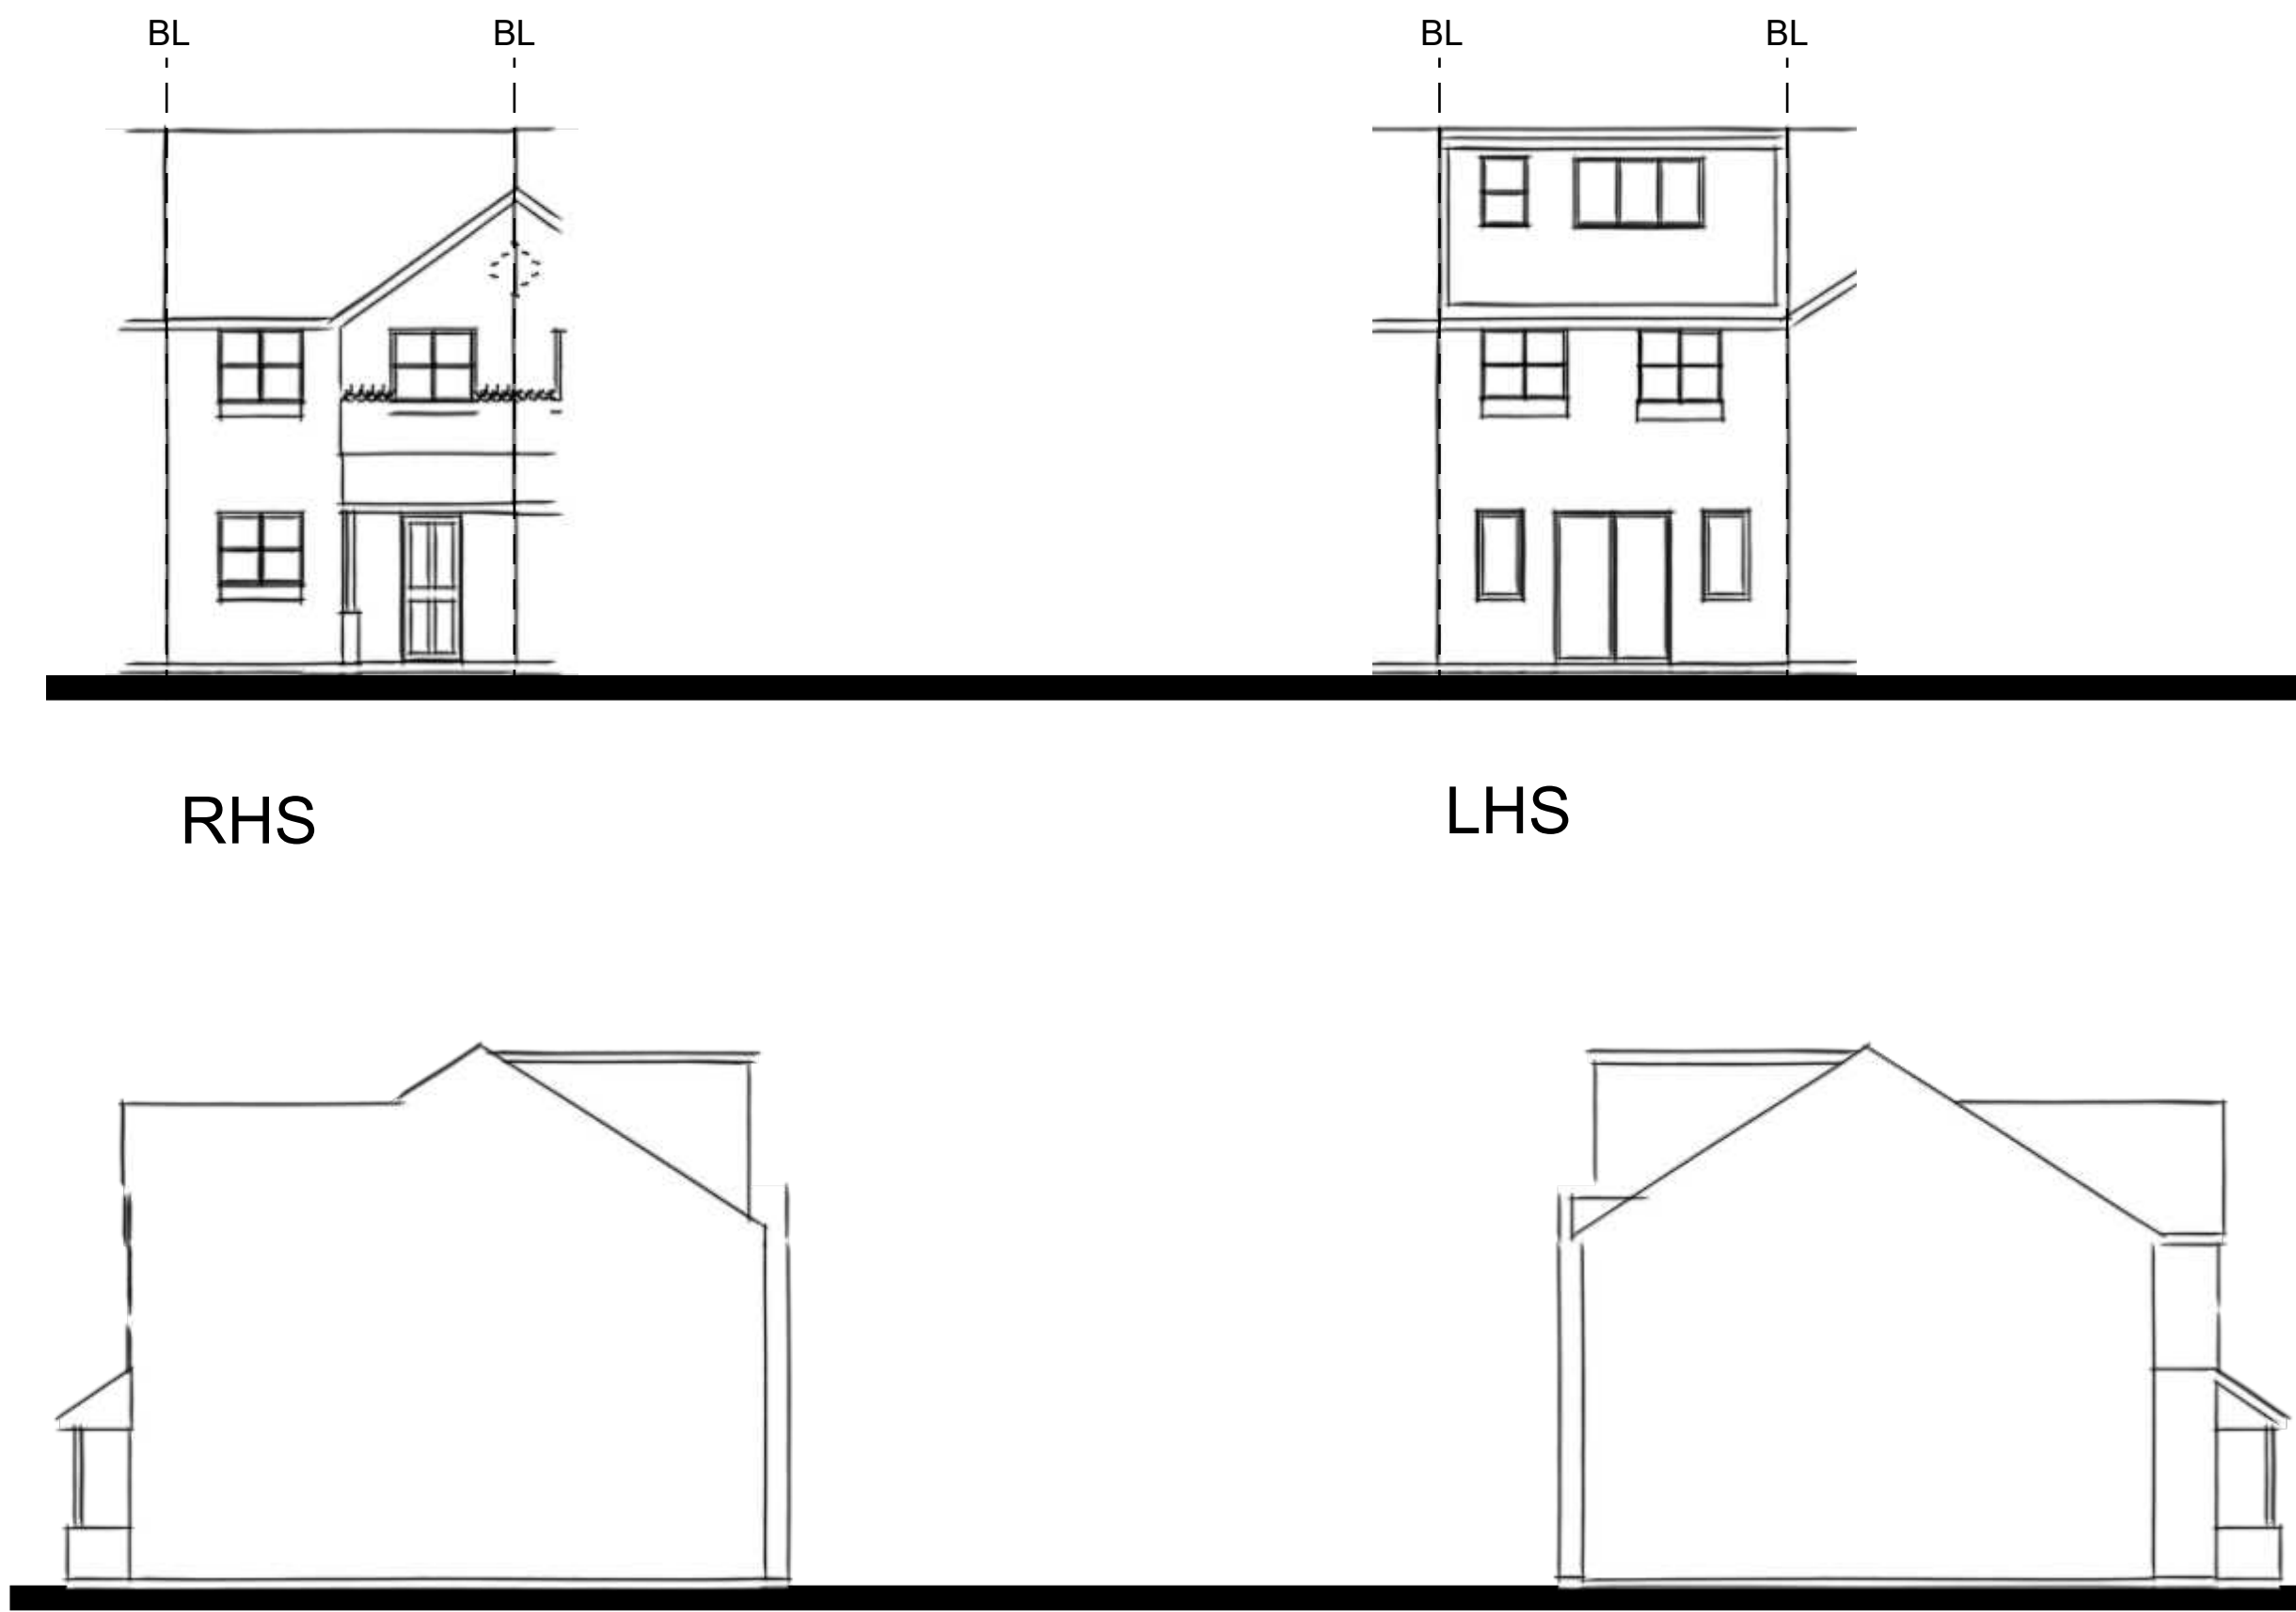


RHS

LHS

Roof Plans
Scale 1:100

Existing


Proposed

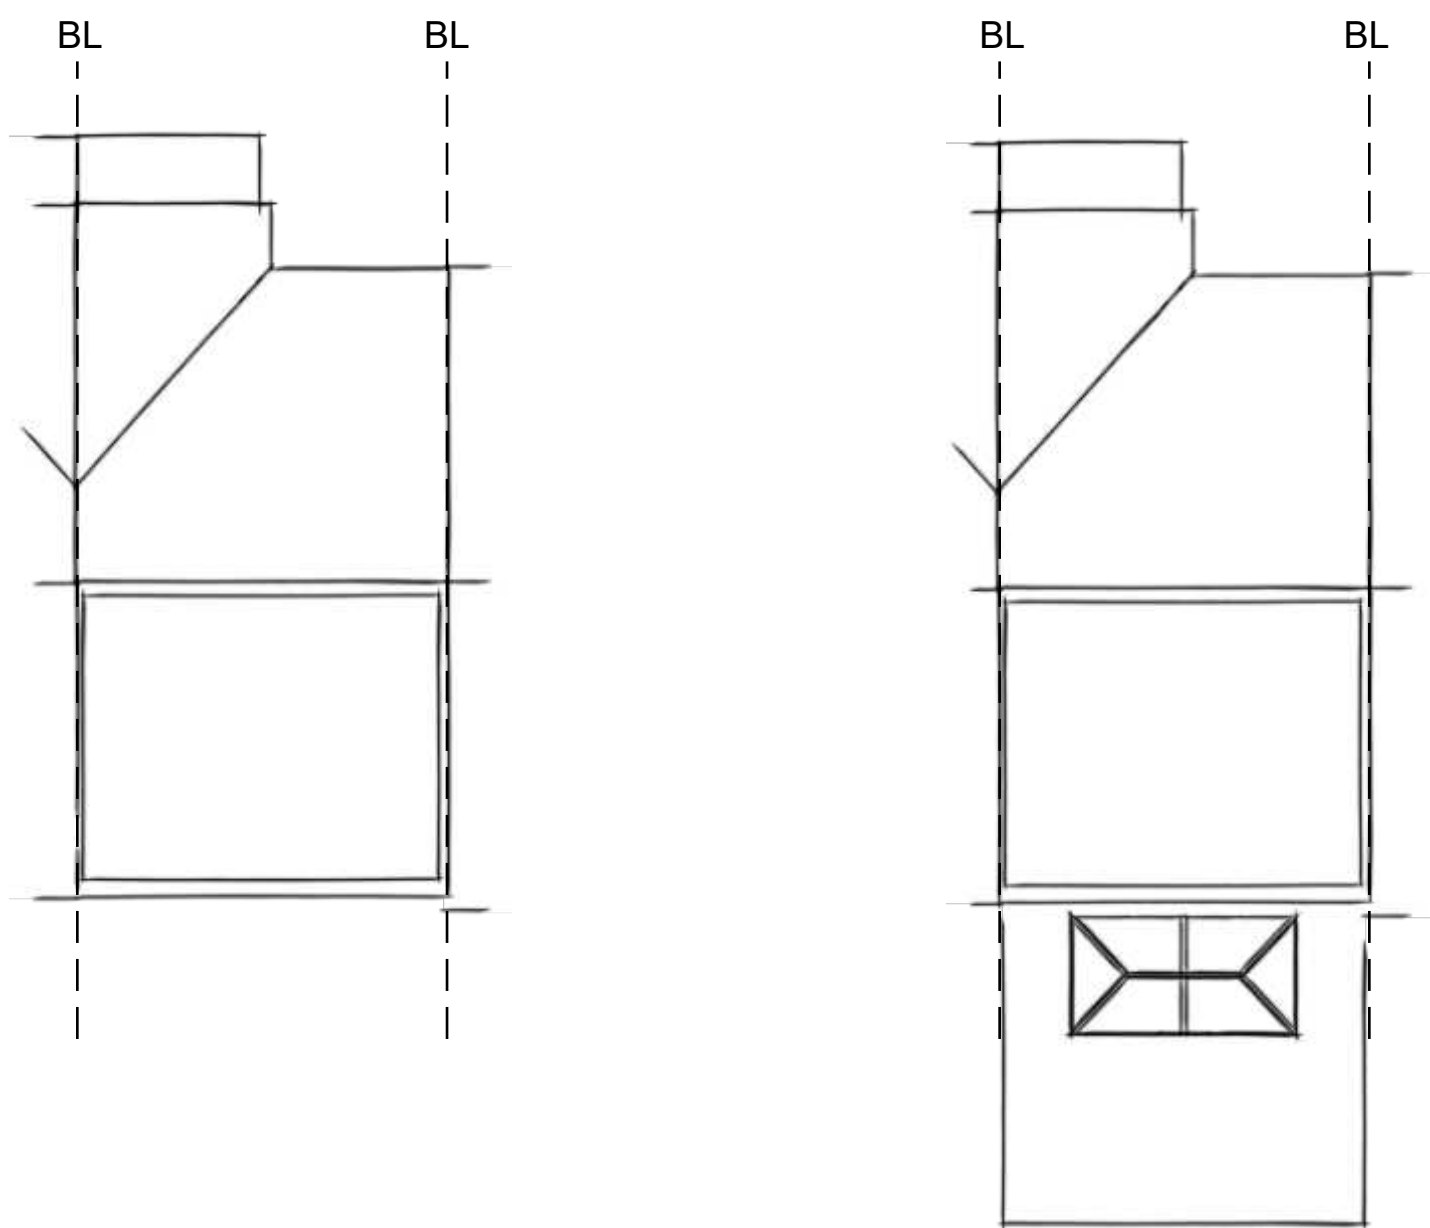

Proposed

Front

Rear

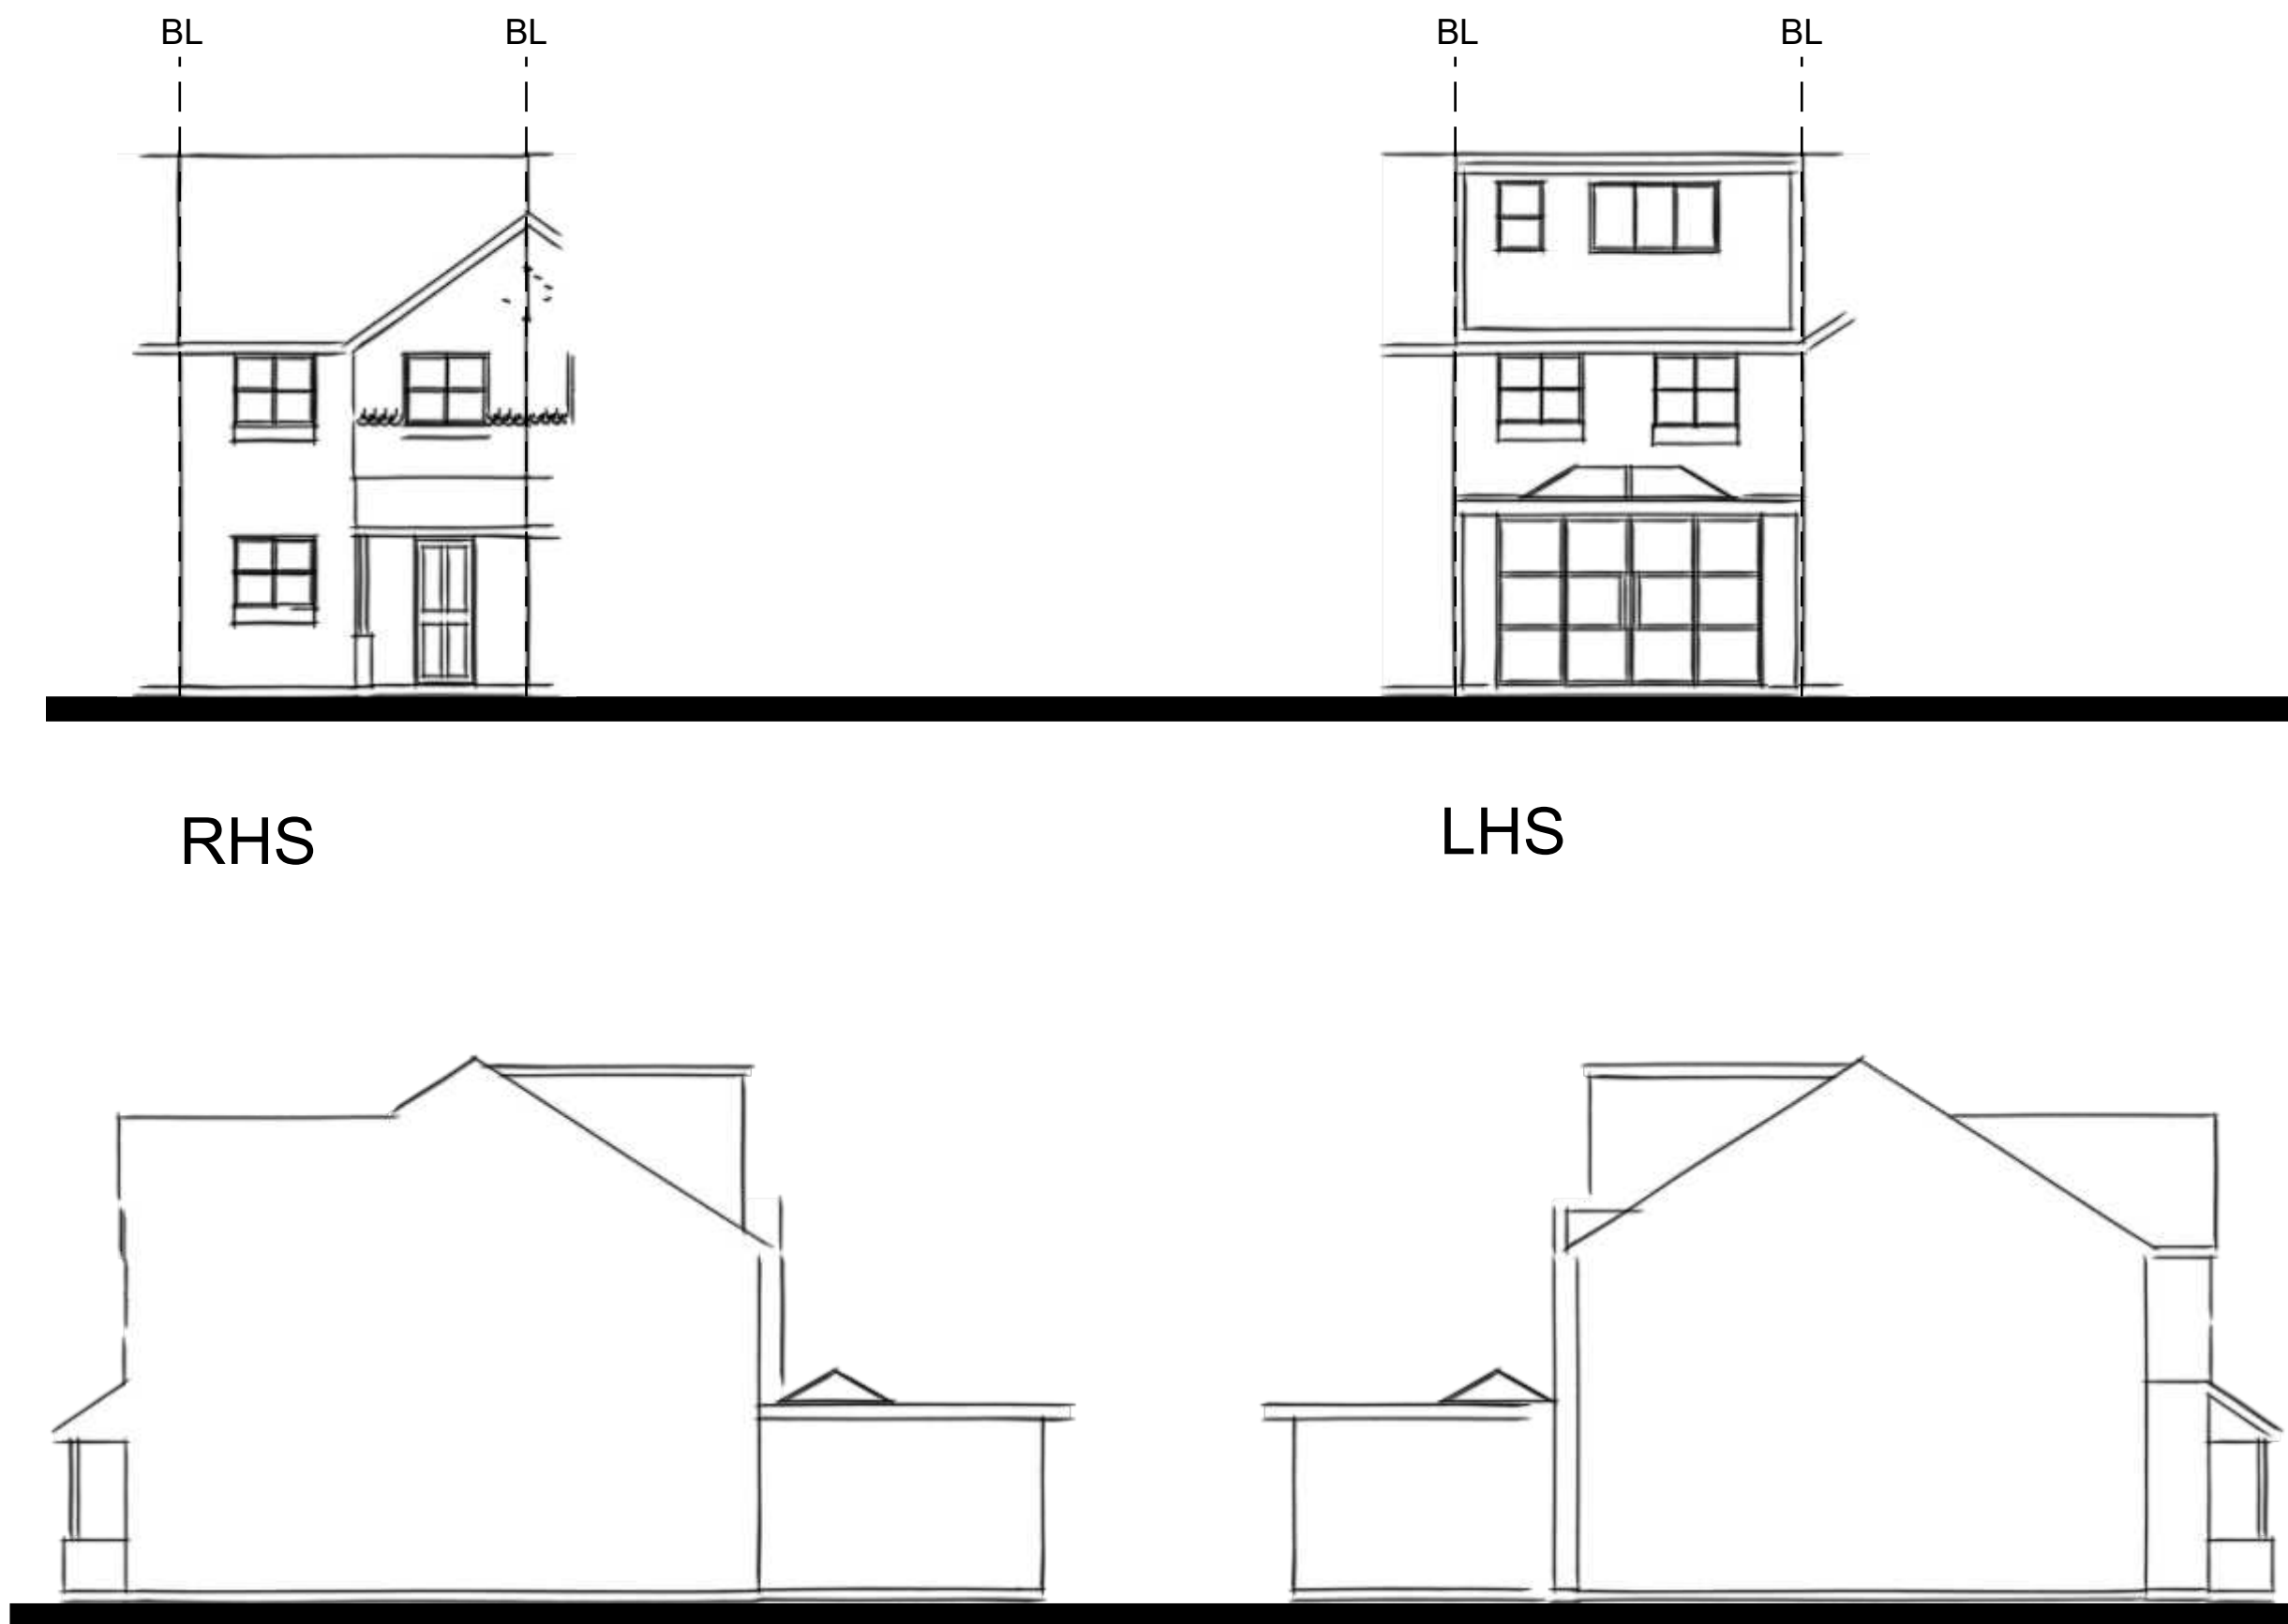

RHS

LHS

NOTES

DRAWINGS FOR PLANNING PURPOSES ONLY.
ALL DIMENSIONS TO BE TAKEN ON SITE,
PRIOR TO CONSTRUCTION.

- 1. ROOF LANTERN
- 2. BIFOLD DOORS

- A. FLAT ROOF
- B. BRICKWORK
- C. RENDER


BL - Boundary Line

The fenestration, external materials and detailed design of the architectural elements of the proposed extension are sympathetic to the existing dwelling and does not unduly affect the amenities of the adjoining neighbours.

The extension does not adversely affect the outlook from windows in neighbouring dwellings.

Materials to be similar in appearance to the existing house.

Scale Bar 1:100

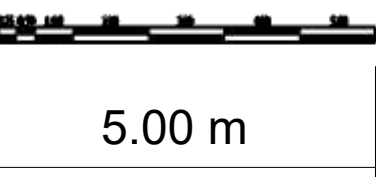

READ IN CONJUNCTION WITH ALL OTHER PROJECT DOCUMENTS-REFER ALL
DESCREPIENCES AND ERRORS TO THE ARCHITECT/AUTHOR. SCALING THIS
DRAWING IS PERMITTED EXCEPT FOR CONSTRUCTION PURPOSES-WORK
ONLY TO FIGURED DIMENSIONS DURING CONSTRUCTION NOT AUTHORISED
FOR CONSTRUCTION UNLESS SPECIFICALLY STATED. ALL COPYRIGHTS IN THIS
DRAWING AND DESIGNS SHOWN THEREIN IS RETAINED-DO NOT REPRODUCE
WITHOUT CONSENT.



PAGE DESCRIPTION: Floor Plans and Elevations

PAGE STAGE: Planning

CLIENT: Mr. & Mrs. Sykes

ADDRESS: 18 Hazel Close, Southwater,
RH13 9GN

DATE: 17 03 2026

DRAWN
BY CKG