




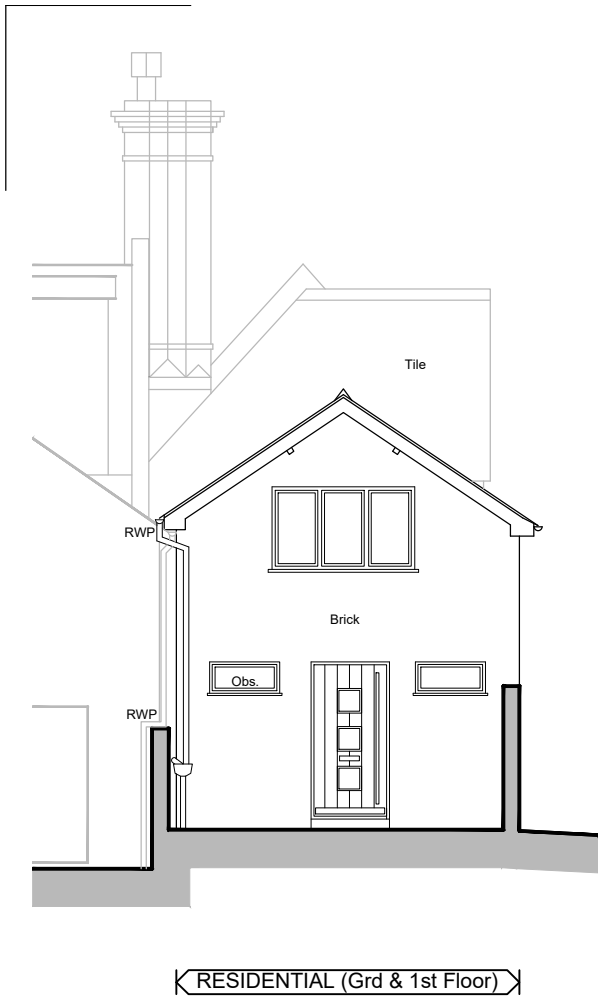


PROPOSED NORTH  
ELEVATION (1:100)

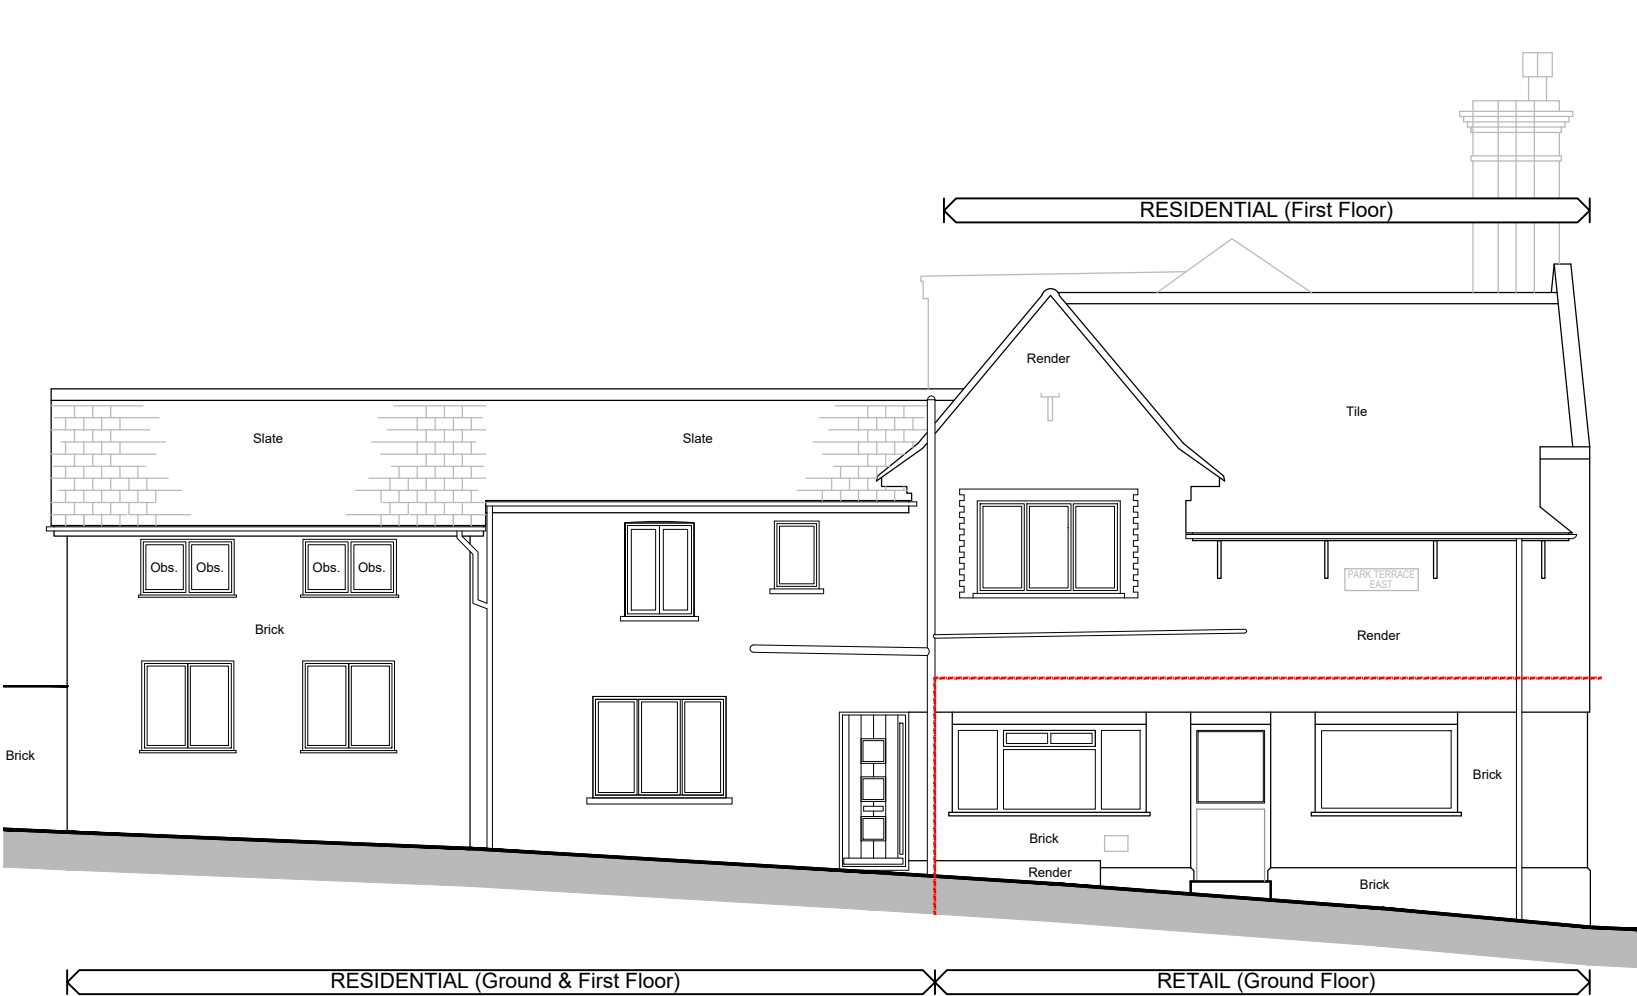



PROPOSED WEST ELEVATION (1:100)

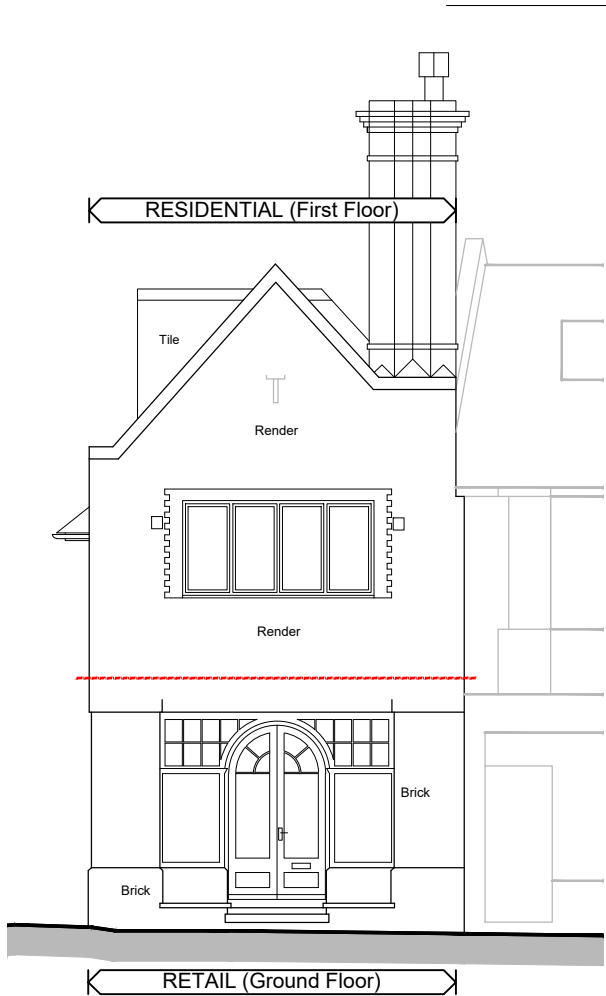

PROPOSED SOUTH  
ELEVATION (1:100)

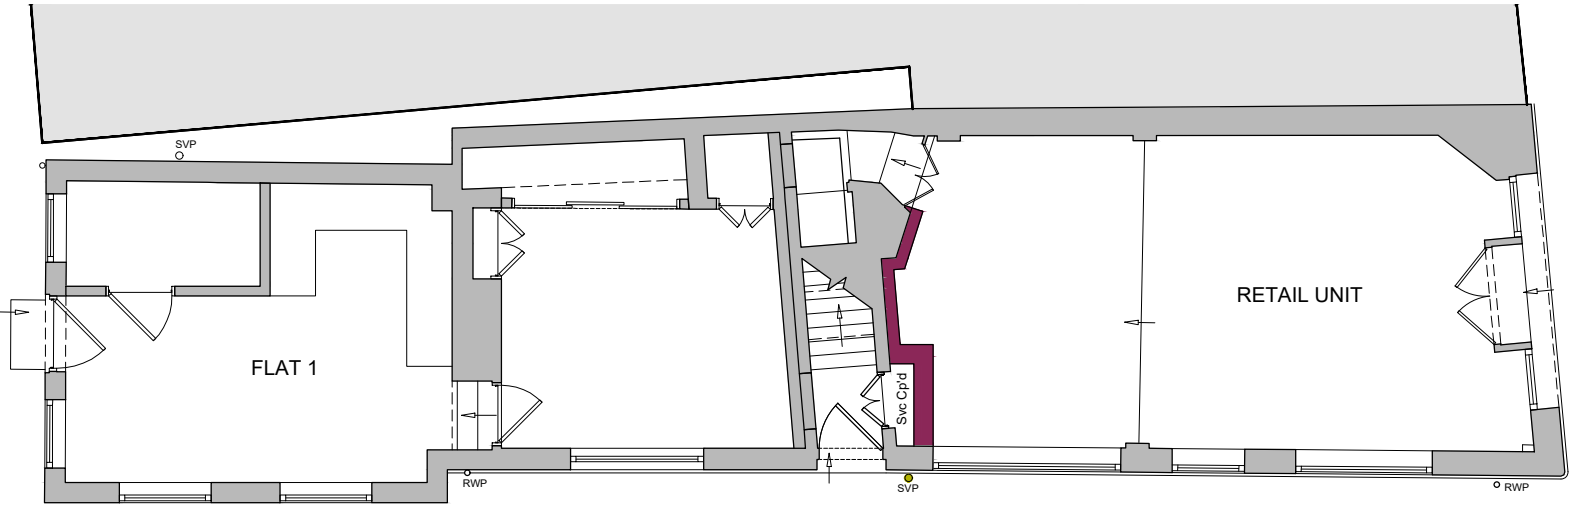

EXISTING GROUND FLOOR PLAN (1:100)

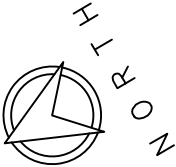 

Copyright reserved.  
This drawing may only be used for the client and location specified 3.  
in the title block. It may not be copied or disclosed to any other  
third party without prior written consent from DMA Building Designs. 4.  
Prior to any works commencing on site, DMA Building Designs is  
to be contacted regarding the current status, revision or regulatory  
approval of this drawing. 5.

1. The works shown have been drawn for submission to the local  
planning authority and are not to be used for construction.
2. No works shall commence until planning approval has been  
given by the local authority.

No works to commence without either full plans building  
control approval or a building notice served with the local  
authority.  
The dimensions indicated are approximate and subject to site  
checks by the contractor prior to commencement.  
DMA Building Designs accept no responsibility for any unknown  
factors which either preclude the works from construction or add  
additional costs, ie location of public sewers and underground  
services, abnormal foundation designs, due to trees, ground  
conditions or any underground structure or obstruction, condition  
of the existing building.

**DMA**  
**BUILDING DESIGNS**

UNIT 4B, RUDGWICK BRICKWORKS, LYNNICK ST  
RUDGWICK, HORSHAM, WEST SUSSEX, RH12 3DH.  
TEL No 01403 822220 Mobile 07730 523447  
Email - admin@dmabuildingdesigns.co.uk

CLIENT  
**MR M. SPRIGGE**

PROJECT  
CHANGE OF USE FROM OFFICE TO RETAIL AT;  
GROUND FLOOR UNIT, ALEXANDRA HOUSE  
11 QUEEN STREET, HORSHAM, WEST SUSSEX, RH13 5AA

|                                        |                                 |                           |
|----------------------------------------|---------------------------------|---------------------------|
| P1                                     | ISSUED FOR PLANNING APPLICATION | 19/06/2026                |
| REV                                    | DESCRIPTION                     | DATE                      |
| DRAWING<br>PROPOSED PLANS & ELEVATIONS |                                 |                           |
| SCALE @ A3<br>1:100                    | DATE<br>JUNE 2026               | DRG No<br>SPR002 / P / 03 |
|                                        |                                 | REVISION<br>P1            |