




IMAGE LEFT - Proposed Gate Would Match/Similar To Existing Timber Gate Opposite @ No 11 Wimblehurst Road,



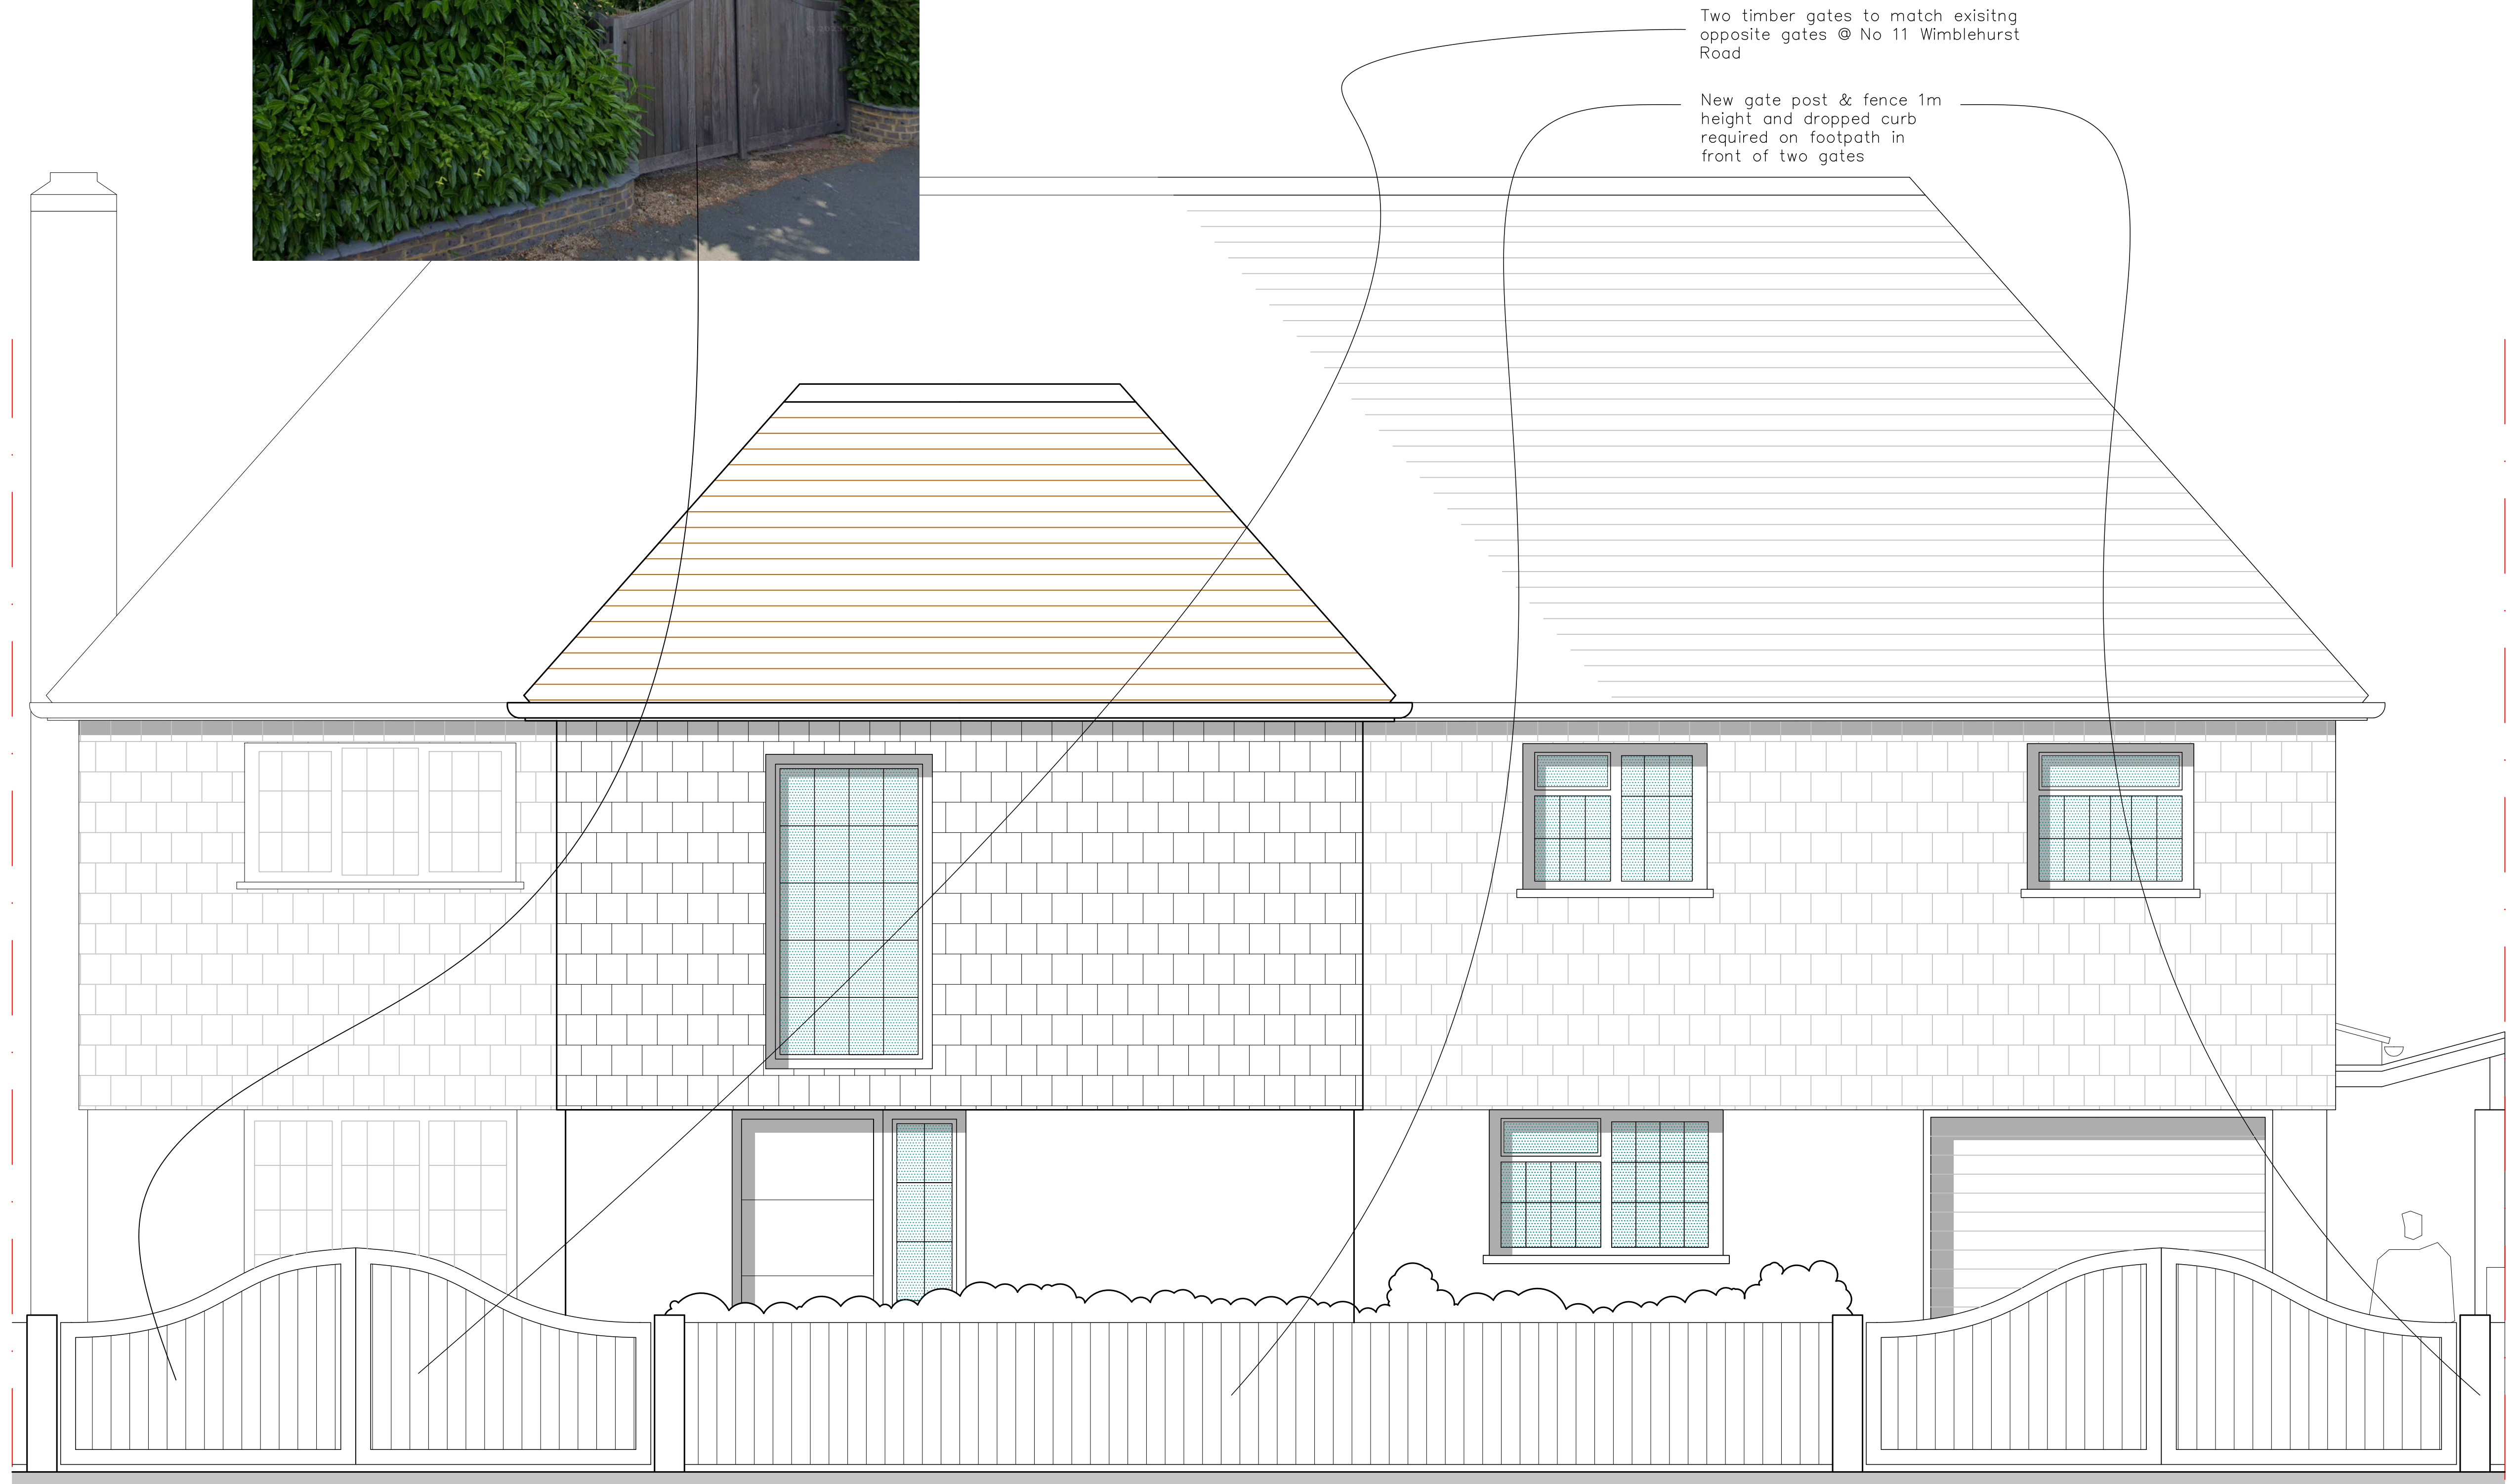


PROPOSED FRONT STREET SCENE ELEVATION WIMBLEHURST ROAD & GATES TO MATCH EXISTING
OPPOSITE GATES @ 11 WIMBLEHURST RD (north) Scale 1:25

PLANNING

Note:
All levels and dimensions are to be checked on site.
This drawing is to be read in conjunction with all relevant consultants' requirements, drawings and specifications.
Any discrepancies between consultants' drawings to be reported to the Contract Administrator before any relevant work commences.

Copyright: 2026 Eye For Detail Architects ©

  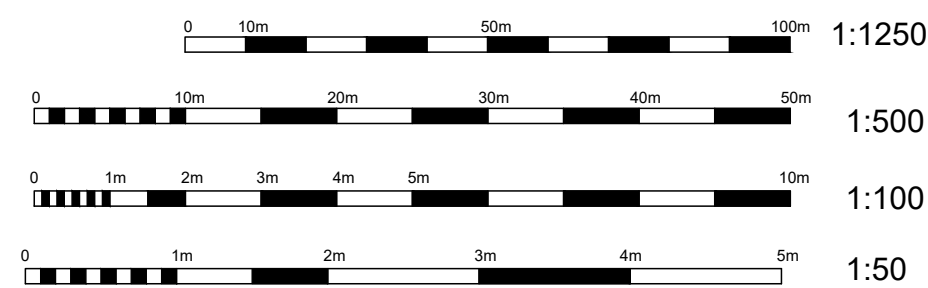

Rach & Ian King 10a Wimblehurst Rd, Horsham, W. Sussex, RH12 2ED Proposed - Front, Side & Rear Extension & Loft /Attic & Internal Alterations Proposed Front Elevation Wimblehurst Road Street Scene For Two Gates & Dropped Curb In Front Of Gates			
Scale 1:25	Job 4170	Dwg AD14	Rev .

Eye For Detail
ARCHITECTS
Oakwood House
North Heath Lane
Horsham
W. Sussex
RH12 5PJ
T: 01403 211868
Mob: 07540787365
info@elfdarchitects.co.uk
info@elfdarchitects.com
www.elfdarchitects.co.uk

RIBA **arb**
RIBA Registered Architect
ARB Registered Architect