



- Notes:-
1. All working dimensions to be checked on site.
 2. Any discrepancies between drawings of different scales, and between drawings and specification where appropriate to be notified to the designer.
 3. Copyright reserved. This drawing may only be used on the project specified in the title block. It may not be copied or disclosed to any third party without the prior written consent of the designer.

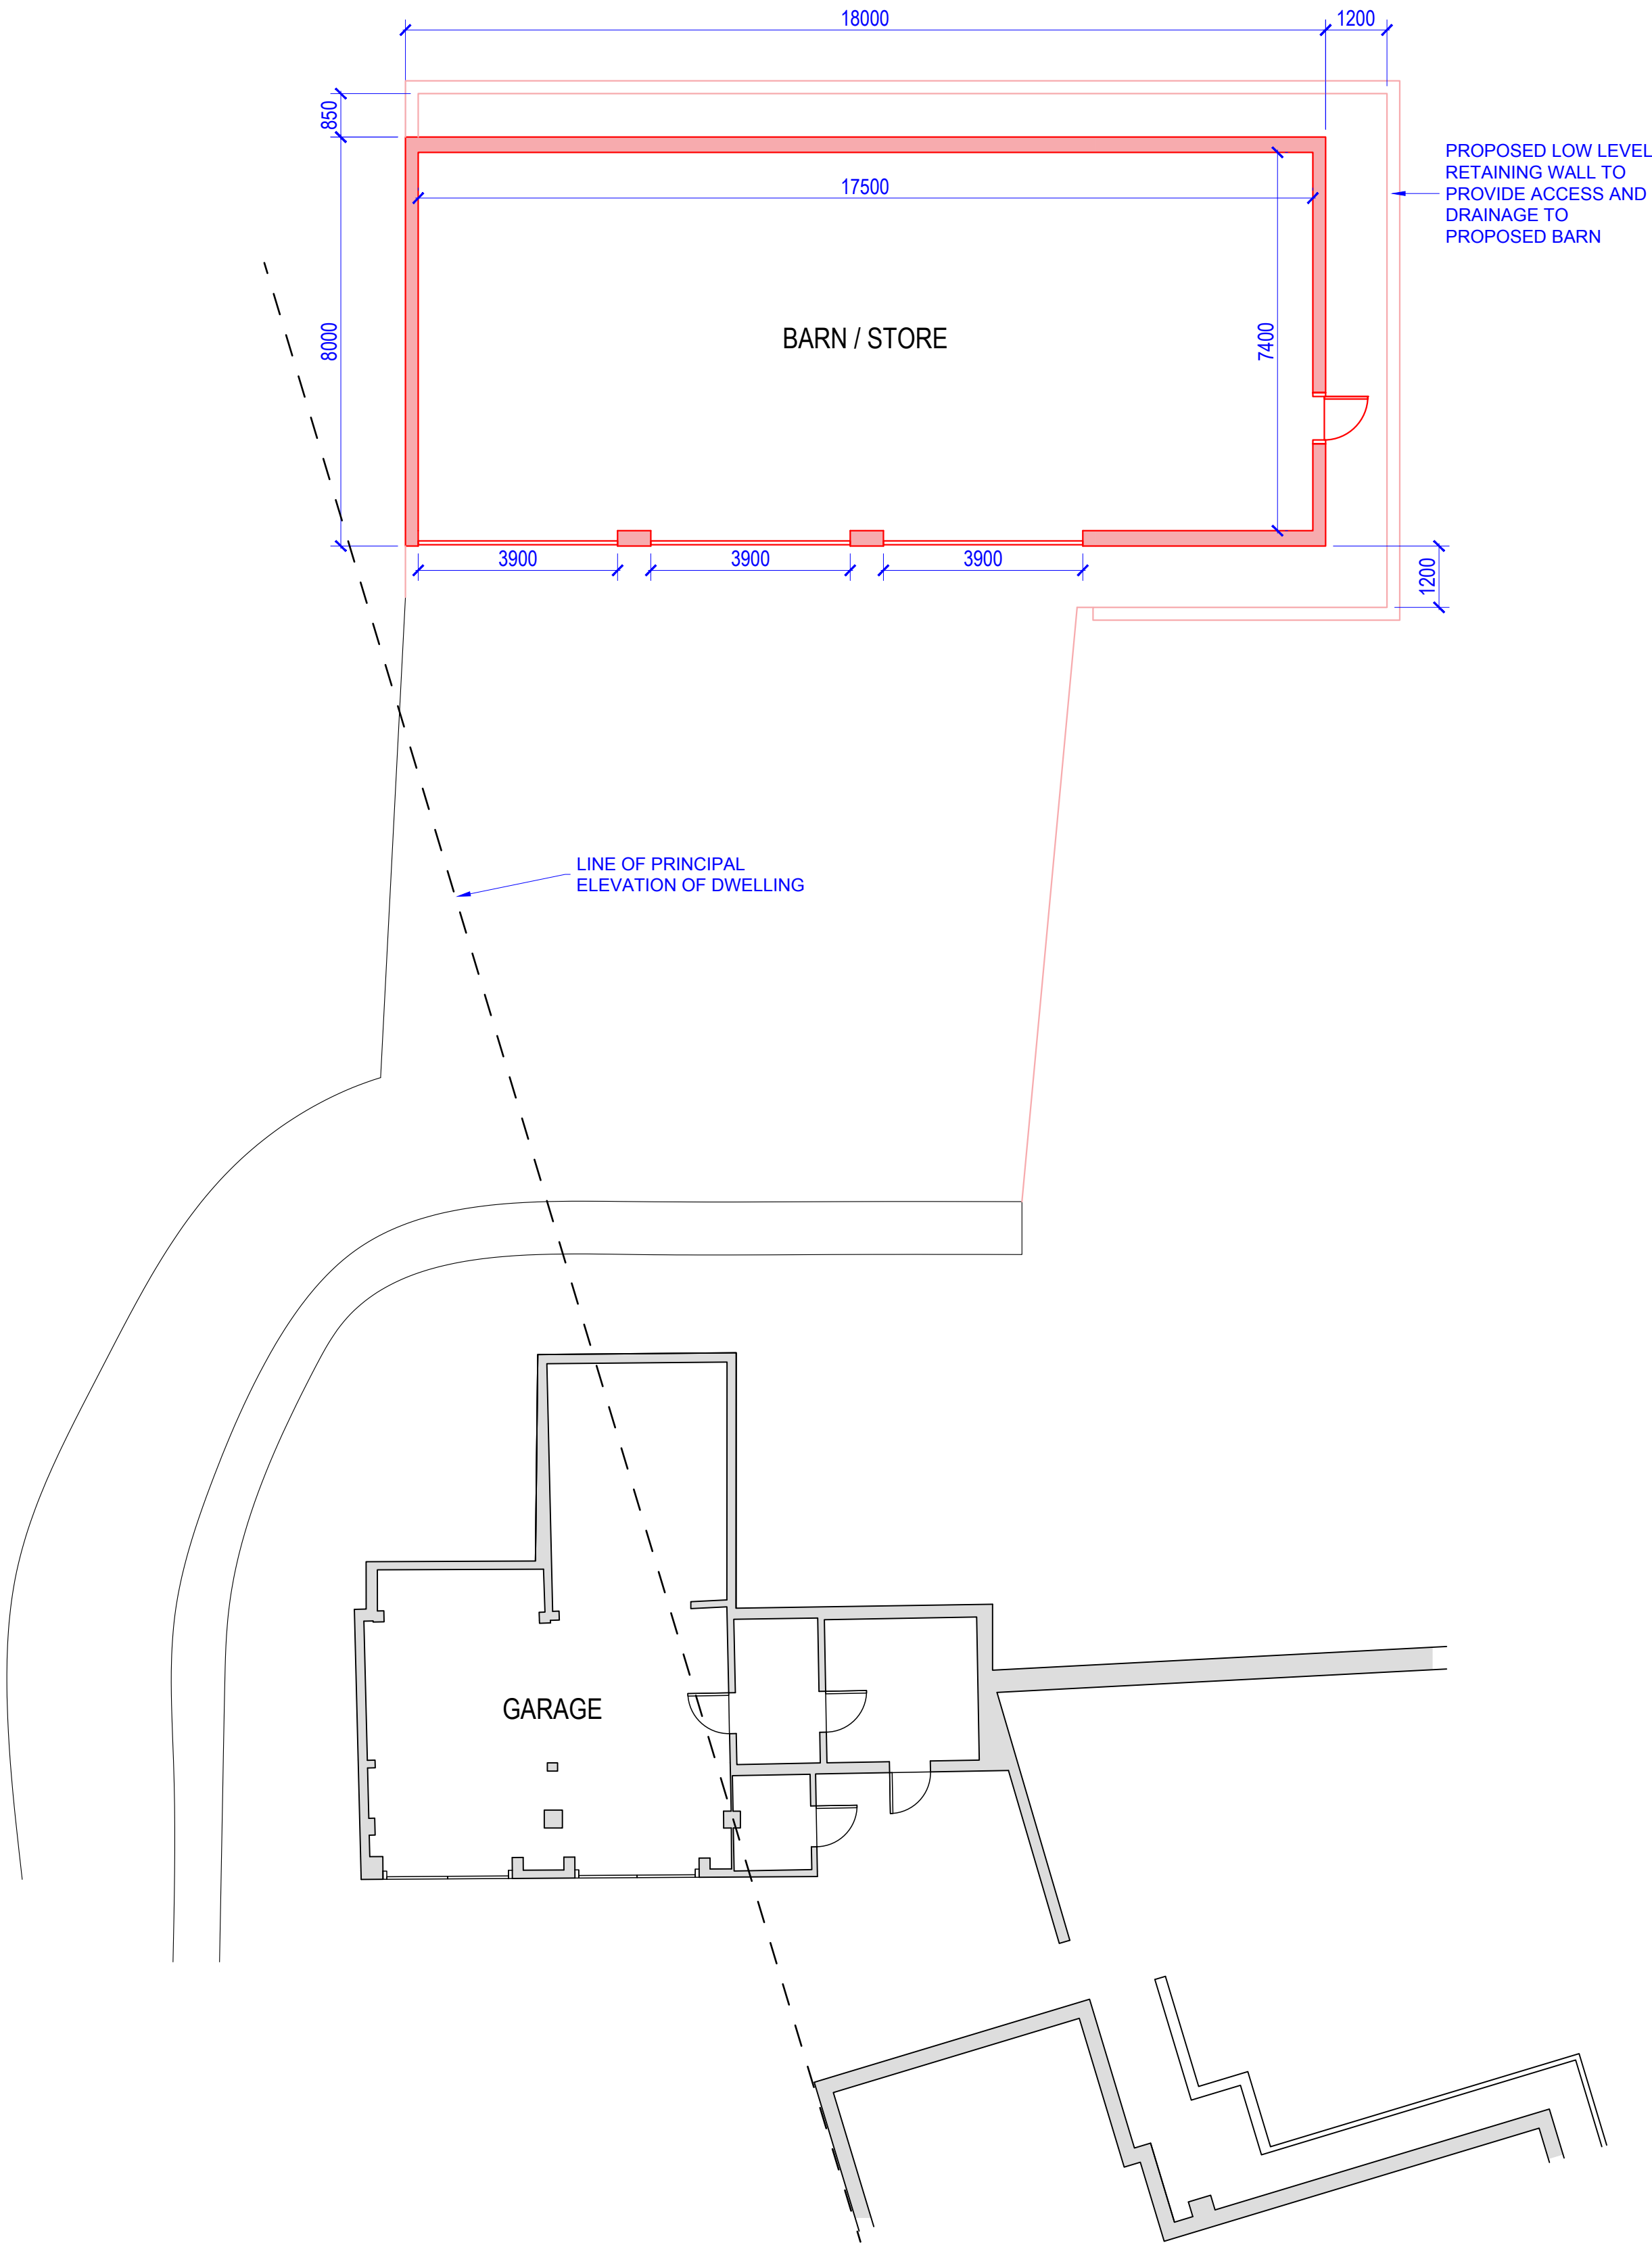

FLOOR PLAN
SCALE 1:100

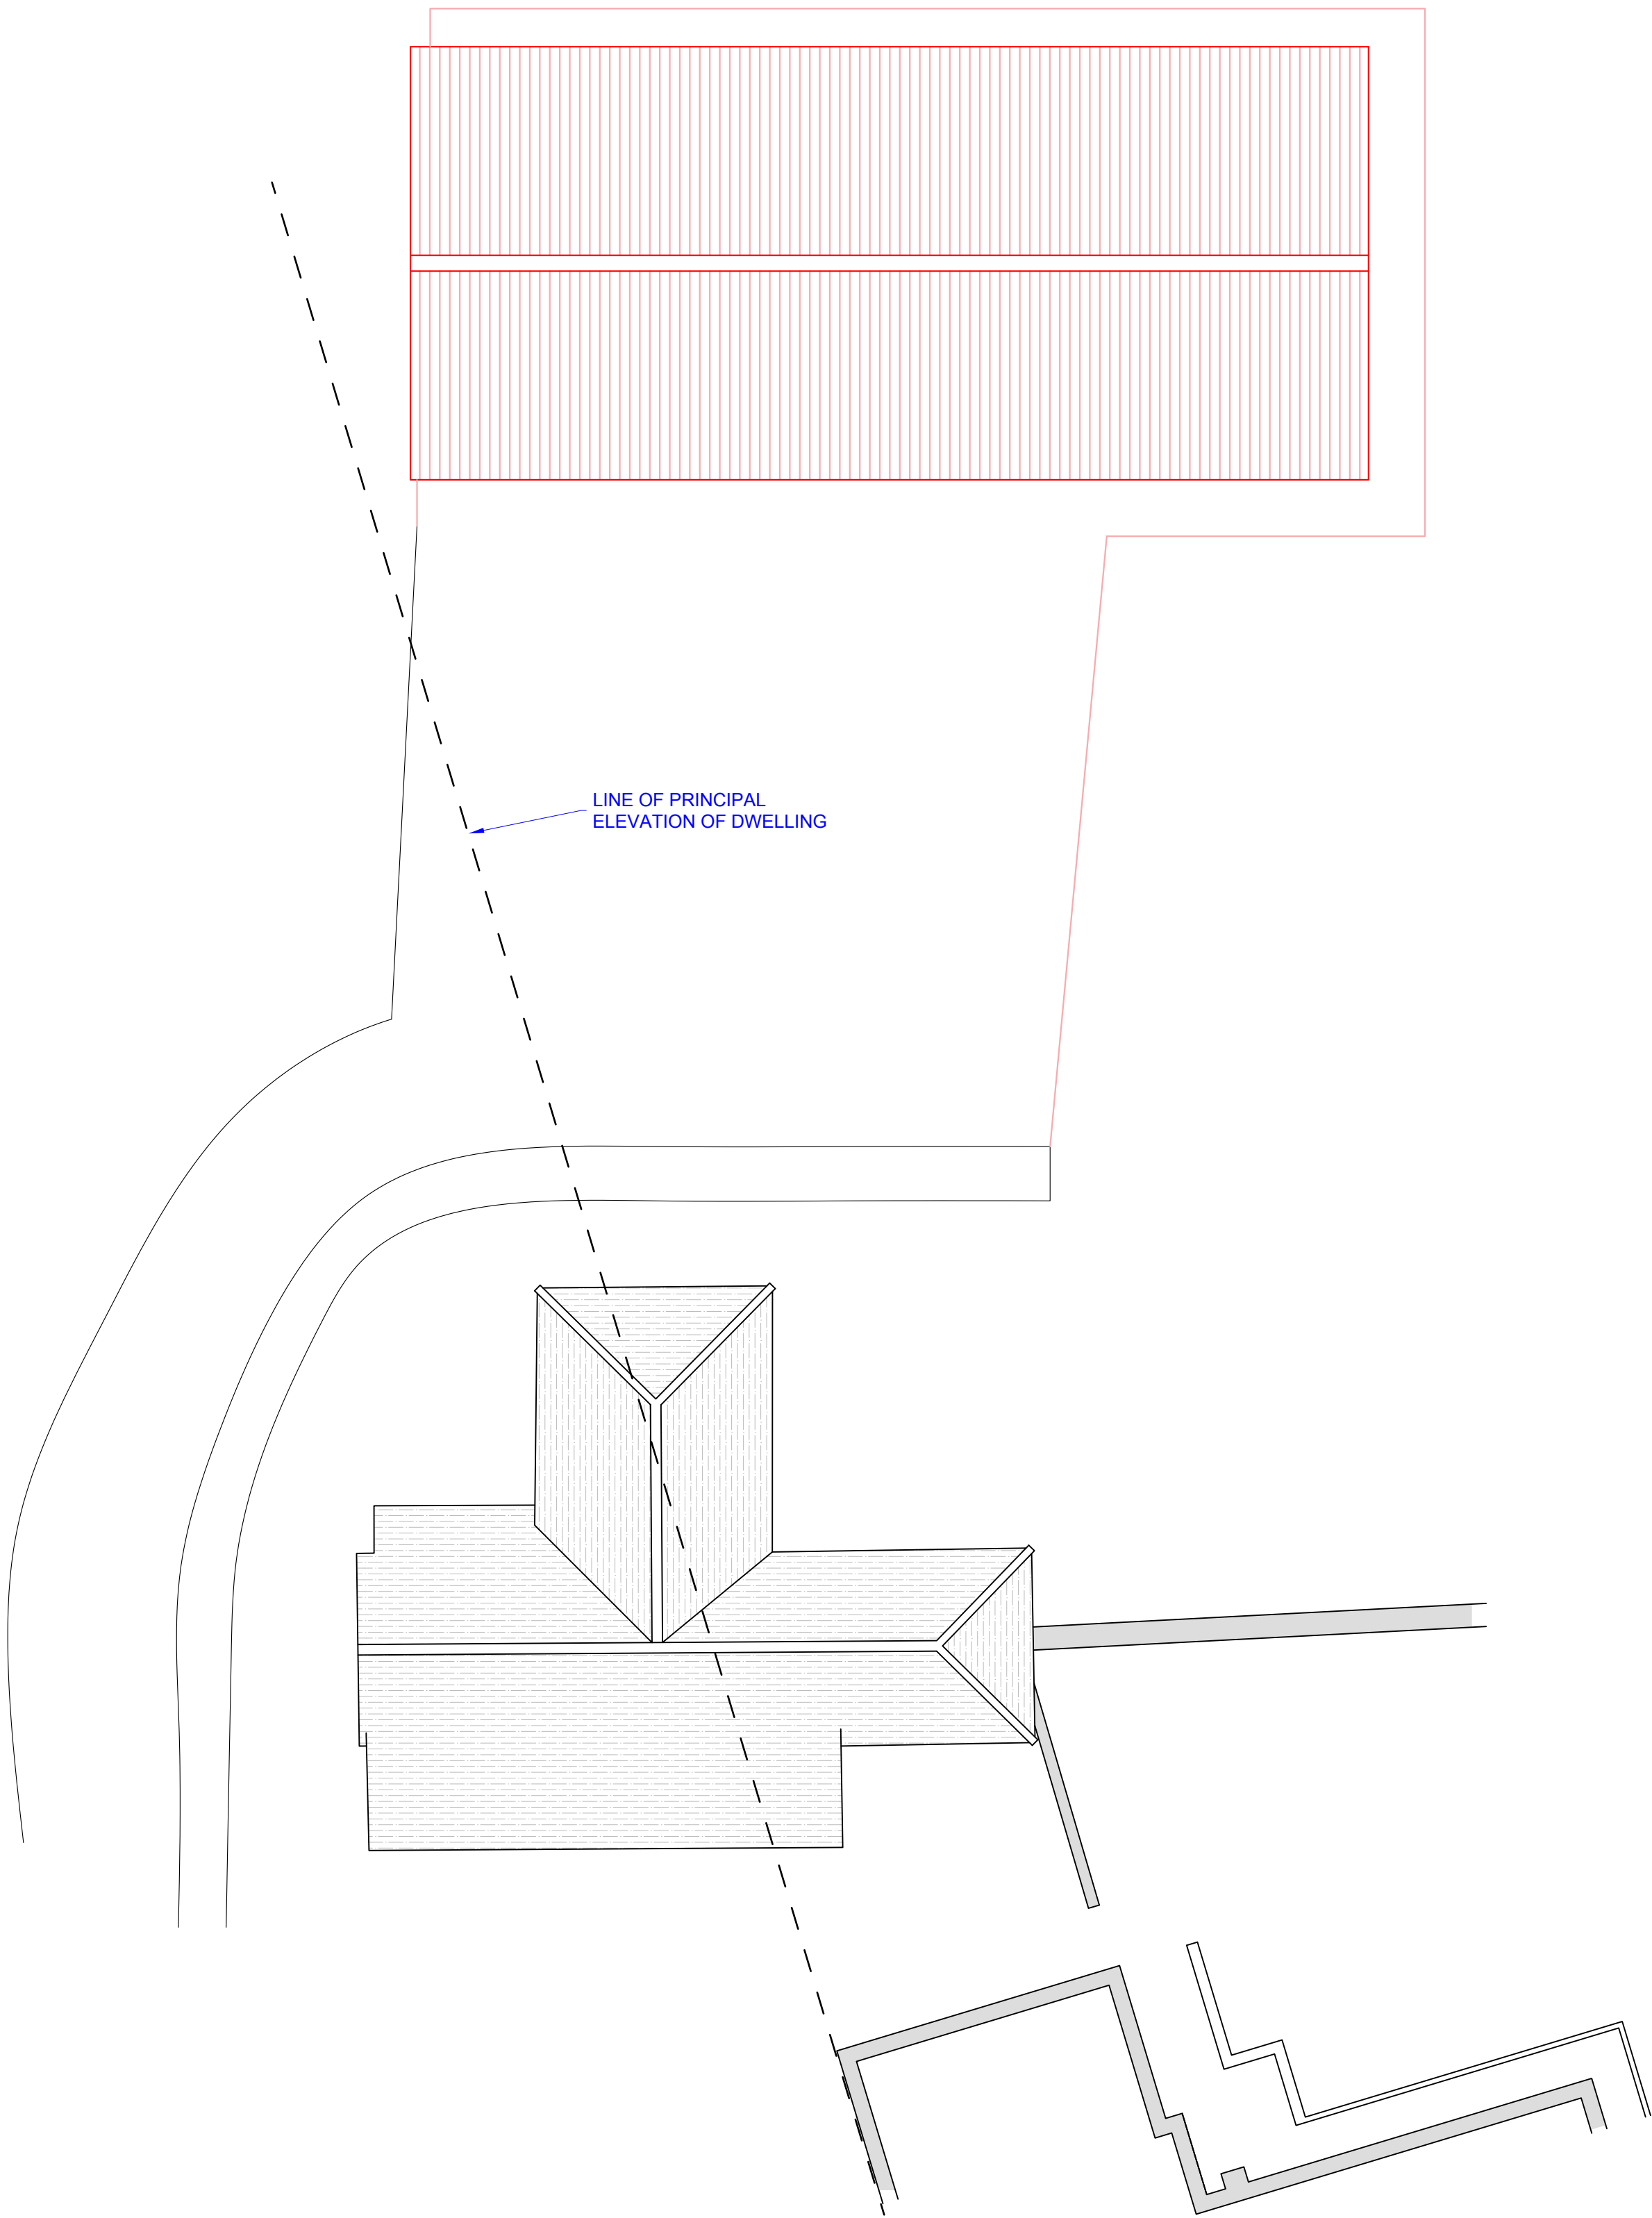

ROOF PLAN
SCALE 1:100



01	05.06.26	LINE OF PRINCIPAL ELEVATION SHOWN.
00	15.05.26	INITIAL ISSUE - DRAWING NUMBER UPDATED
REV	DATE	COMMENTS

**DAVID STRUDWICK
DESIGN + BUILD**
Astra House, The Common, Cranleigh, GU6 8RZ
01483 256760 / hello@davidstrudwick.co.uk

CLIENT:
MR L. COLEMAN
HATCHES, LYNWICK STREET,
HORSHAM, RH12 3DN

TITLE:
PROPOSED
BARN / STORE

SCALE: 1:100@A1 (1:200@A3)

PROJECT: 1316

DRG No: 12

REV:
01