




THE CONTENTS OF THIS PLAN INCLUDING THE PRINTED NOTES ARE COPYRIGHT AND REPRODUCTION IN WHOLE OR PART IS NOT PERMITTED WITHOUT PRIOR CONSENT OF MERVE TAY ARCHITECTURE IN WRITING.

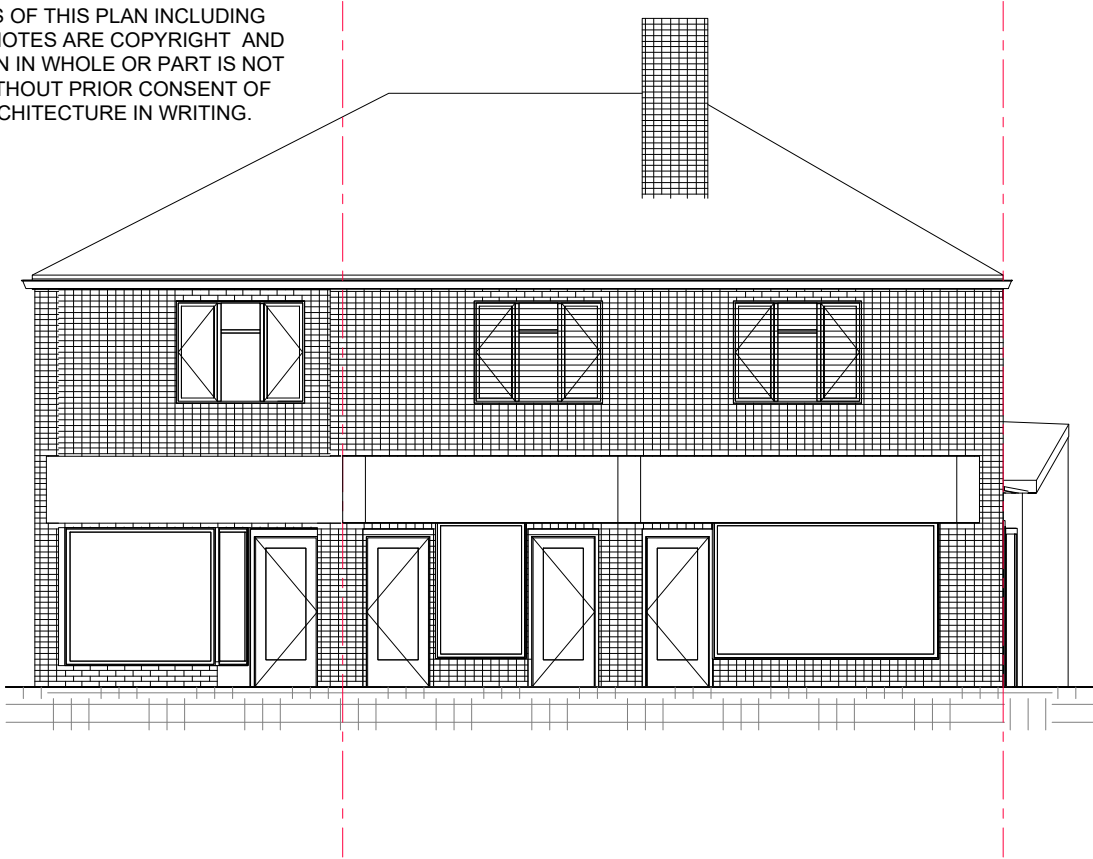

Existing Front Elevation (East)

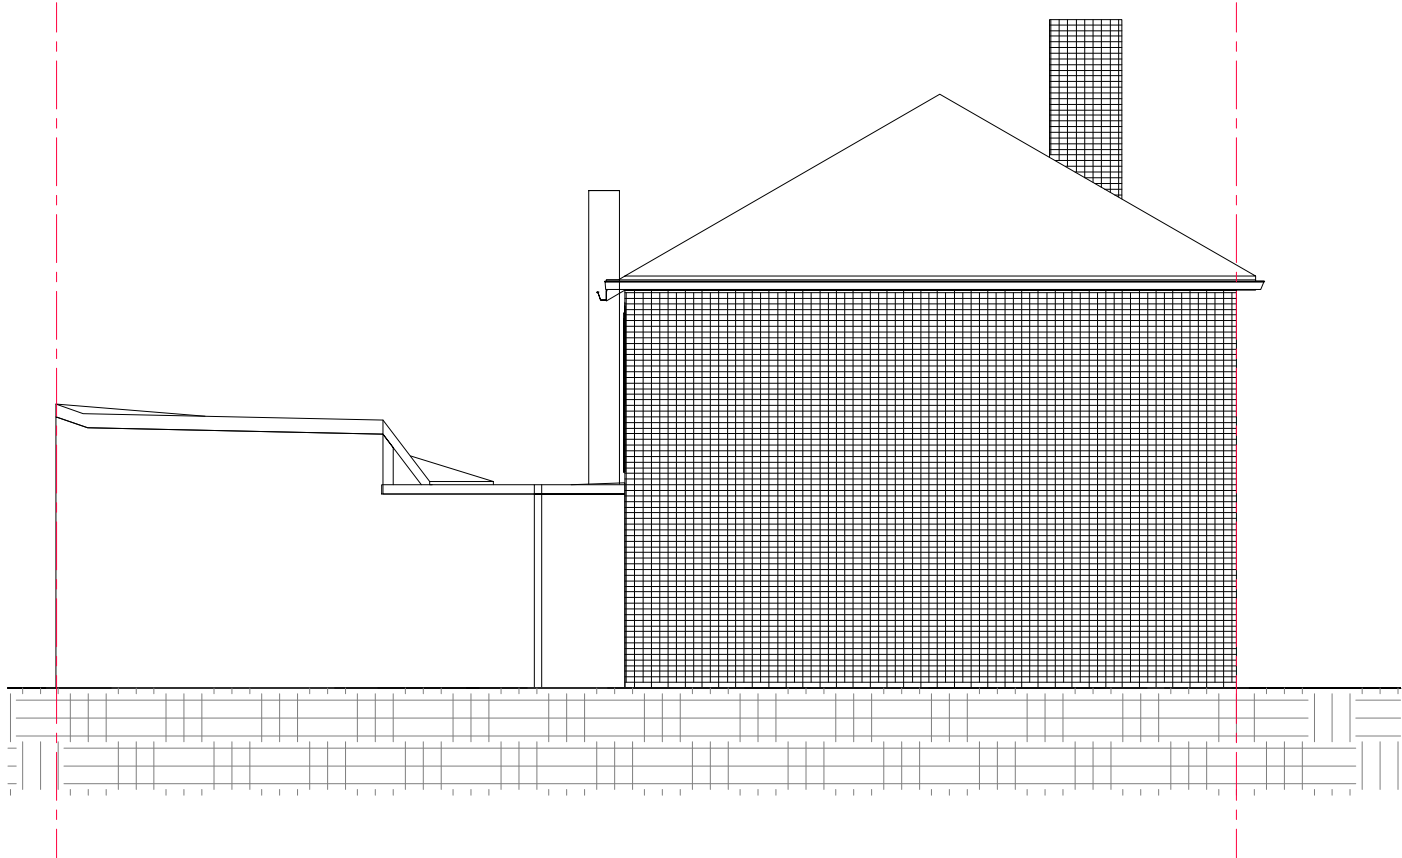

Existing Side Elevation (South)

 

|                                                                      |                                                  |
|----------------------------------------------------------------------|--------------------------------------------------|
| Merve Tay Architecture&Design<br>+447515 884719<br>info@mervetay.com |                                                  |
| Address                                                              | 3-5 West St, Storrington,<br>Pulborough RH20 4DY |
| Project                                                              | Advertisement Application                        |
| Drawing Title                                                        | Existing Elevations                              |
| Project Number                                                       | Date                                             |
| 266                                                                  | 12/08/2025                                       |
| Drawn by                                                             | Revision                                         |
| Merve Tay                                                            |                                                  |
| Scale                                                                |                                                  |
| 1:100@A3                                                             |                                                  |
| Drawing No                                                           |                                                  |
| P-02                                                                 |                                                  |