


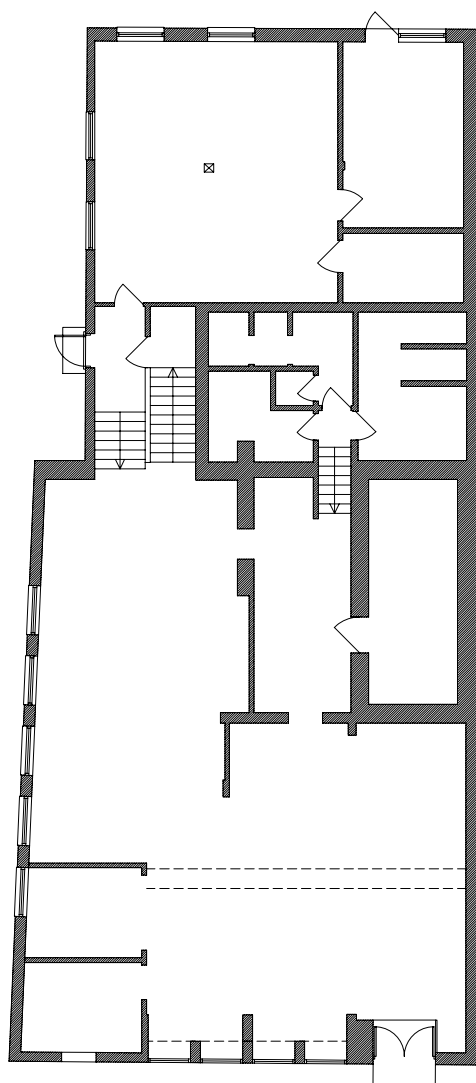


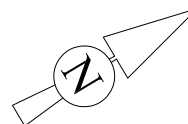

GROUND FLOOR

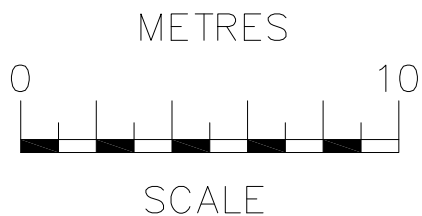

FIRST FLOOR

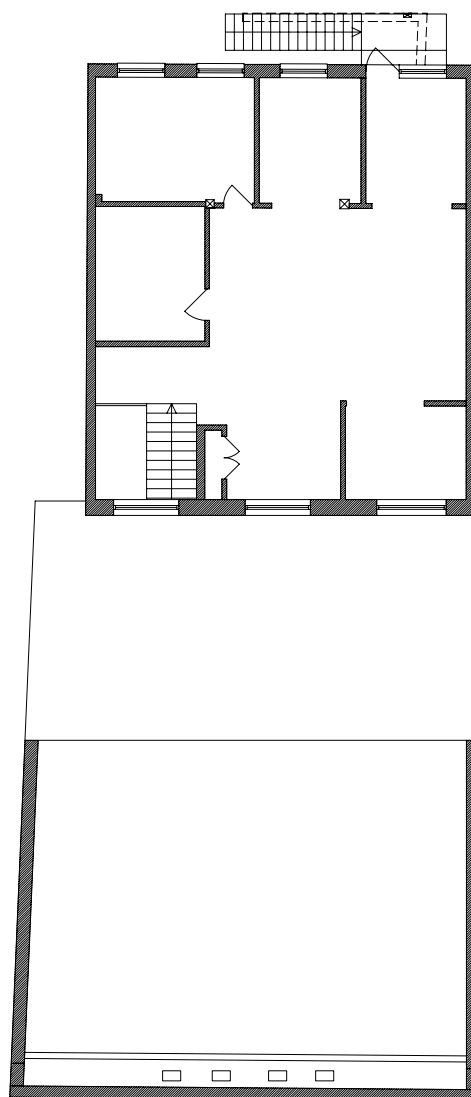

OCC Building A
105 Eade Road
London
N4 1TJ
Tel: (020) 8150 1820
info@ajplans.co.uk

Project:

84 High Street
 Billingshurst RH14 9QS

NOTES

The contractors are to check all the dimensions, levels, drain runs and general condition of the site before works commence a. immediately of any error omissions or discrepancies.

All works are to be carried out in accordance with current Building Regulations, British Standards, Code of Practice and Local Authority Requirements.

Drawing type:

EXISTING
Floor Plans

Date: Jan' 26

Scale: 1:200 @ A4

Rev.

Dwg. No.

HSB.84.EX.01

Drawn by.