


12 Parking Spaces

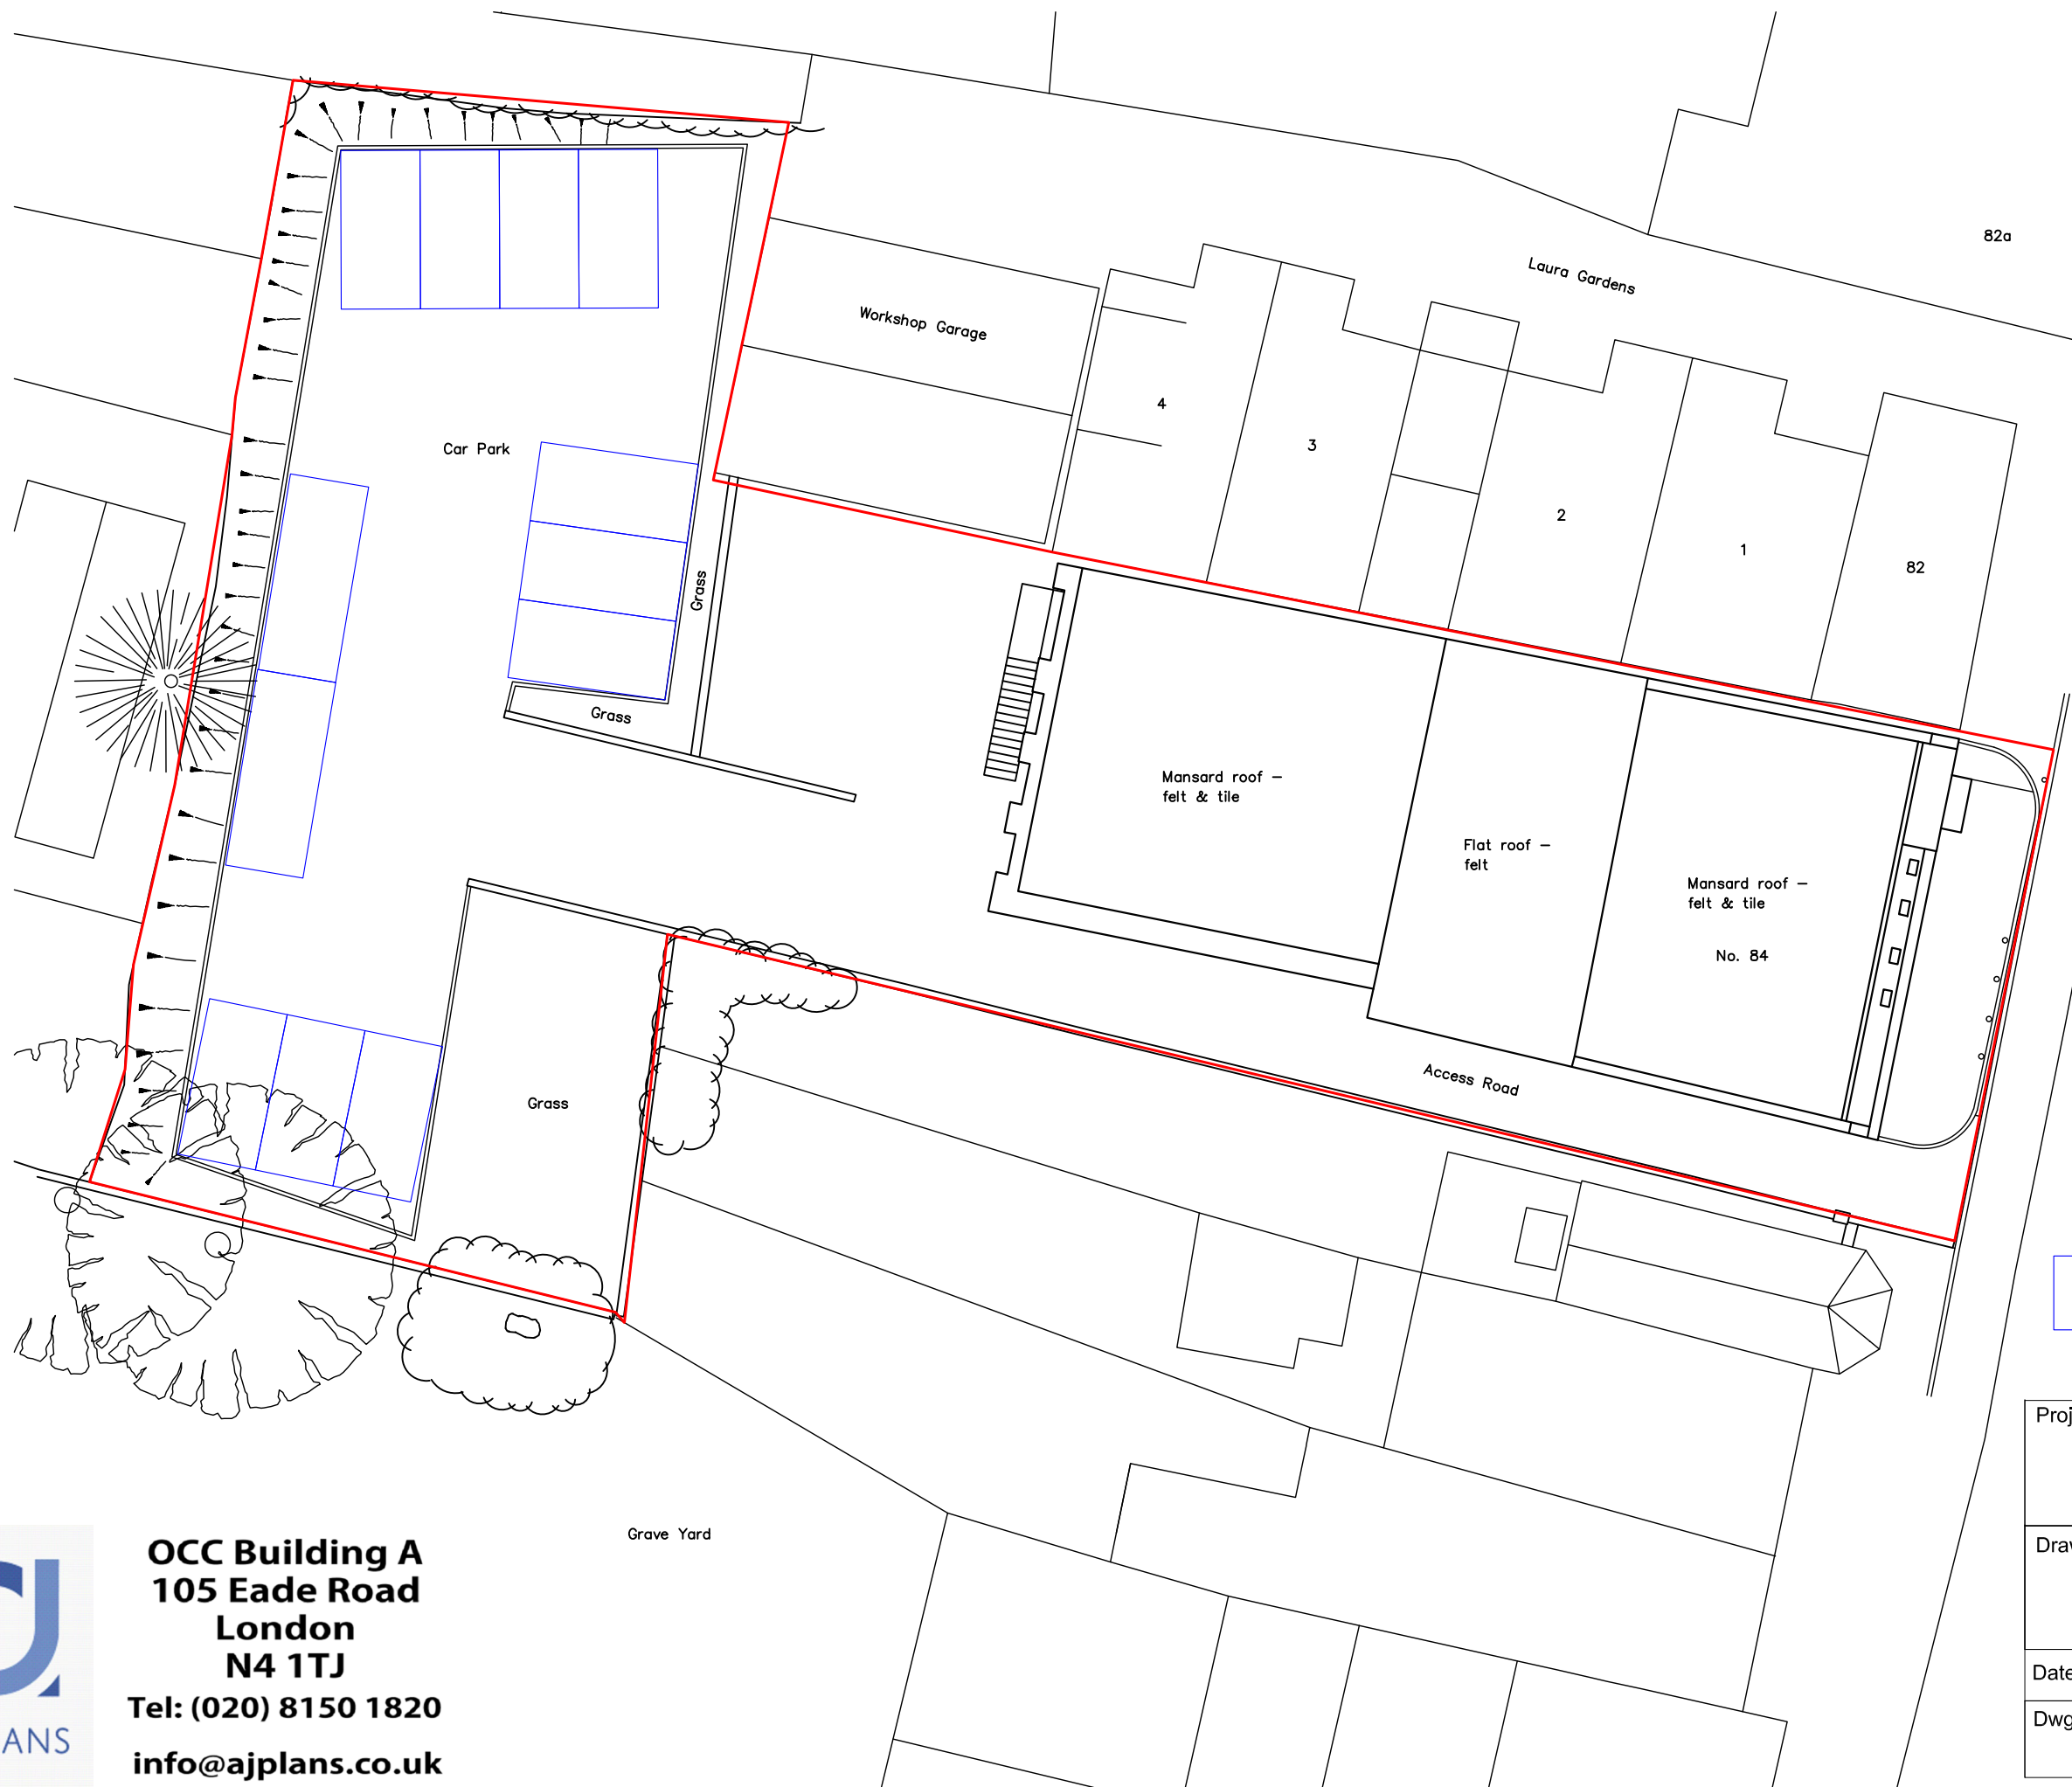

OCC Building A
105 Eade Road
London
N4 1TJ
Tel: (020) 8150 1820
info@ajplans.co.uk

Project: 84 High Street Billingshurst RH14 9QS		
Drawing type: EXISTING Site Plan		
Date: Jan'26	Scale: 1;200 @ A3	Rev.
Dwg. No. HSB.84.EX.SP	Drawn by. B.W	