


1 x 8 Space Secured enclosed
N17 BDS Cycle Shelter
& Sheffield Bike Stands,
Total 8 spaces.

Bins, 2x 1100L bin
1x Refuse &
1x Recycle bins

6 Parking Spaces

Project: 84 High Street Billingshurst RH14 9QS		
Drawing type: PROPOSED Site Plan		
Date: Jan'26	Scale: 1;200 @ A3	Rev.
Dwg. No. HSB.84.PR.SP	Drawn by. B.W	

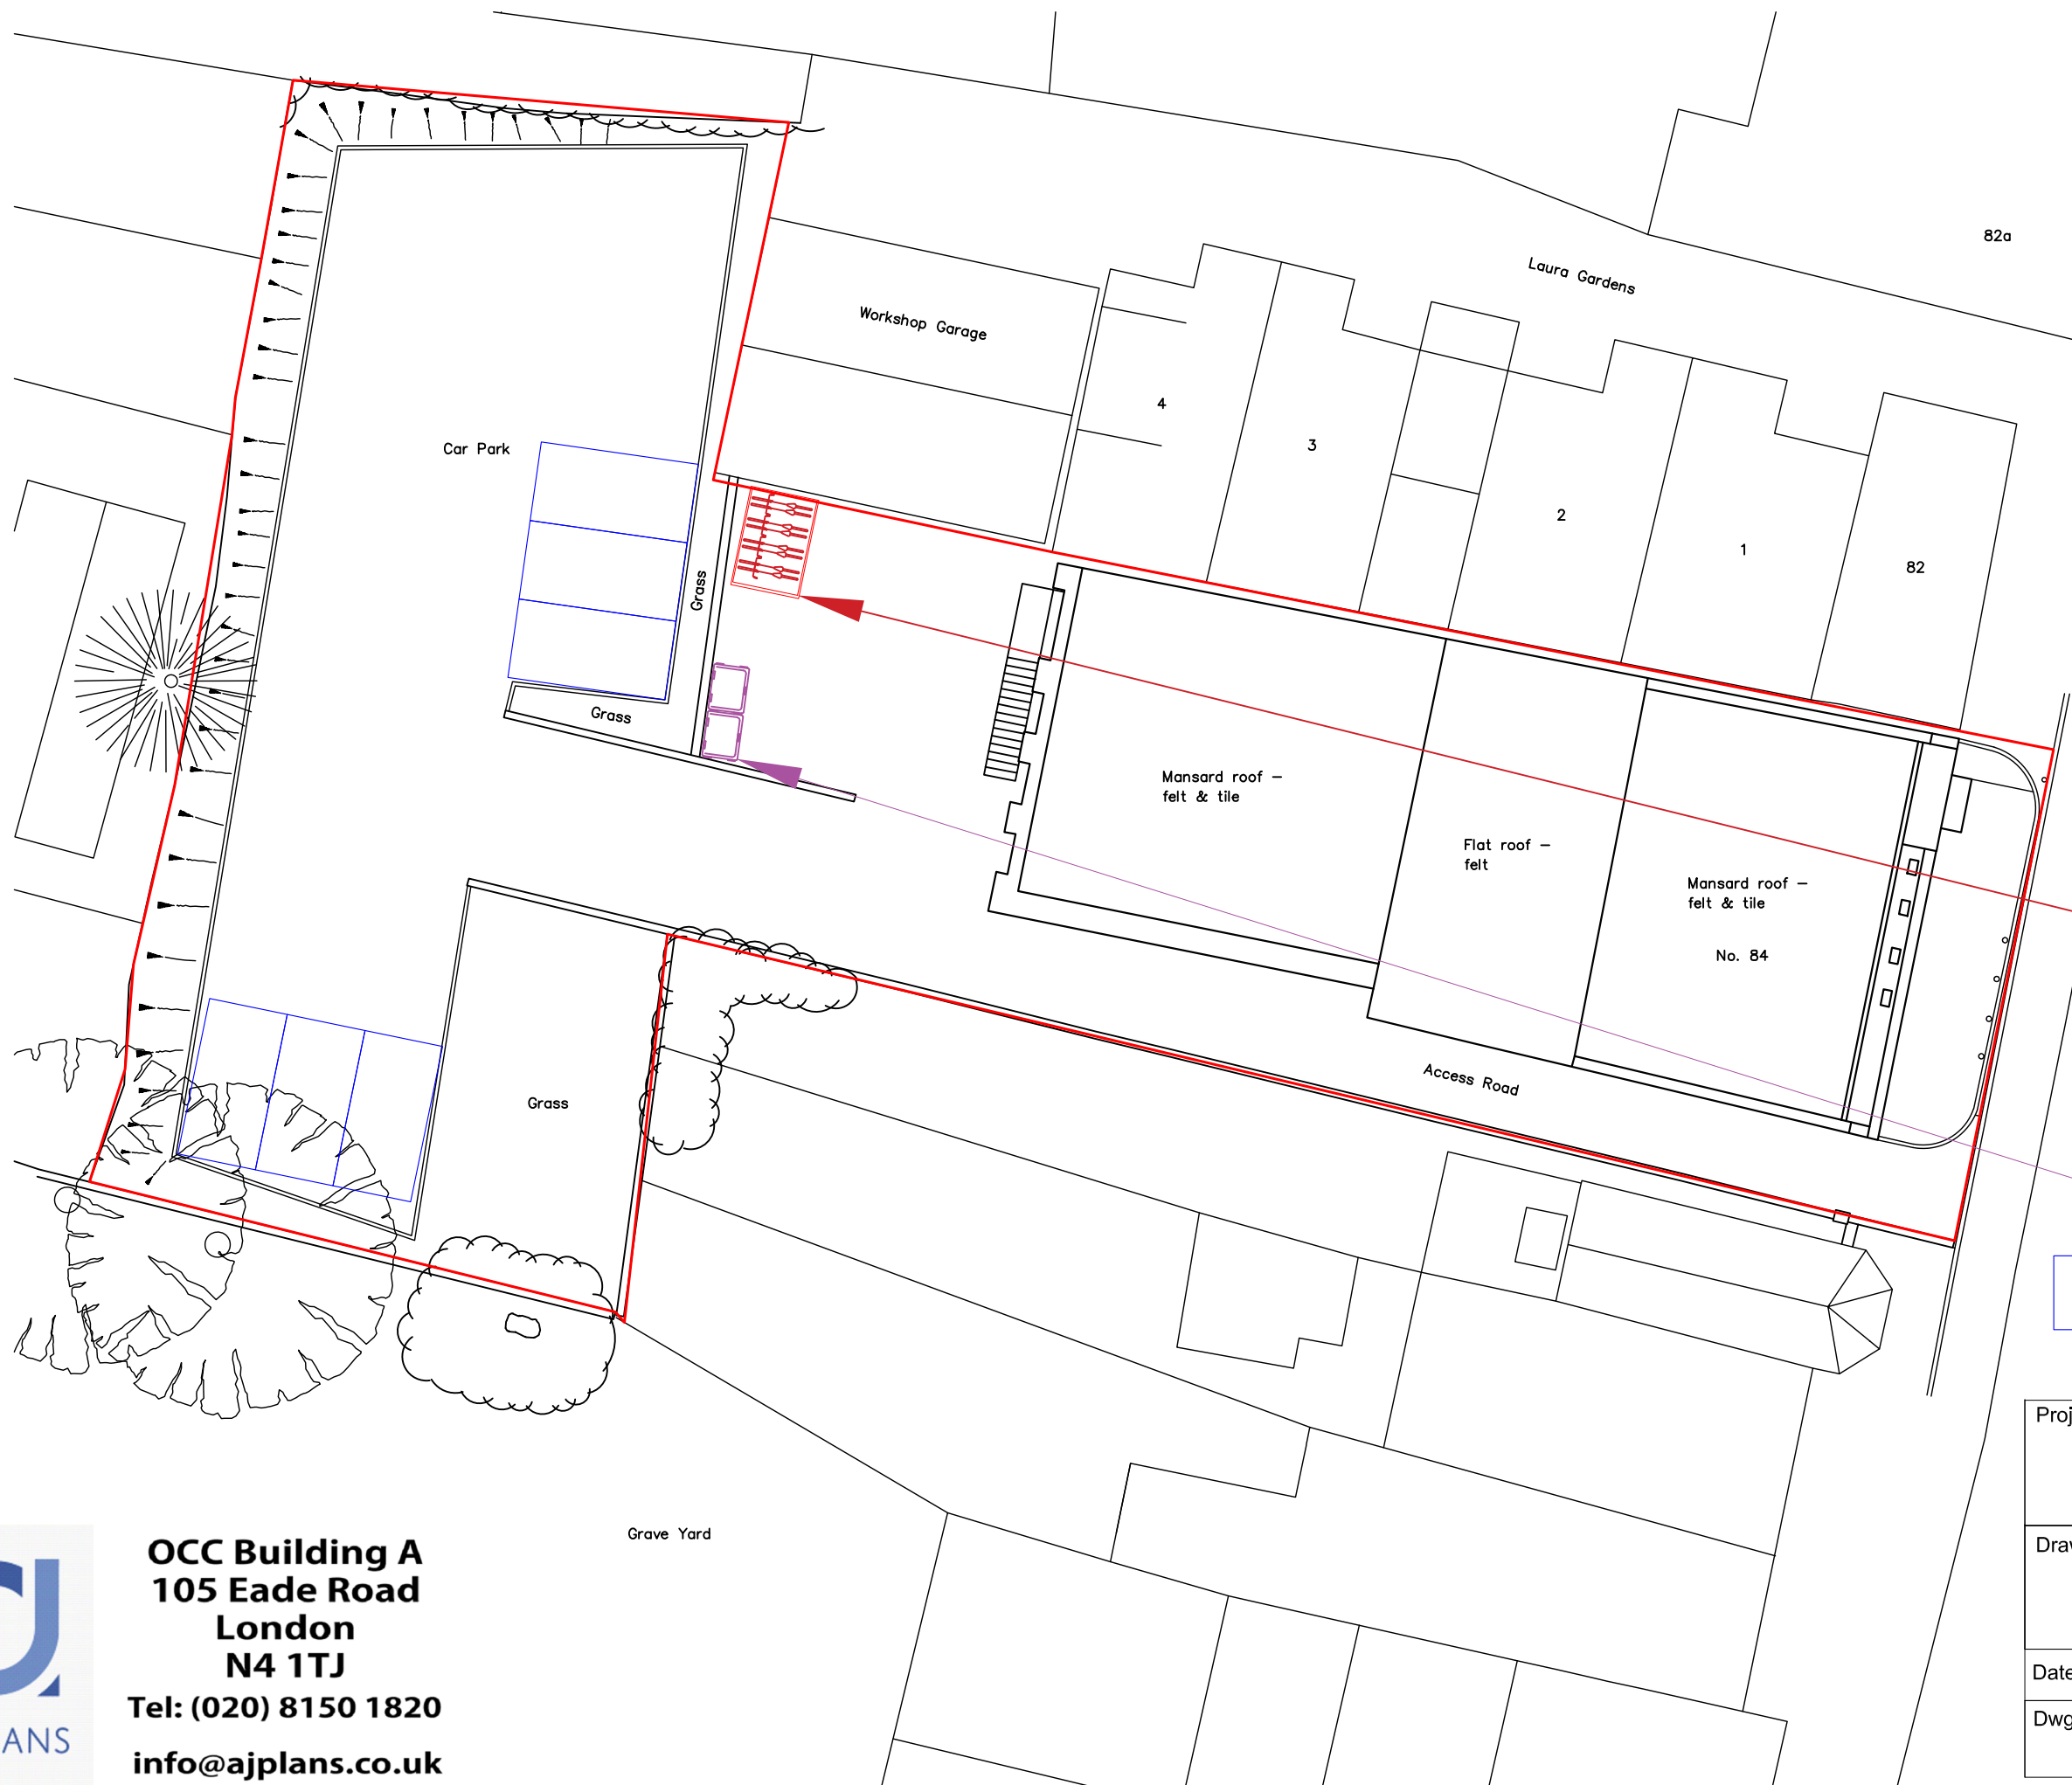

OCC Building A
105 Eade Road
London
N4 1TJ
Tel: (020) 8150 1820
info@ajplans.co.uk