


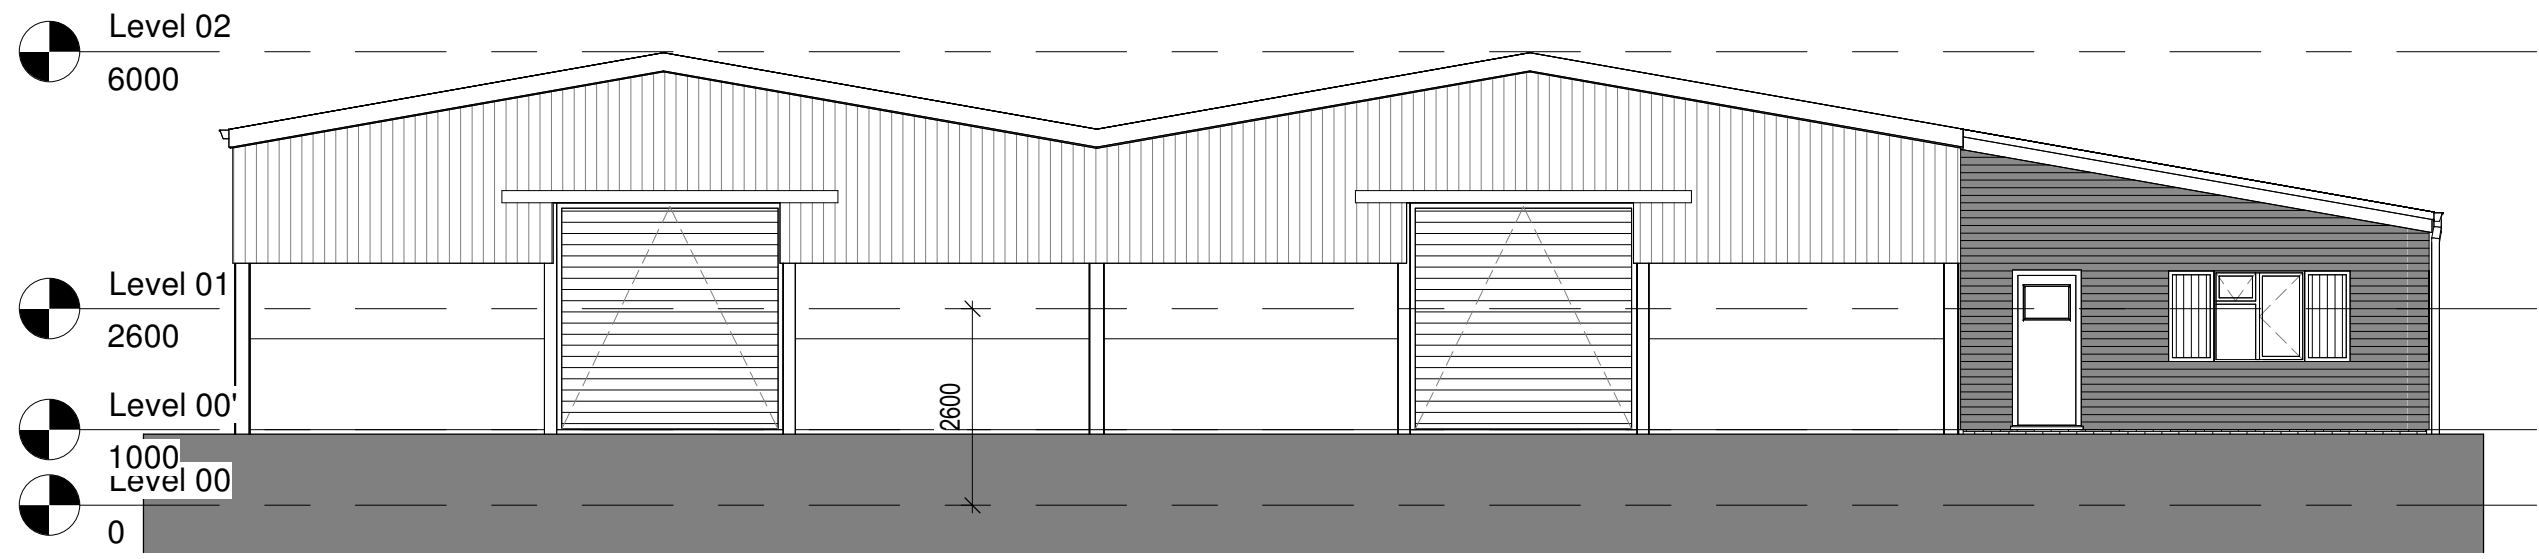


1 Front Elevation - Existing
1 : 100



2 West Elevation - Existing
1 : 100



3 Rear Elevation - Existing
1 : 100

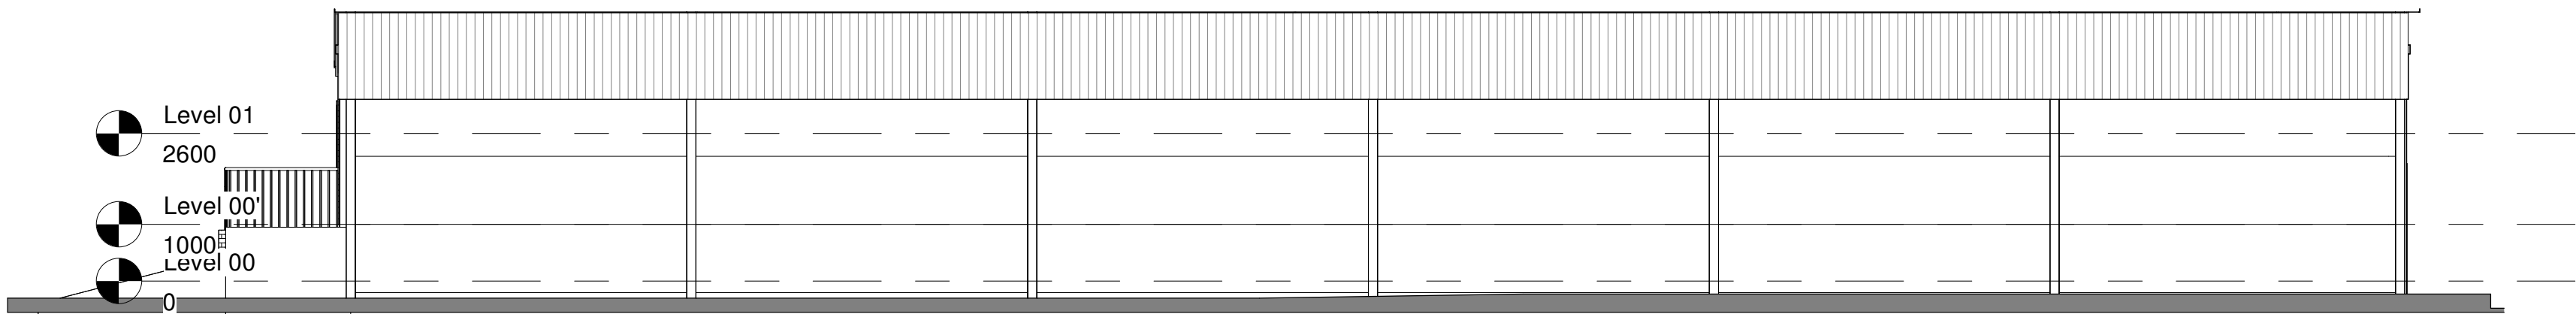

4 East Elevation - Existing
1 : 100



A	Revision 13	LDV	LDV	12/08/26
rev	description	drawn	checked	date
revisions				

status: PRELIMINARY
This drawing is protected under The Copyright, Designs and Patents Act 1988.
This drawing is produced for PLANNING PURPOSES ONLY and is not to be used for construction.

LDV Architecture		
39 PLOVERS ROAD HORSHAM, WEST SUSSEX RH13 5PD		
TELEPHONE	+ 44 (0)1403 541 586	
EMAIL	INFO@LDVARCHITECTURE.CO.UK	
client:	Mr LAMB	
project:	LAND AT NEW BARN FARM	
title:	EXISTING ELEVATIONS	
scale:	1 : 100 @ A1	
date:	12/08/26	
drawn:	LDV	
checked:	LDV	
job no:	drawing no:	revision:
P2521	(03)-001	A