


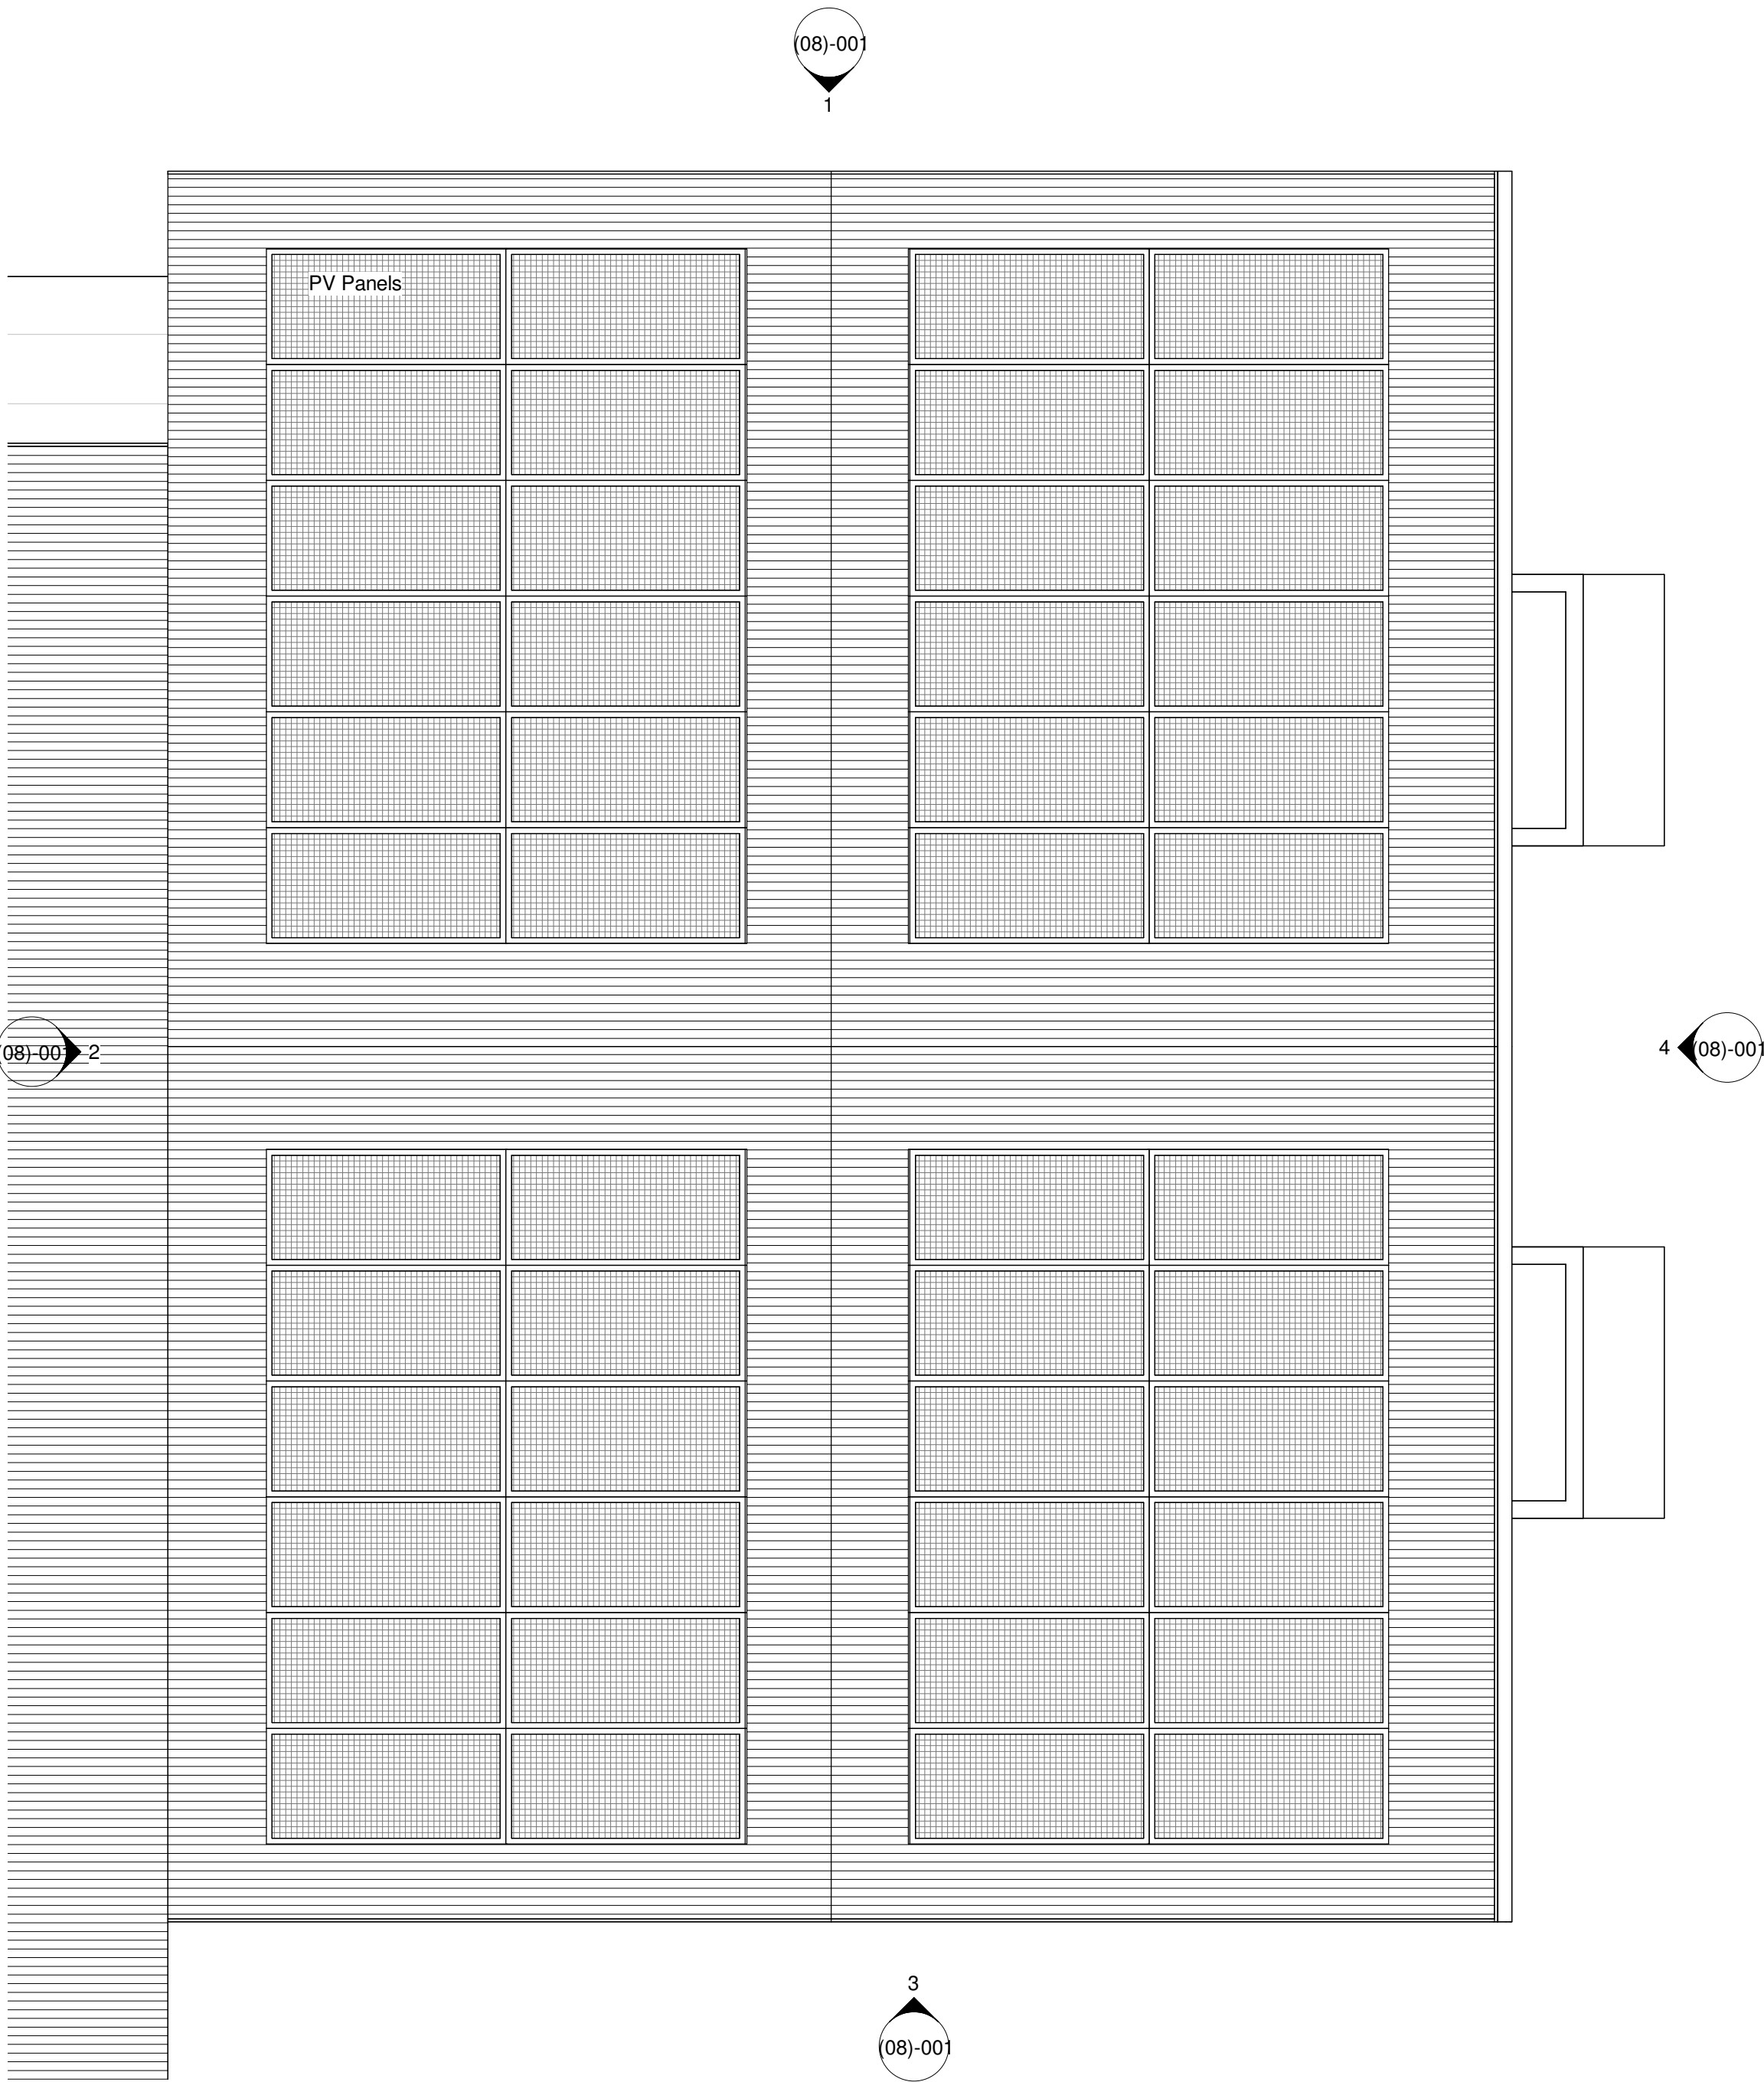

1 Roof Plan - Proposed
1 : 50



C	Revision 10	LDV	LDV	14/07/26
B	Revision 9	LDV	LDV	08/06/26
A	Revision 8	LDV	LDV	10/07/25
rev	description	drawn	checked	date
revisions				

status: PRELIMINARY
This drawing is protected under The Copyright, Designs and Patents Act 1988. Do not scale. Figured dimensions only are to be taken from this drawing. All dimensions are to be checked on site before any work is put in hand. If in doubt, ASK.

LDV Architecture

39 PLOVERS ROAD
HORSHAM, WEST SUSSEX
RH13 5PD

TELEPHONE + 44 (0)1403 541 586

EMAIL INFO@LDVARCHITECTURE.CO.UK

client: Mr LAMB

project: LAND AT NEW BARN FARM

title: SEMI PLANS 2

scale: 1 : 50 @ A1

date: 06/08/26

drawn: LDV

checked: LDV

job no: P2521

drawing no: (07)-002

revision: C