


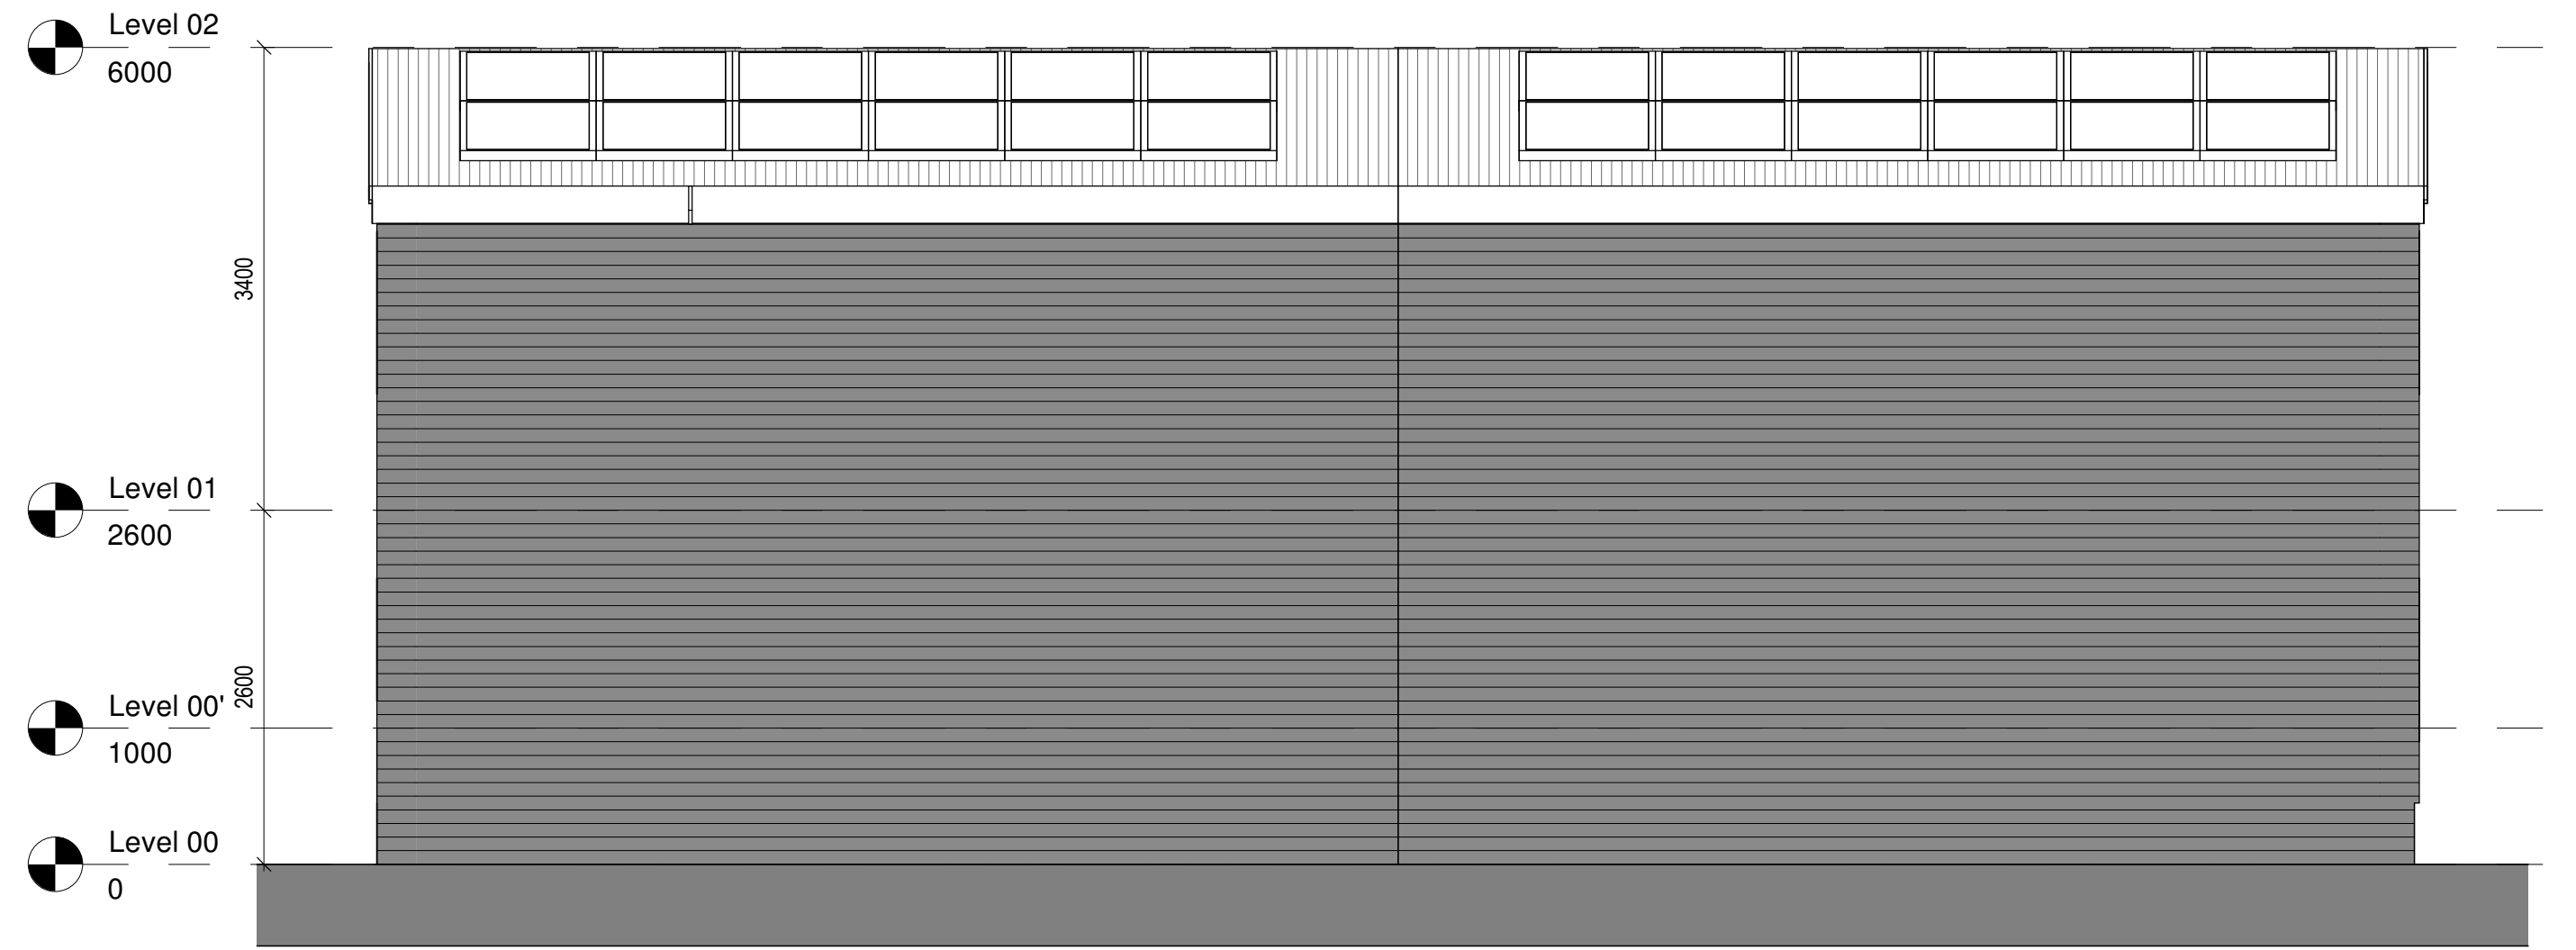

4 East Elevation - Proposed  
1 : 50



2 West Elevation - Proposed  
1 : 50



3 South Elevation - Proposed  
1 : 50



1 North Elevation - Proposed  
1 : 50



| E         | Revision 12 | LDV   | LDV     | 26/07/26 |
|-----------|-------------|-------|---------|----------|
| D         | Revision 11 | LDV   | LDV     | 21/07/26 |
| C         | Revision 10 | LDV   | LDV     | 14/07/26 |
| B         | Revision 9  | LDV   | LDV     | 08/06/26 |
| A         | Revision 8  | LDV   | LDV     | 10/07/25 |
| rev       | description | drawn | checked | date     |
| revisions |             |       |         |          |

status: PRELIMINARY  
This drawing is protected under The Copyright, Designs and Patents Act 1988.  
This drawing is produced for PLANNING PURPOSES ONLY and is not to be used for construction.

## LDV Architecture

39 PLOVERS ROAD  
HORSHAM, WEST SUSSEX  
RH13 5PD

TELEPHONE + 44 (0)1403 541 586

EMAIL INFO@LDVARCHITECTURE.CO.UK

client: Mr LAMB

project: LAND AT NEW BARN FARM

title: SEMI ELEVATIONS

scale: 1 : 50 @ A1

date: 10/05/24

drawn: LDV

checked: LDV

job no: P2521 drawing no: (08)-001 revision: E