




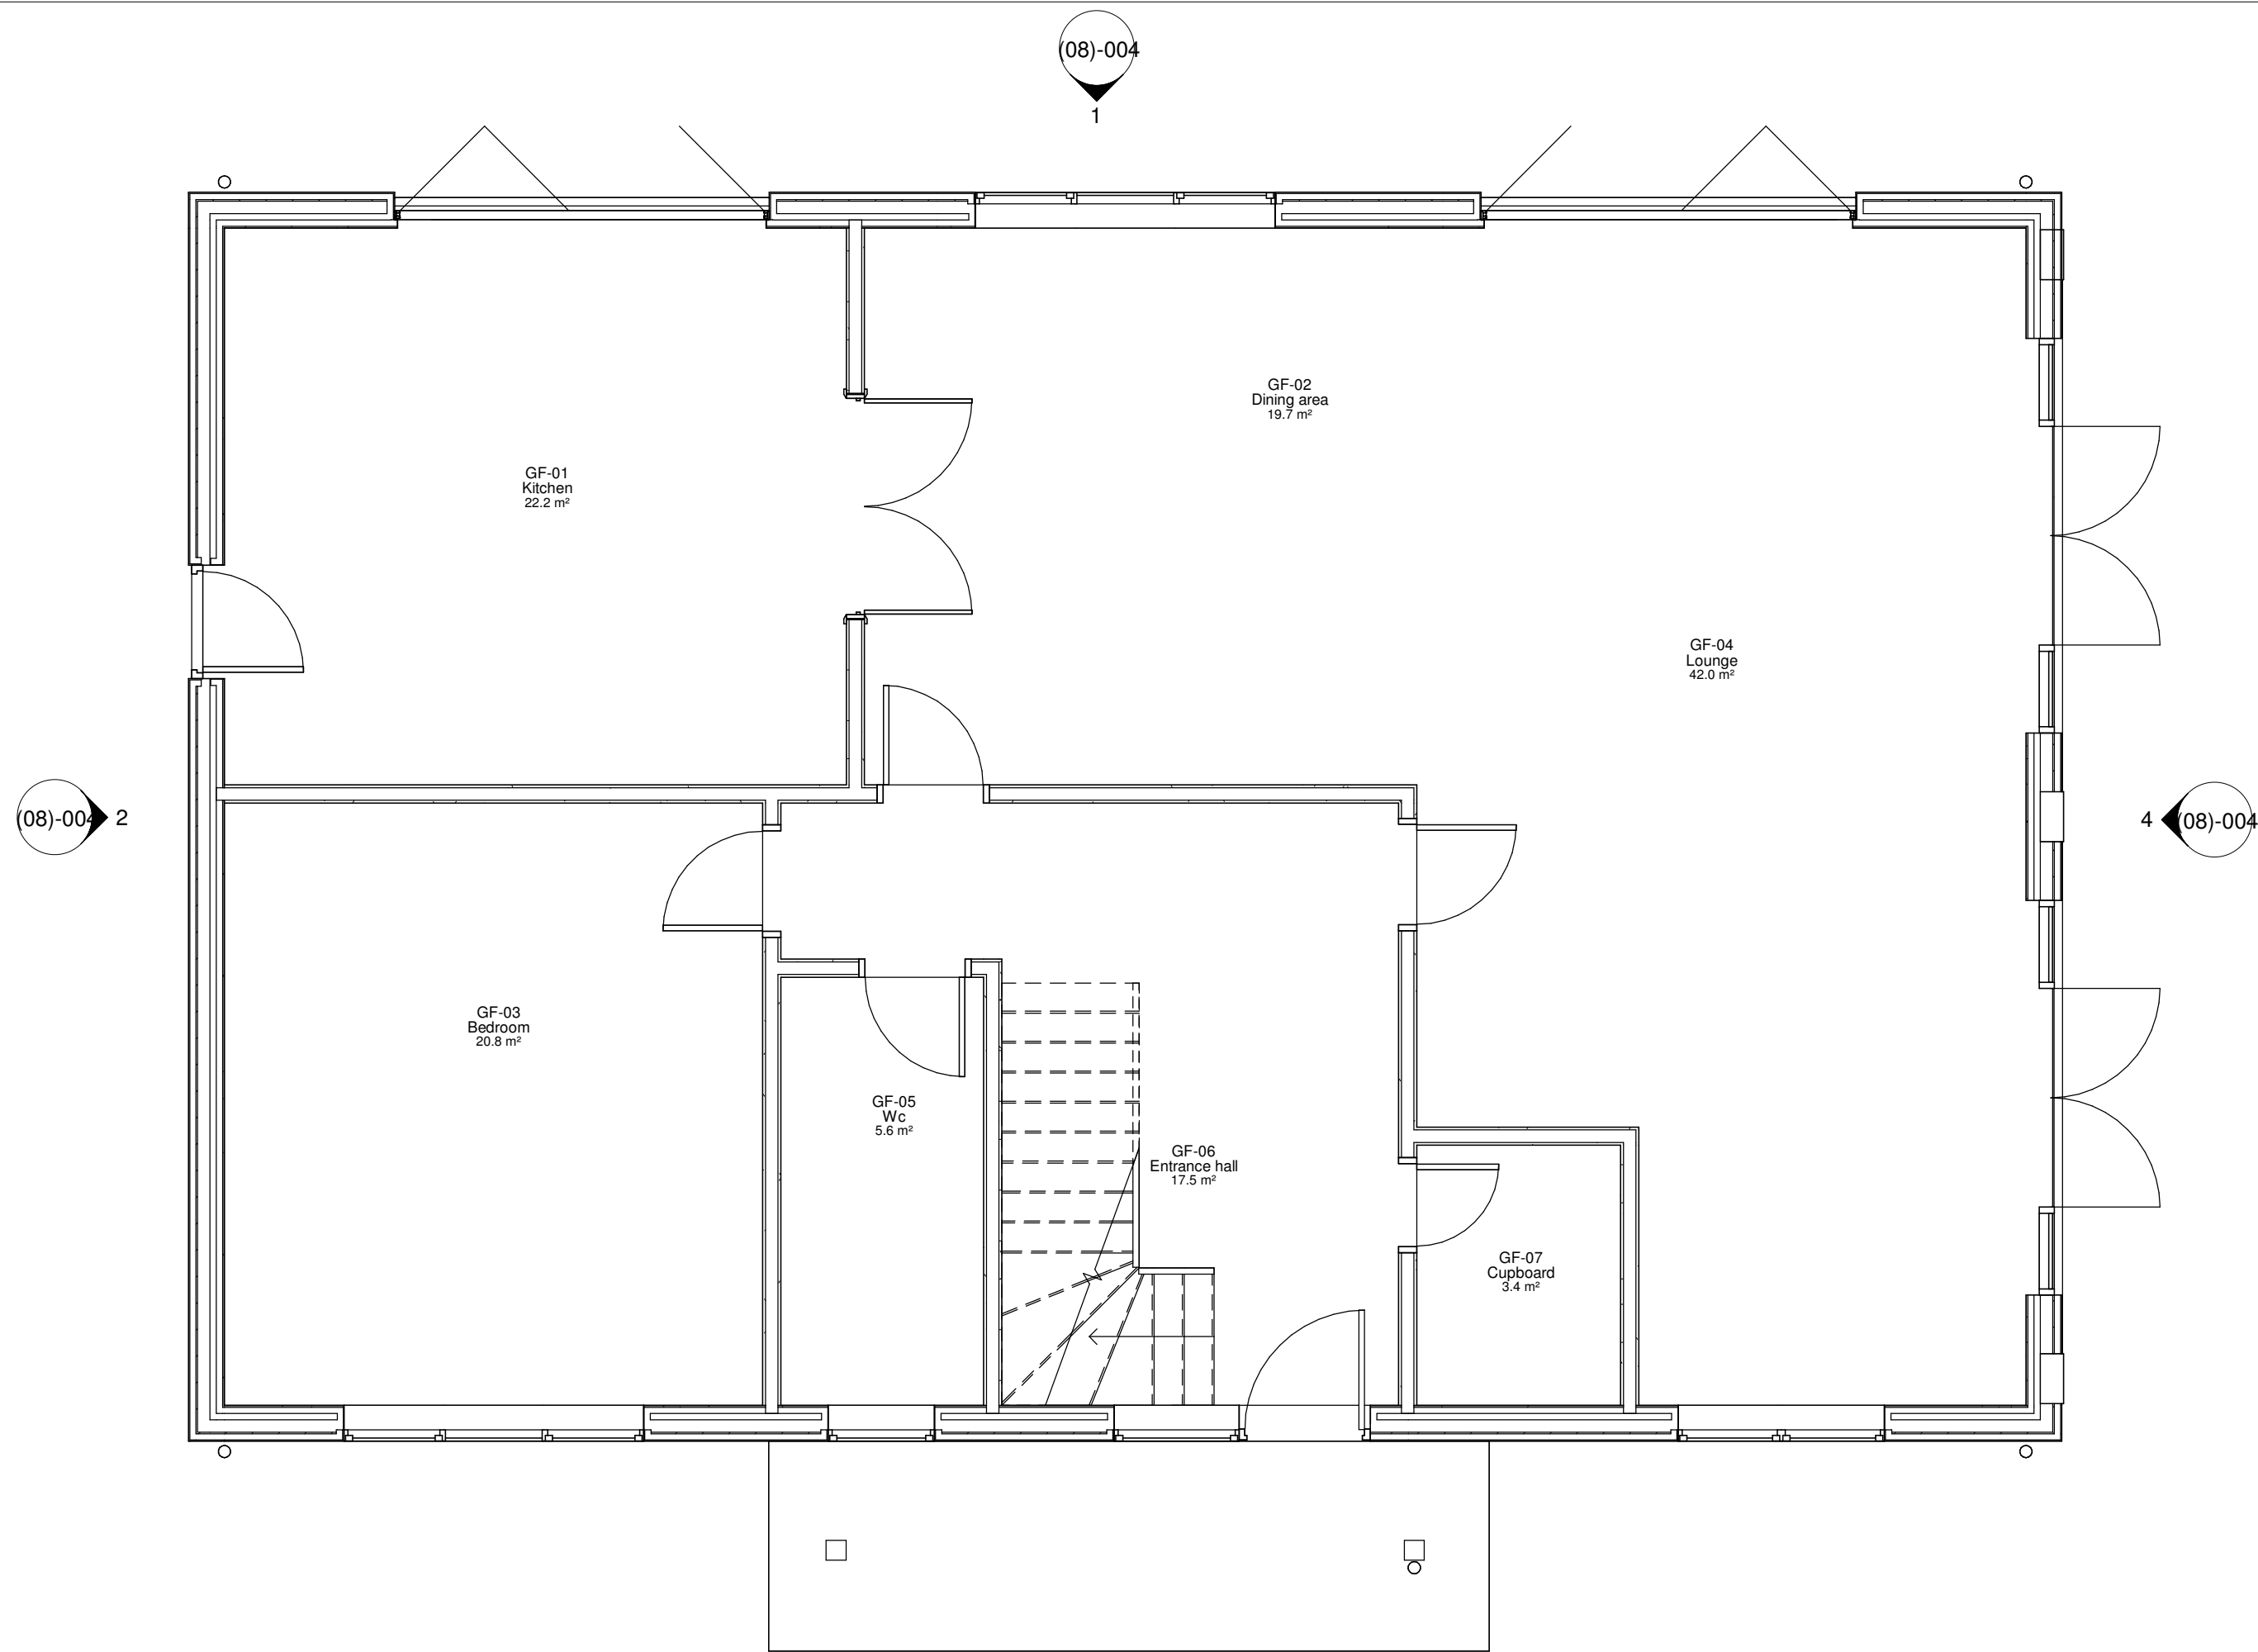

1 Ground Floor - Proposed Plan
1 : 50

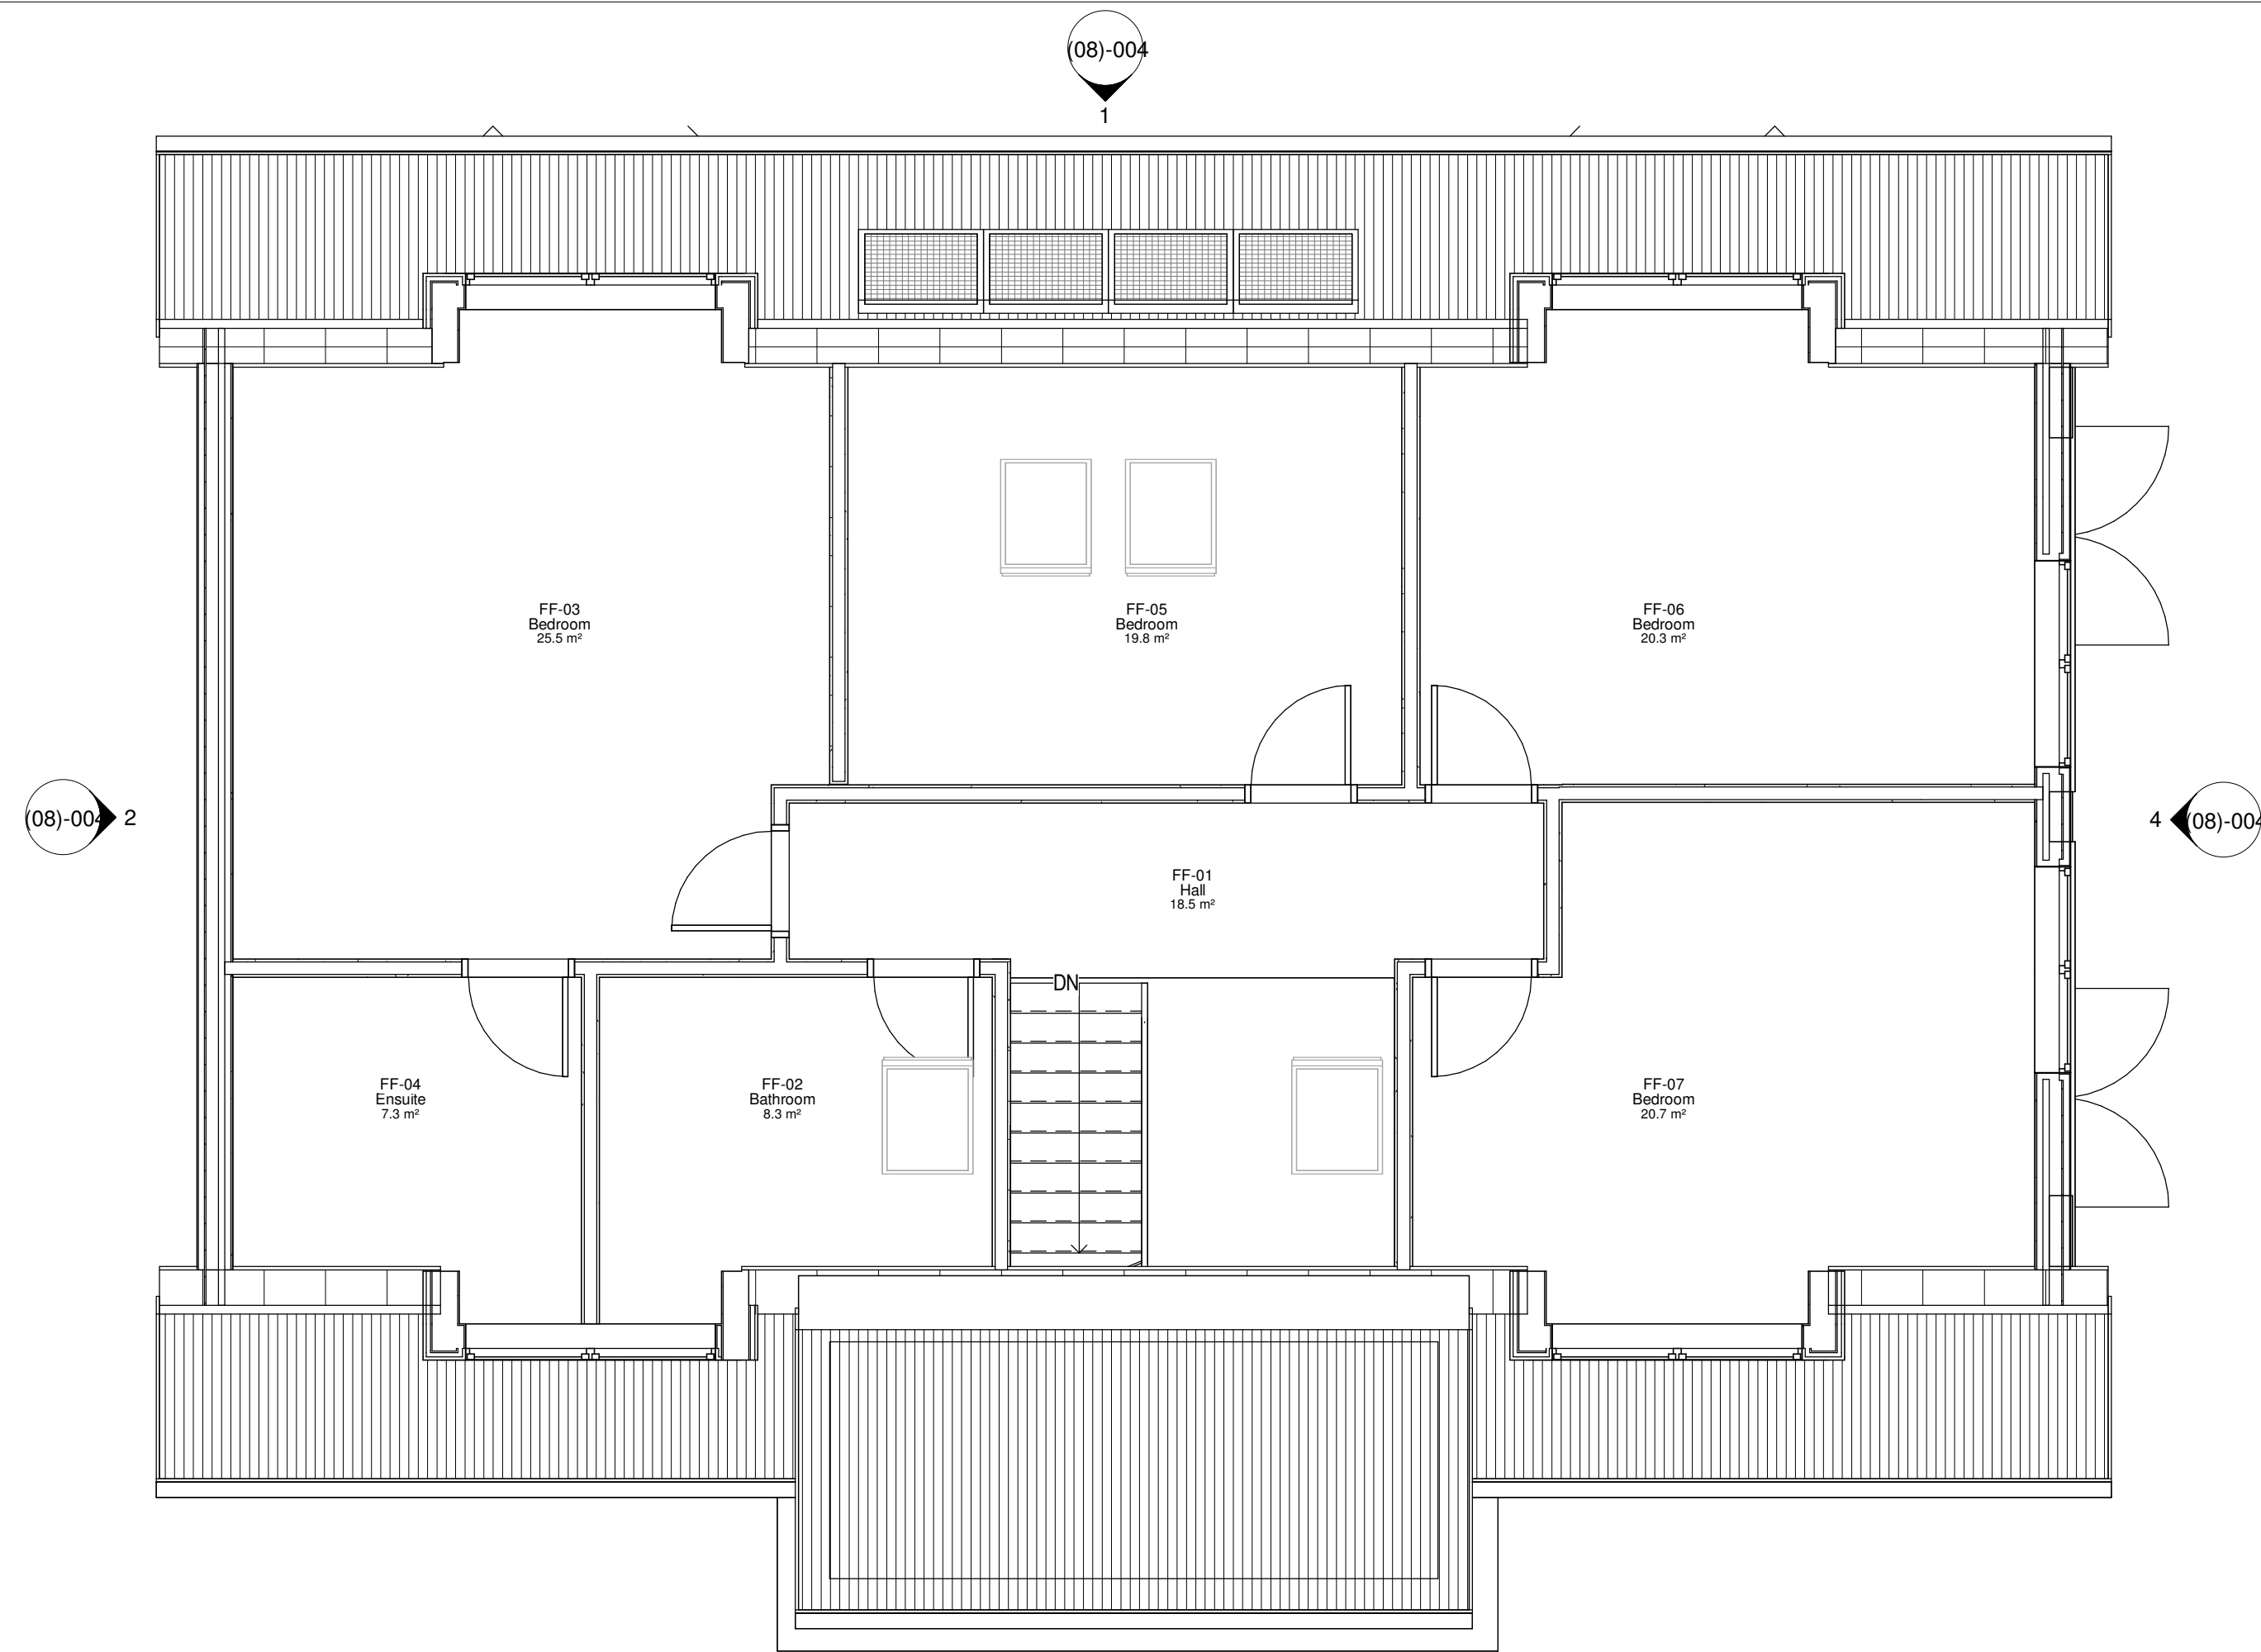

3 First Floor - Proposed Plan
1 : 50

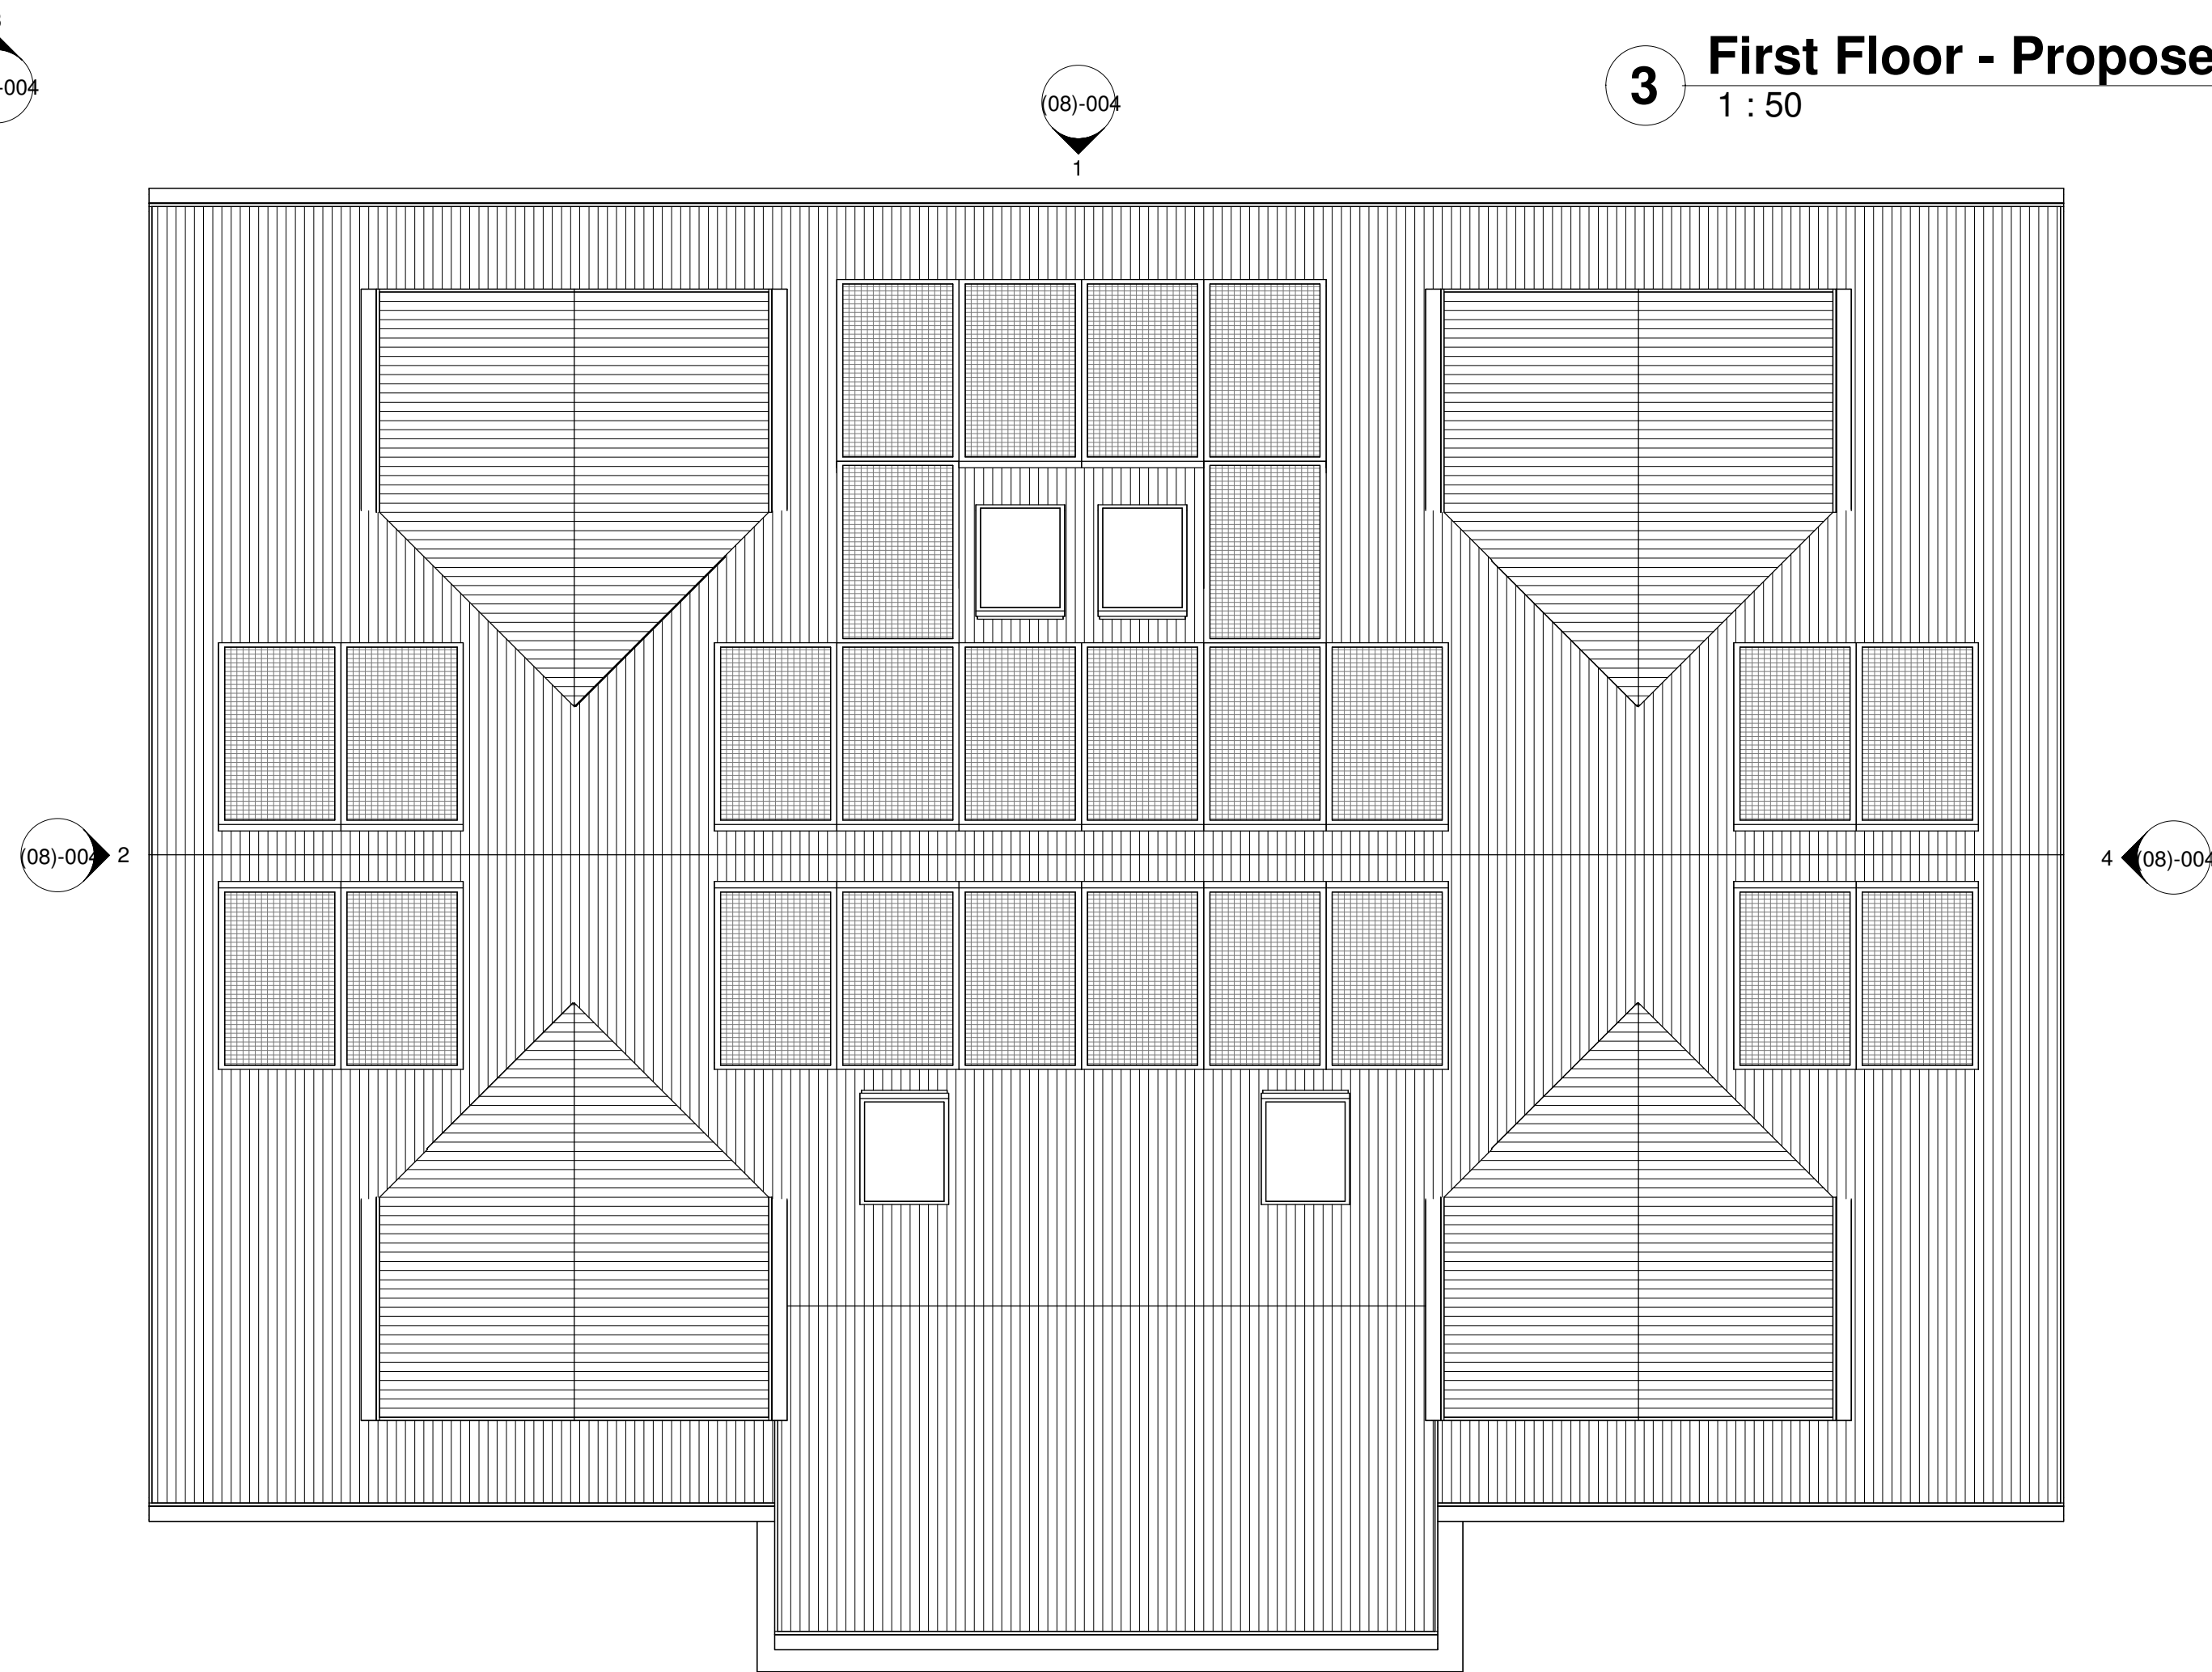

2 Roof Plan - Proposed
1 : 50



D	Revision 13	LDV	LDV	28/07/26
C	Revision 11	LDV	LDV	14/07/26
B	Revision 10	LDV	LDV	08/06/26
A	Revision 9	LDV	LDV	22/08/25
rev	description	drawn	checked	date
revisions				

status: PRELIMINARY
This drawing is protected under The Copyright, Designs and Patents Act 1988.
This drawing is produced for PLANNING PURPOSES ONLY and is not to be used for construction.

LDV Architecture

39 PLOVERS ROAD
HORSHAM, WEST SUSSEX
RH13 5PD
TELEPHONE + 44 (0)1403 541 586
EMAIL INFO@LDVARCHITECTURE.CO.UK

client:	Mr LAMB		
project:	LAND AT NEW BARN FARM		
title:	5-BED PLANS		
scale:	1 : 50	@ A1	
date:	10/05/24		
drawn:	LDV		
checked:	LDV		
job no:	drawing no:	revision:	
P2521	(07)-005	D	