





Front Elevation

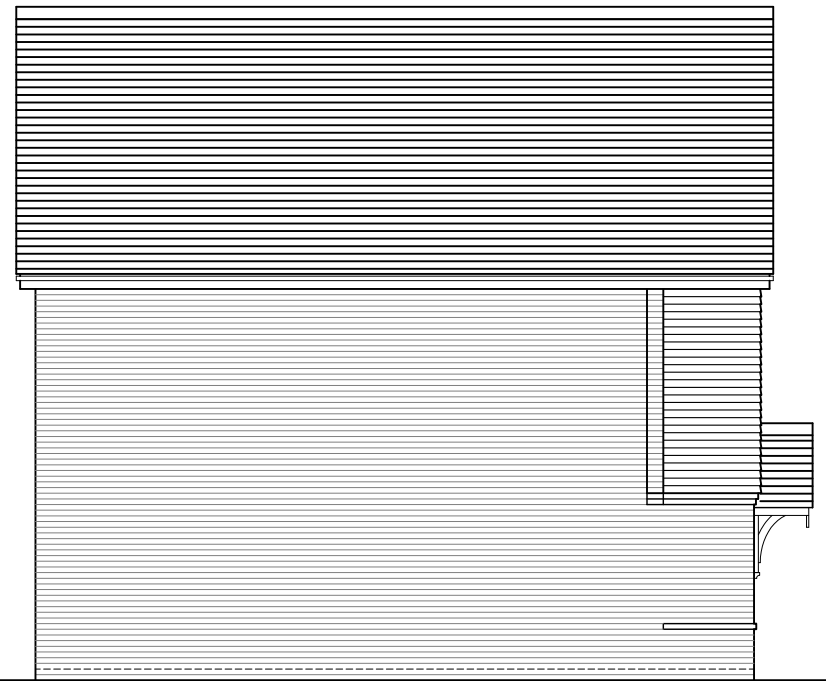

Side Elevation




Rear Elevation

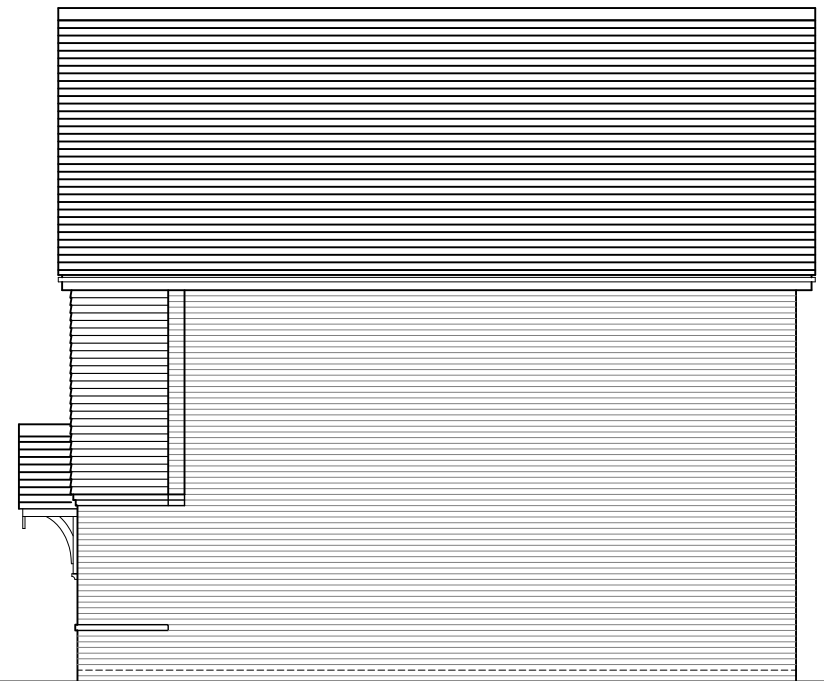

Side Elevation

SCALE 1:100@A3

 

REV	DATE	REVISION
-----	------	----------

P01	28.06.24	First Issue
-----	----------	-------------

REV	DATE	REVISION
-----	------	----------

DEVELOPMENT

PHASE 4
WORTHING ROAD
SOUTHWATER

DRAWN
TJR

DATE
JUNE 2024

DRAWING TITLE

PLOTS 10-13
ELEVATIONS

DRG NO.

S830-INT-P4-XX-DR-K-005-011-11-13

REVISION

Berkeley
Designed for life

Berkeley Homes (Southern) Limited
Berkeley House, Bay Tree Avenue
Leatherhead
Surrey, KT22 7UE
Tel: (01372) 370400