




Front Elevation

Side Elevation

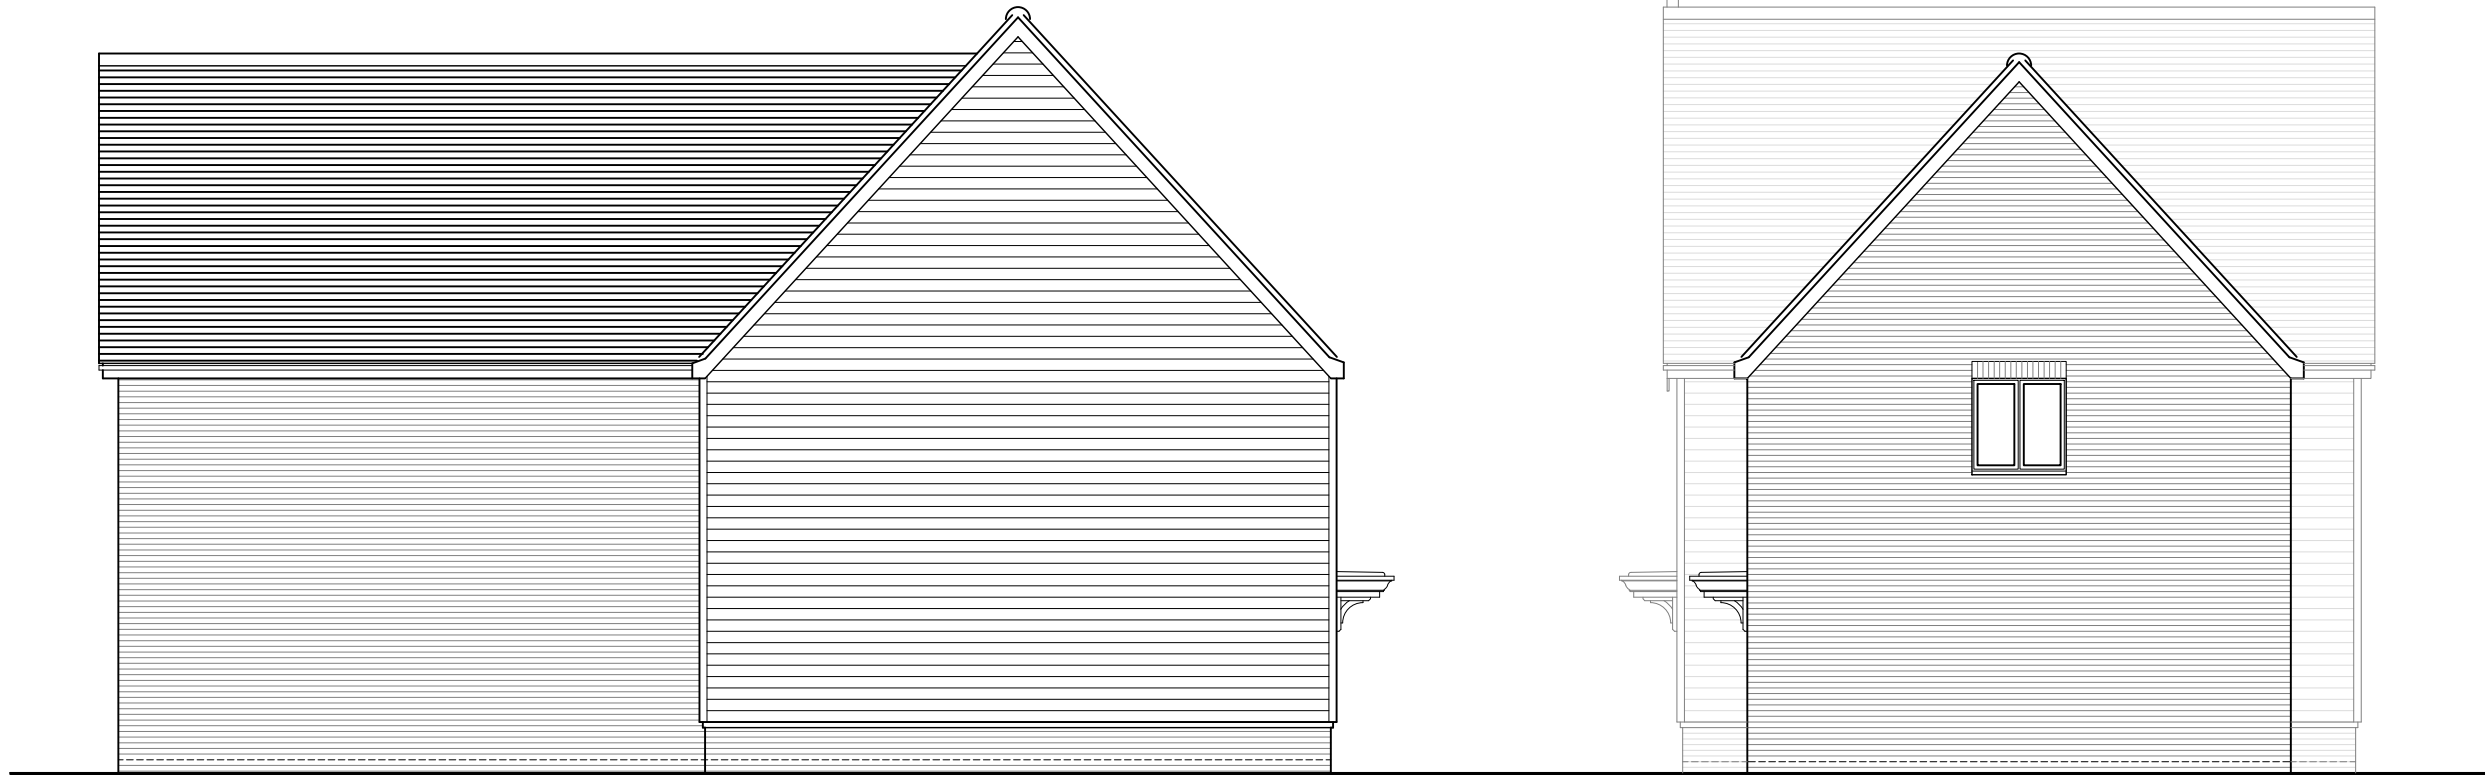

Rear Elevation

Side Elevation

SCALE 1:100@A3	REV	DATE	REVISION	REV	DATE	REVISION	DEVELOPMENT	DRAWING TITLE	Berkeley Designed for life Berkeley Homes (Southern) Limited Berkeley House, Bay Tree Avenue Leatherhead Surrey, KT22 7UE Tel: (01372) 370400	
	P01	28.06.24	First Issue				PHASE 4 WORTHING ROAD SOUTHWATER	PLOTS 43-45 ELEVATIONS		
01m2m3m4m							DRAWN TJR	DATE JUNE 2024	DRG NO. S830-INT-P4-XX-DR-K-005-033-43-45	REVISION