




Front Elevation

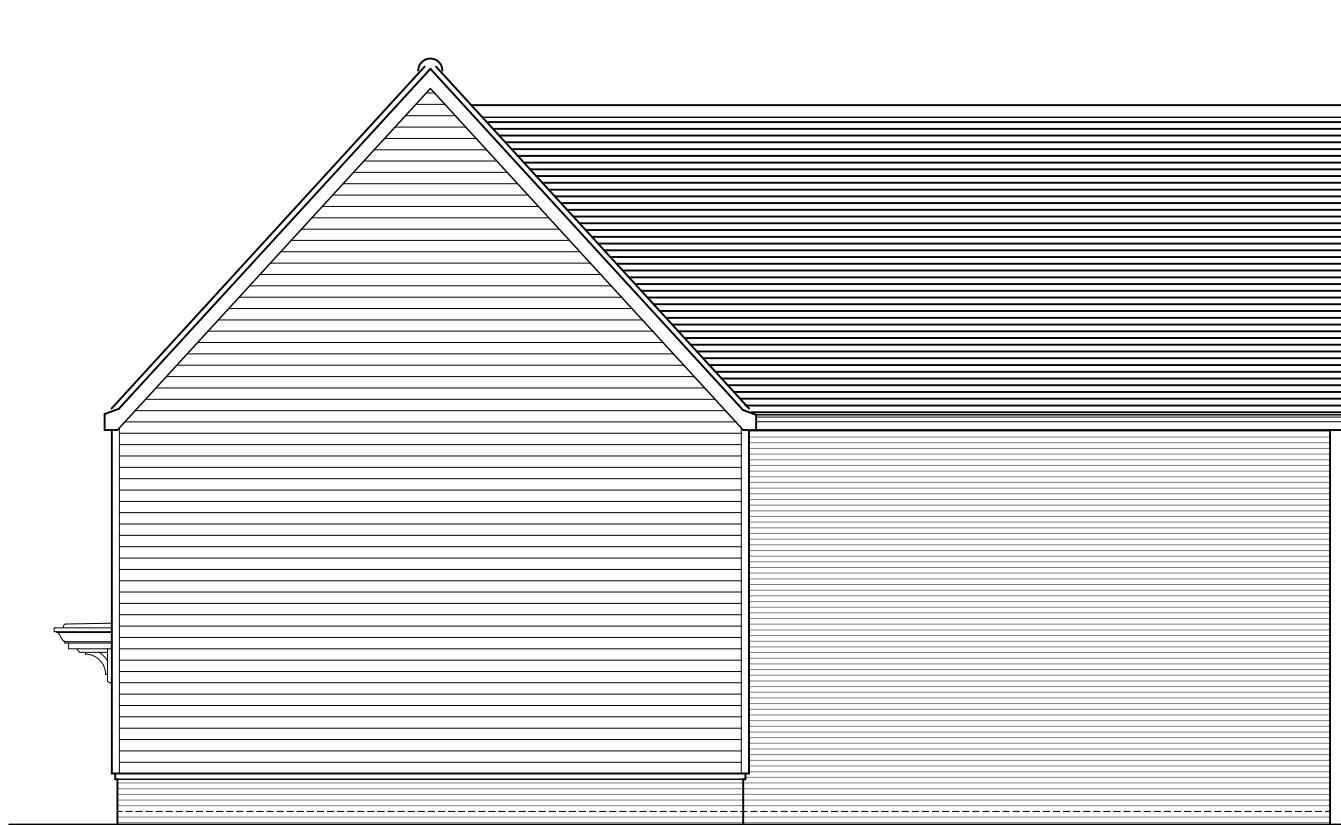

Side Elevation



Rear Elevation



Side Elevation

SCALE 1:100@A3



REV	DATE	REVISION
P01	28.06.24	First Issue

REV	DATE	REVISION

DEVELOPMENT
PHASE 4
WORTHING ROAD
SOUTHWATER

DRAWN DATE
TJR JUNE 2024

DRAWING TITLE

PLOTS 46-48
ELEVATIONS

DRG NO. REVISION
S830-INT-P4-XX-DR-K-005-035-46-48

Berkeley
Designed for life
Berkeley Homes (Southern) Limited
Berkeley House, Bay Tree Avenue
Leatherhead
Surrey, KT22 7UE
Tel: (01372) 370400