


M2.2
Plot 49

M3.4
Plot 50



Front Elevation

M2.2
Plot 49

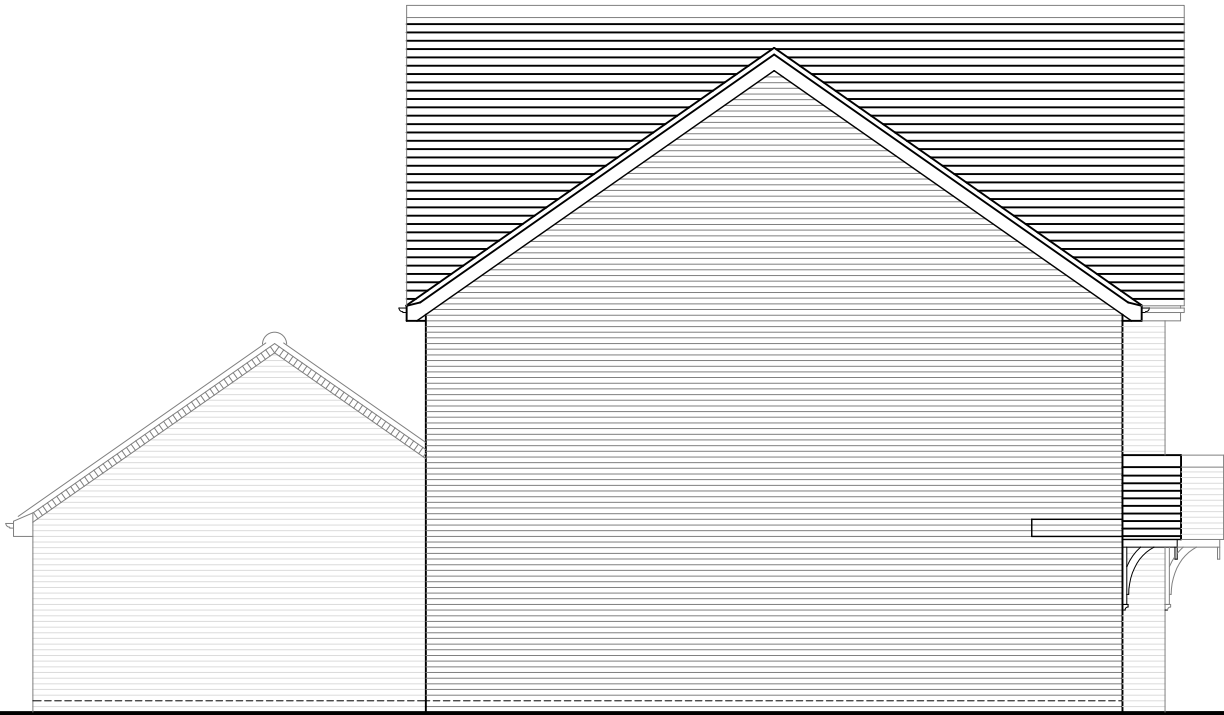

Side Elevation


M3.4
Plot 50

M2.2
Plot 49




Rear Elevation

M3.4
Plot 50

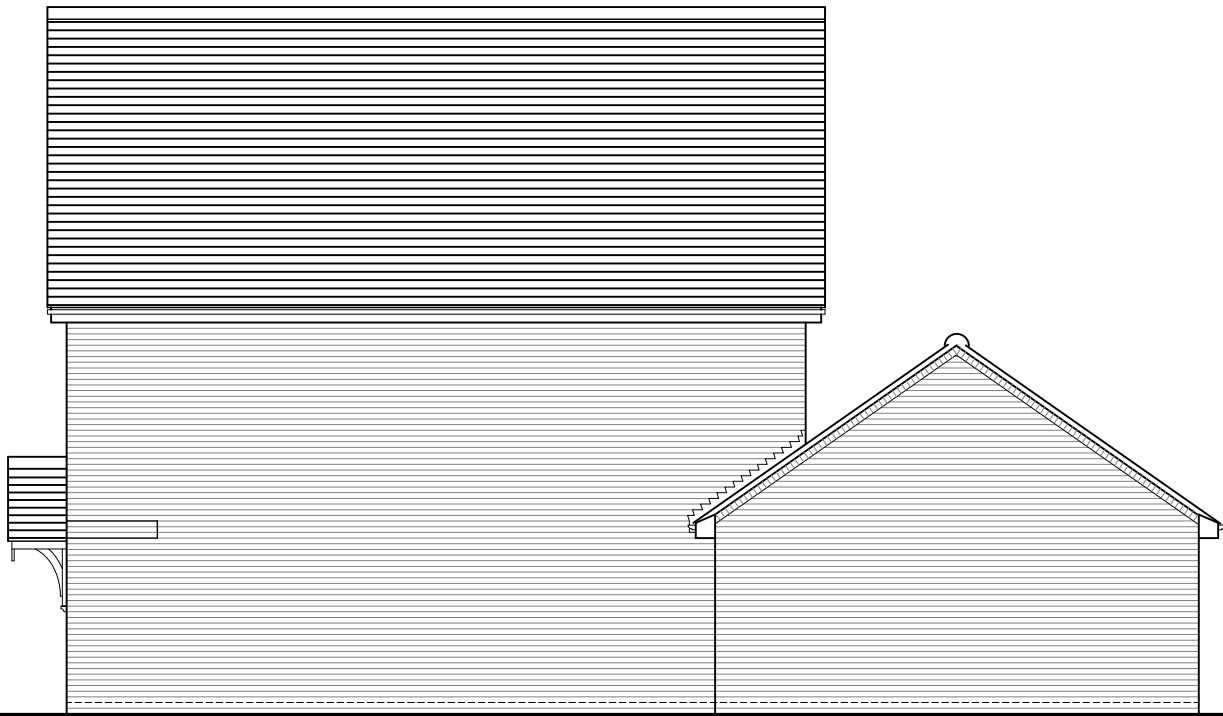

Side Elevation

SCALE 1:100@A3

 

REV	DATE	REVISION
P01	28.06.24	First Issue

REV	DATE	REVISION

DEVELOPMENT	
PHASE 4 WORTHING ROAD SOUTHWATER	
DRAWN	DATE
TJR	JUNE 2024

DRAWING TITLE	
PLOTS 49-50 ELEVATIONS	
DRG NO.	REVISION
S830-INT-P4-XX-DR-K-005-037-49-50	