


M3.4  
Plot 61

M3.4  
Plot 62

M3.4  
Plot 61



Front Elevation

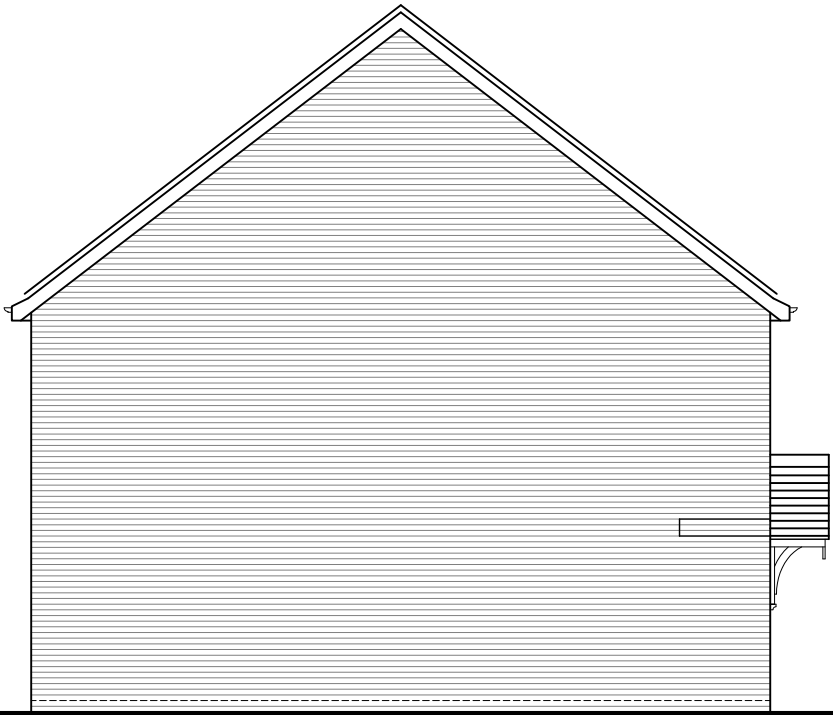


Side Elevation

M3.4  
Plot 62

M3.4  
Plot 62

M3.4  
Plot 61

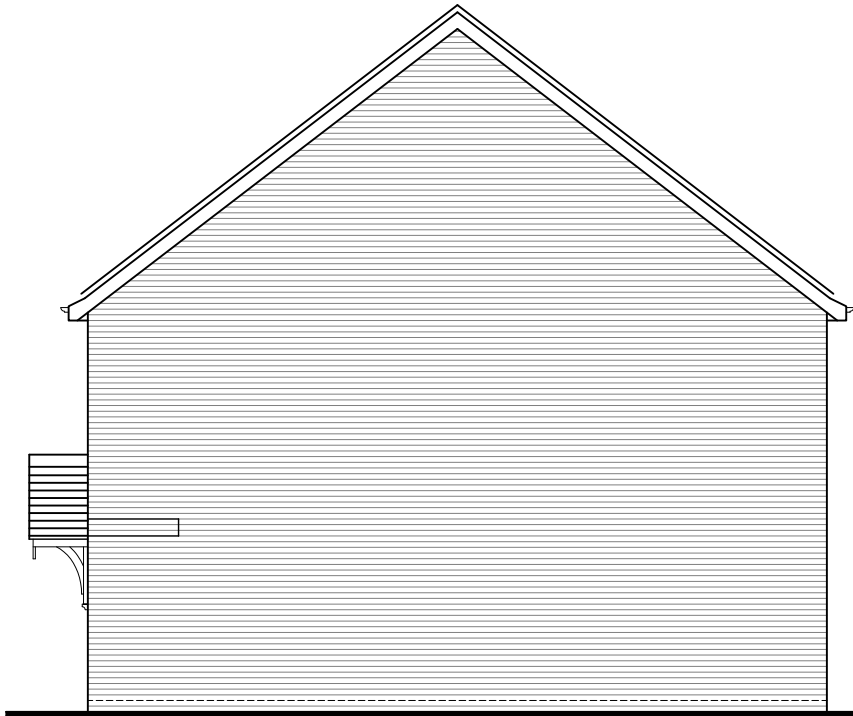


Side Elevation



Rear Elevation

SCALE 1:100@A3

 

| REV | DATE     | REVISION    |
|-----|----------|-------------|
| P01 | 28.06.24 | First Issue |

| REV | DATE | REVISION |
|-----|------|----------|
|     |      |          |

|                                        |           |
|----------------------------------------|-----------|
| DEVELOPMENT                            |           |
| PHASE 4<br>WORTHING ROAD<br>SOUTHWATER |           |
| DRAWN                                  | DATE      |
| TJR                                    | JUNE 2024 |

|                                   |          |
|-----------------------------------|----------|
| DRAWING TITLE                     |          |
| PLOTS 61-62<br>ELEVATIONS         |          |
| DRG NO.                           | REVISION |
| S830-INT-P4-XX-DR-K-005-049-61-62 |          |