

3BH(R)
Plot 63

3BH(R)
Plot 64

3BH(R)
Plot 65

3BH(R)
Plot 66

3BH(R)
Plot 66



Front Elevation



Side Elevation

3BH(R)
Plot 66

3BH(R)
Plot 65


3BH(R)
Plot 64

3BH(R)
Plot 63

3BH(R)
Plot 63



Rear Elevation

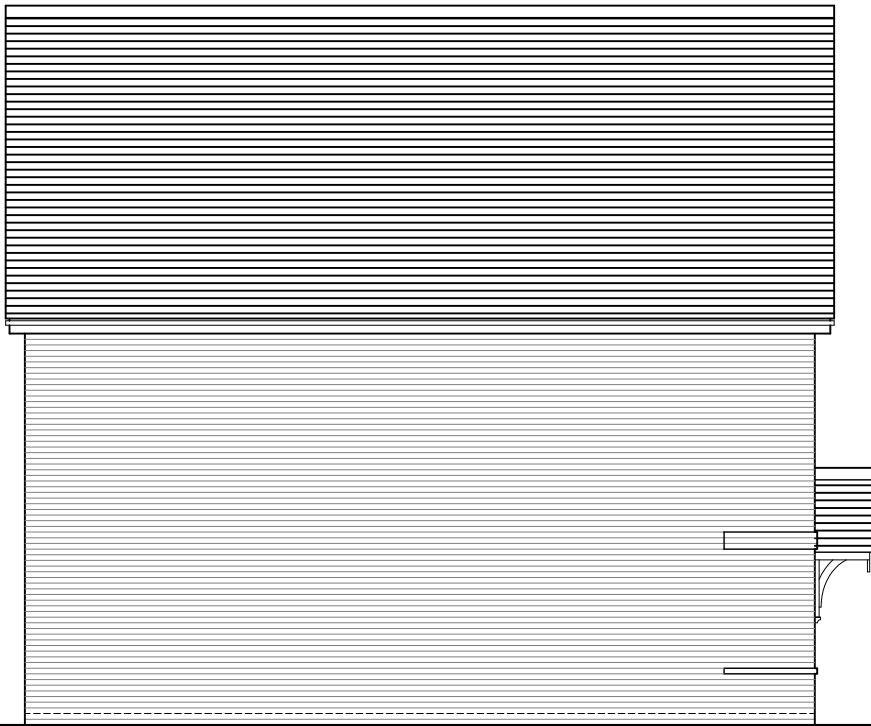

Side Elevation

SCALE 1:100@A3

REV	DATE	REVISION
P01	28.06.24	First Issue

REV	DATE	REVISION

DEVELOPMENT	
PHASE 4 WORTHING ROAD SOUTHWATER	
DRAWN	DATE
TJR	JUNE 2024

DRAWING TITLE	
PLOTS 63-66 ELEVATIONS	
DRG NO.	REVISION
S830-INT-P4-XX-DR-K-005-052-63-66	

Berkeley
Designed for life

Berkeley Homes (Southern) Limited
Berkeley House, Bay Tree Avenue
Leatherhead
Surrey, KT22 7UE
Tel: (01372) 370400