




Front Elevation

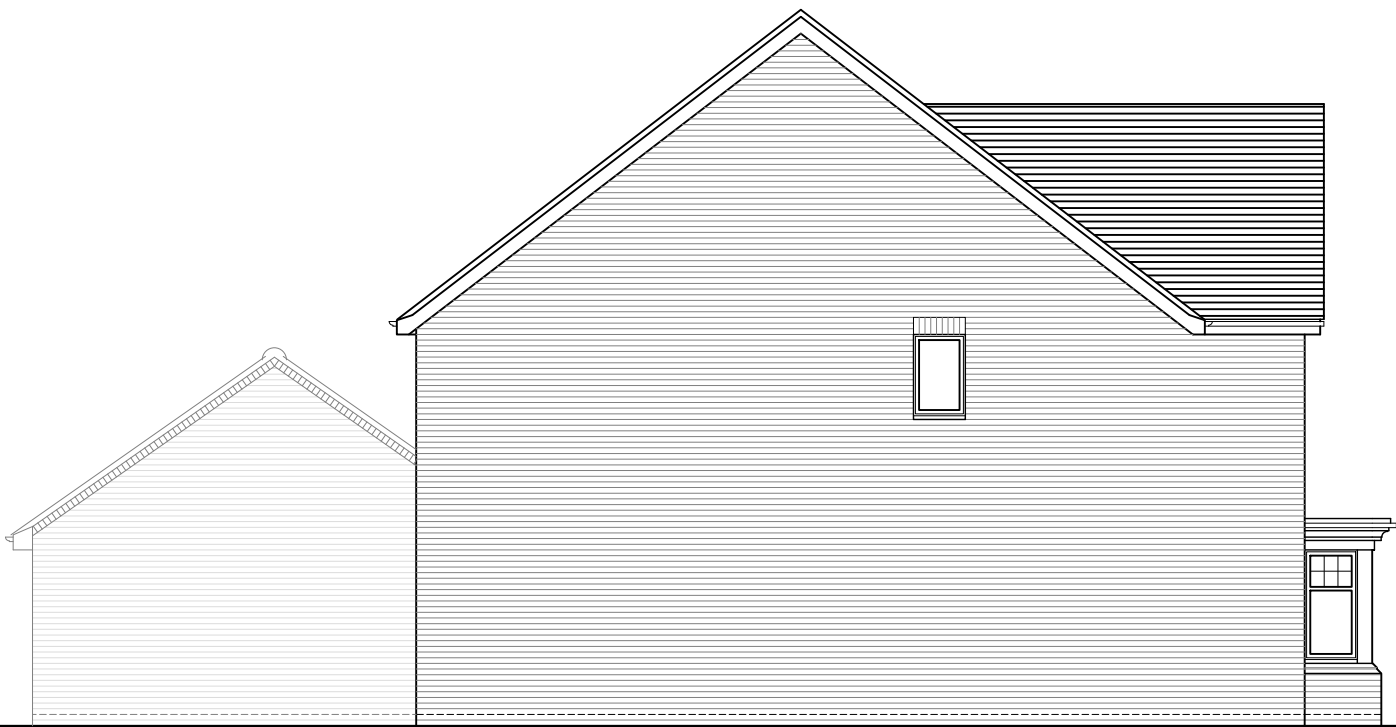

Side Elevation



Side Elevation



Rear Elevation

SCALE1:100@A3

01m2m3m4m

REV	DATE	REVISION
P01	28.06.24	First Issue

REV	DATE	REVISION

DEVELOPMENT

PHASE 4
WORTHING ROAD
SOUTHWATER

DRAWN

TJR

DATE

JUNE 2024

DRAWING TITLE

PLOT 88
ELEVATIONS

DRG NO.

S830-INT-P4-XX-DR-K-005-076-88

REVISION

Berkeley

Designed for life

Berkeley Homes (Southern) Limited

Berkeley House, Bay Tree Avenue

Leatherhead

Surrey, KT22 7UE

Tel: (01372) 370400