

M3.6(ex).sp
Plot 89

M3.6(ex).sp
Plot 89

M3.9(ex)
Plot 90



Front Elevation



Side Elevation


M3.9(ex)
Plot 90

M3.6(ex).sp
Plot 89

M3.9(ex)
Plot 90



Rear Elevation

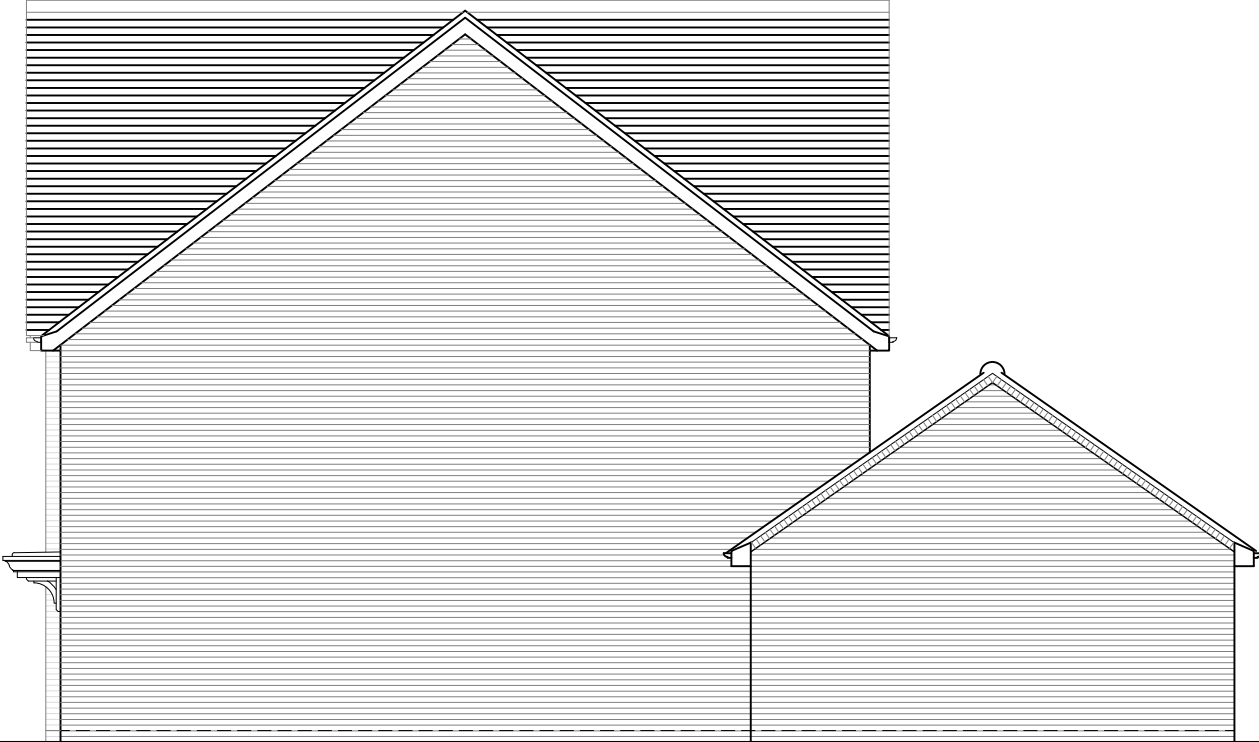

Side Elevation

SCALE 1:100@A3

0 1m 2m 3m 4m

REV	DATE	REVISION
P01	28.06.24	First Issue

REV	DATE	REVISION

DEVELOPMENT	
PHASE 4 WORTHING ROAD SOUTHWATER	
DRAWN	DATE
TJR	JUNE 2024

DRAWING TITLE	
PLOTS 89-90 ELEVATIONS	
DRG NO.	REVISION
S830-INT-P4-XX-DR-K-005-078-89-90	