





Front Elevation

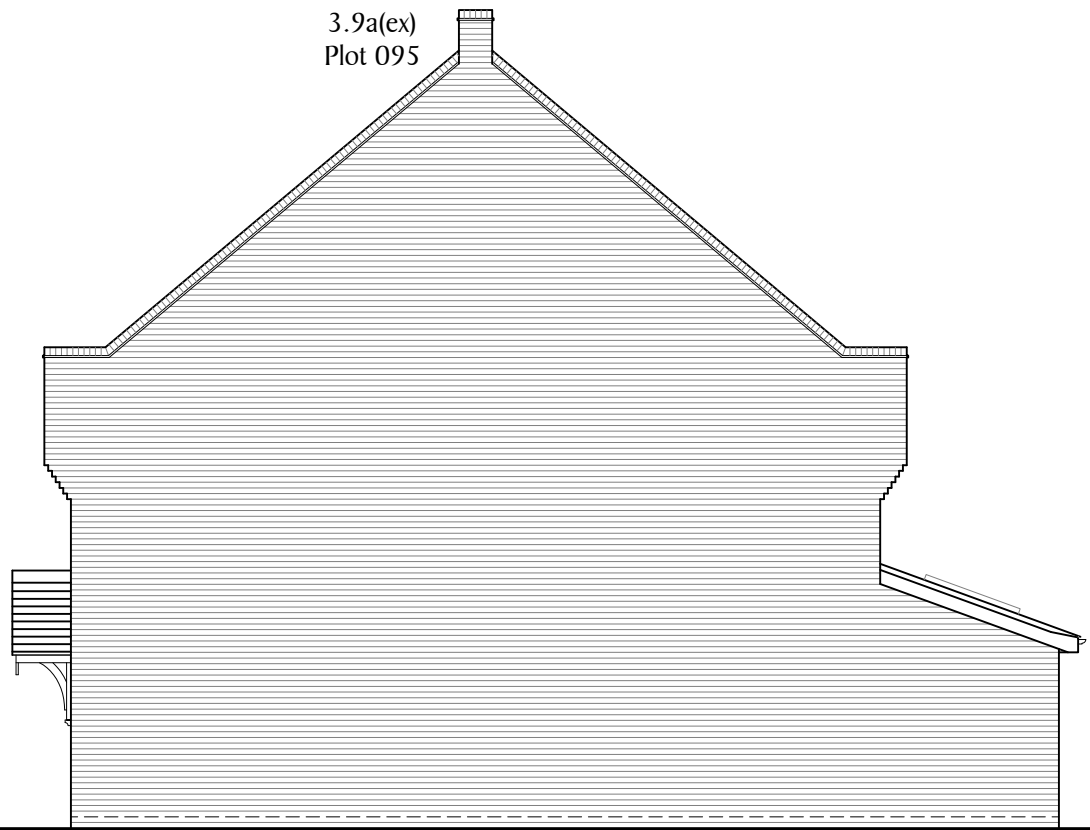

Side Elevation



Rear Elevation

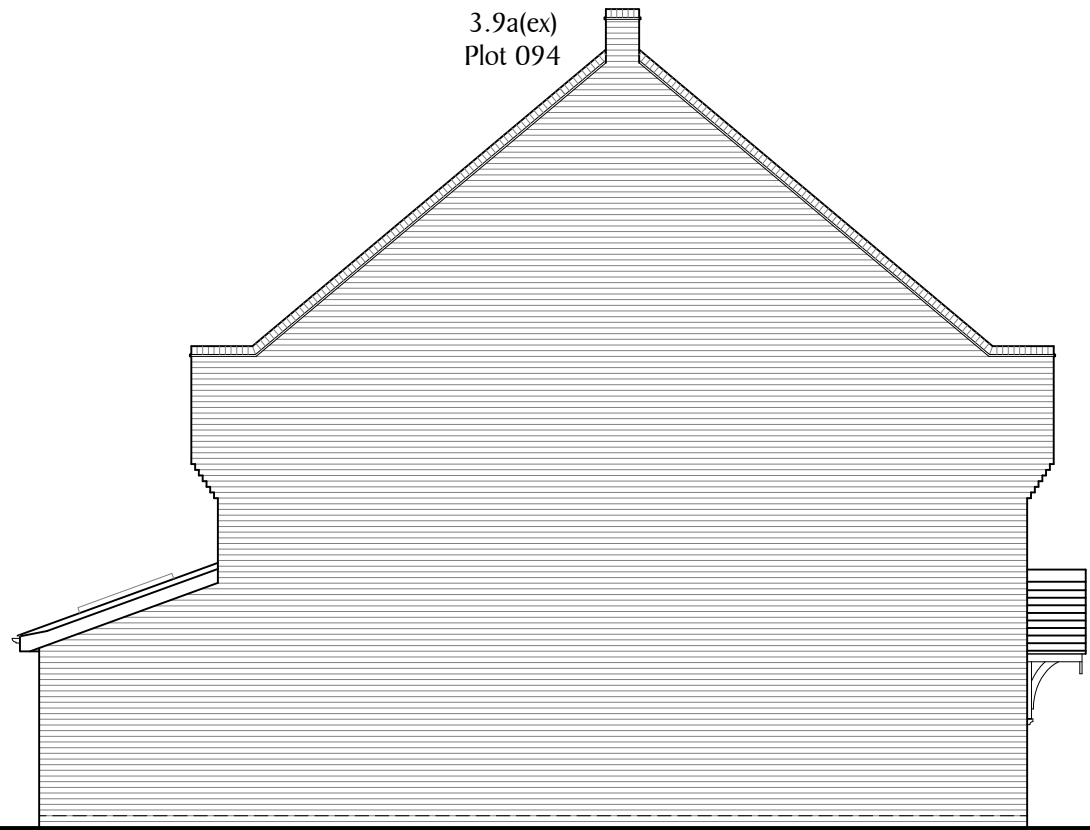

Side Elevation

SCALE 1:100@A3

| REV | DATE     | REVISION    |
|-----|----------|-------------|
| P01 | 28.06.24 | First Issue |

| REV | DATE | REVISION |
|-----|------|----------|
|     |      |          |

|                                        |           |
|----------------------------------------|-----------|
| DEVELOPMENT                            |           |
| PHASE 4<br>WORTHING ROAD<br>SOUTHWATER |           |
| DRAWN                                  | DATE      |
| TJR                                    | JUNE 2024 |

|                                   |          |
|-----------------------------------|----------|
| DRAWING TITLE                     |          |
| PLOTS 94-95<br>ELEVATIONS         |          |
| DRG NO.                           | REVISION |
| S830-INT-P4-XX-DR-K-005-086-94-95 |          |

**Berkeley**  
Designed for life

Berkeley Homes (Southern) Limited  
Berkeley House, Bay Tree Avenue  
Leatherhead  
Surrey, KT22 7UE  
Tel: (01372) 370400