


M2.2
Plot 112

M2.2(ex)
Plot 113



Front Elevation

M2.2
Plot 112

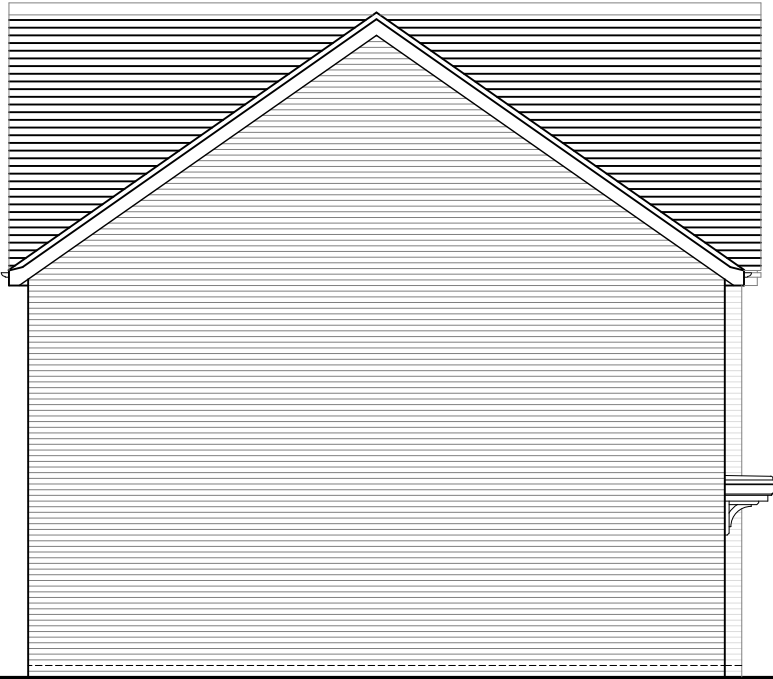

Side Elevation

M2.2(ex)
Plot 113

M2.2
Plot 112




Rear Elevation

M2.2(ex)
Plot 113



Side Elevation

SCALE 1:100@A3

 

REV	DATE	REVISION
P01	28.06.24	First Issue

REV	DATE	REVISION

DEVELOPMENT	
PHASE 4 WORTHING ROAD SOUTHWATER	
DRAWN	DATE
TJR	JUNE 2024

DRAWING TITLE	
PLOTS 112-113 ELEVATIONS	
DRG NO.	REVISION
S830-INT-P4-XX-DR-K-005-102-112-113	