





Front Elevation

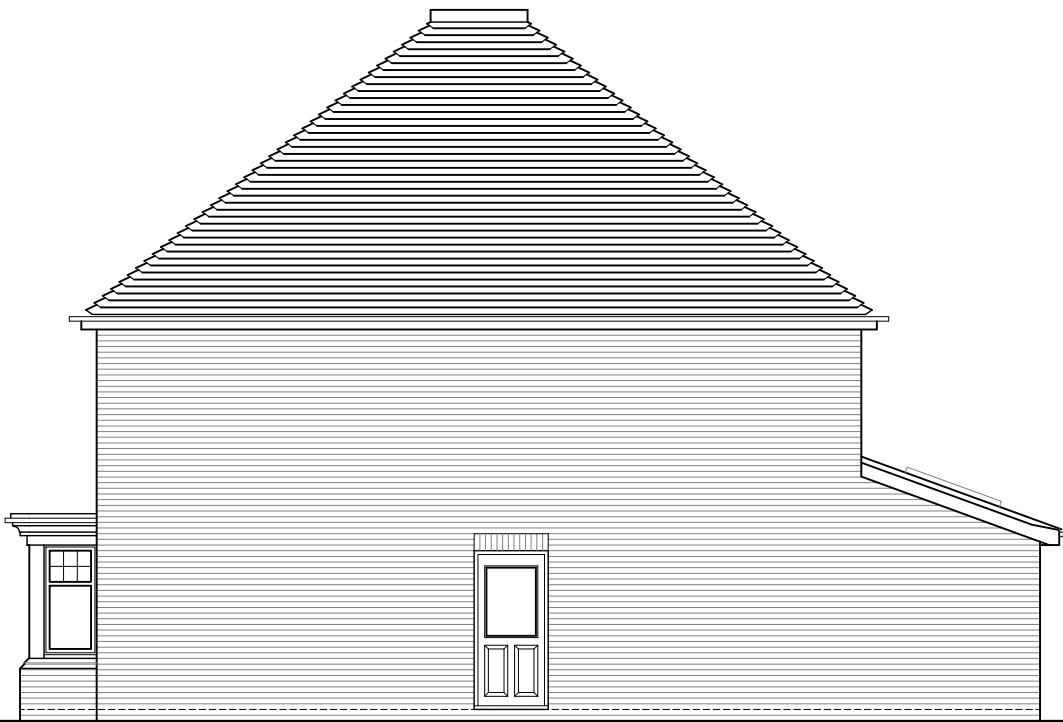

Side Elevation



Rear Elevation

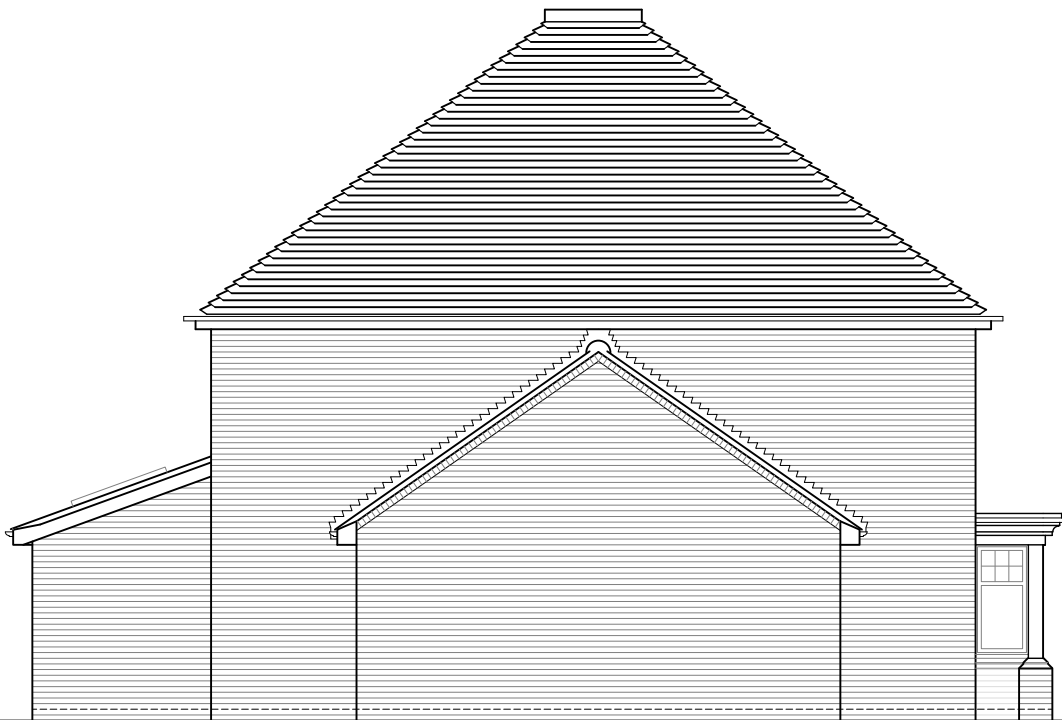

Side Elevation

SCALE 1:100@A3



REV	DATE	REVISION
P01	28.06.24	First Issue

REV	DATE	REVISION

DEVELOPMENT
PHASE 4
WORTHING ROAD
SOUTHWATER

DRAWN
TJR

DATE
JUNE 2024

DRAWING TITLE

PLOT 125
ELEVATIONS

DRG NO.
S830-INT-P4-XX-DR-K-005-114-125

REVISION

Berkeley
Designed for life
Berkeley Homes (Southern) Limited
Berkeley House, Bay Tree Avenue
Leatherhead
Surrey, KT22 7UE
Tel: (01372) 370400