





Front Elevation

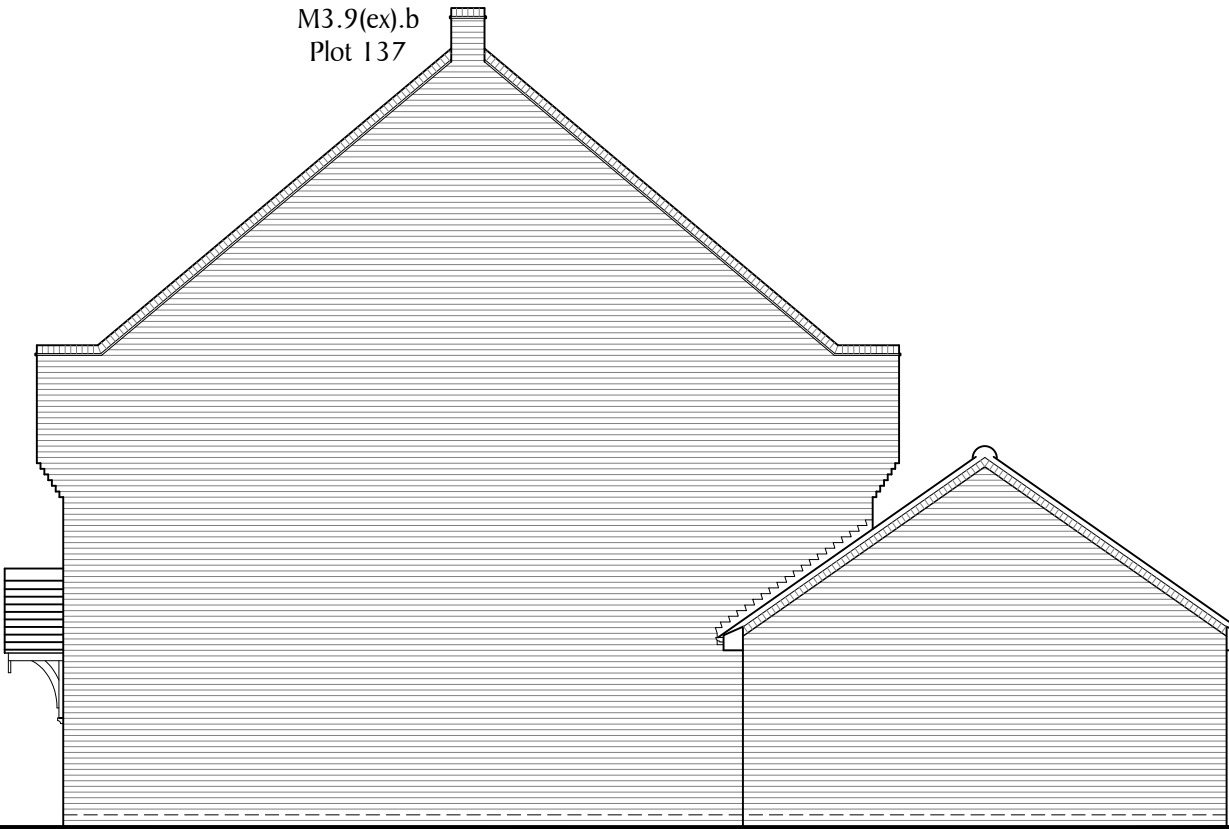

Side Elevation



Rear Elevation

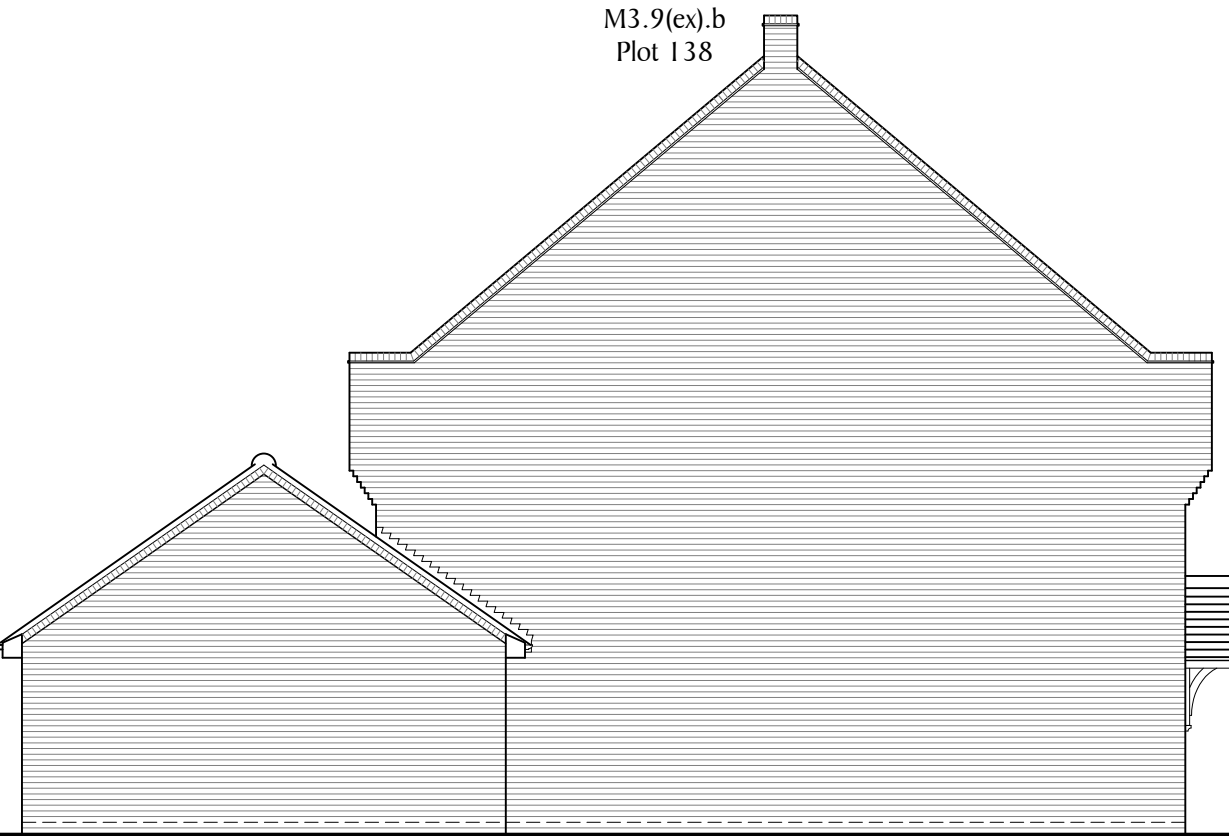

Side Elevation

SCALE 1:100@A3		REV		DATE	REVISION	REV		DATE	REVISION	DEVELOPMENT		DRAWING TITLE		Berkeley Designed for life Berkeley Homes (Southern) Limited Berkeley House, Bay Tree Avenue Leatherhead Surrey, KT22 7UE Tel: (01 372) 370400	
0 1m 2m 3m 4m		P01		28.06.24	First Issue					PHASE 4		PLOTS 137-138			
										WORTHING ROAD		ELEVATIONS			
										SOUTHWATER					
										DRAWN		DATE		DRG NO.	REVISION
										TJR		JUNE 2024			
												S830-INT-P4-XX-DR-K-005-128-137-138			