



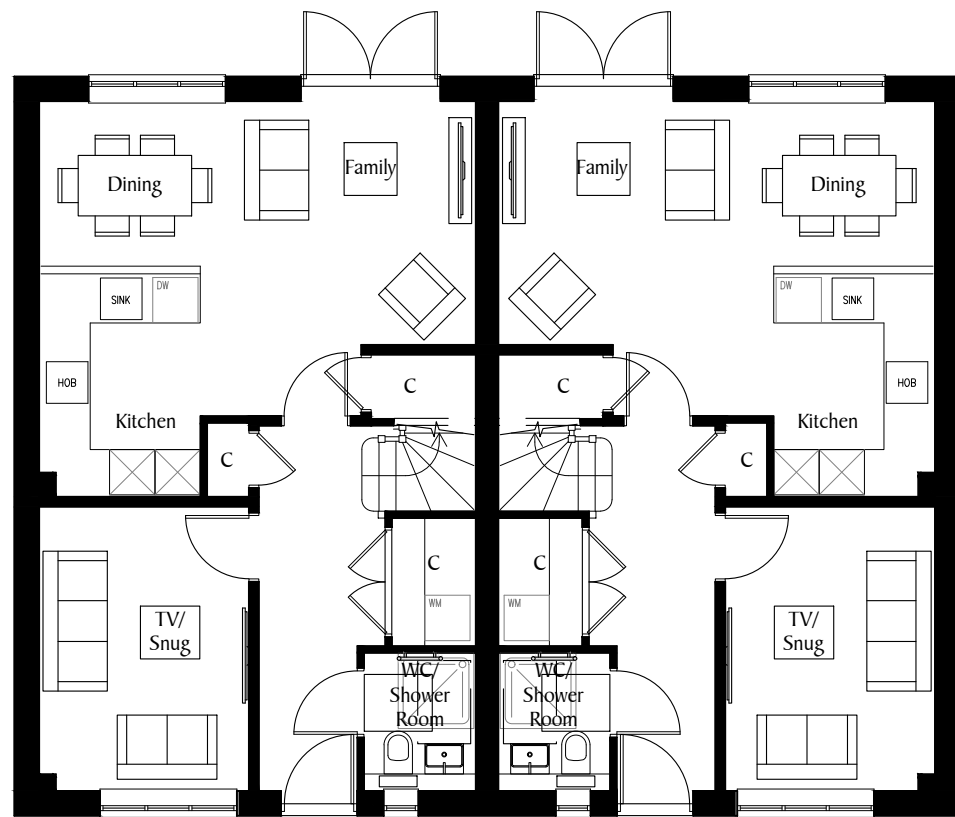

M3.4
Plot 37

M3.4
Plot 38

Ground Floor

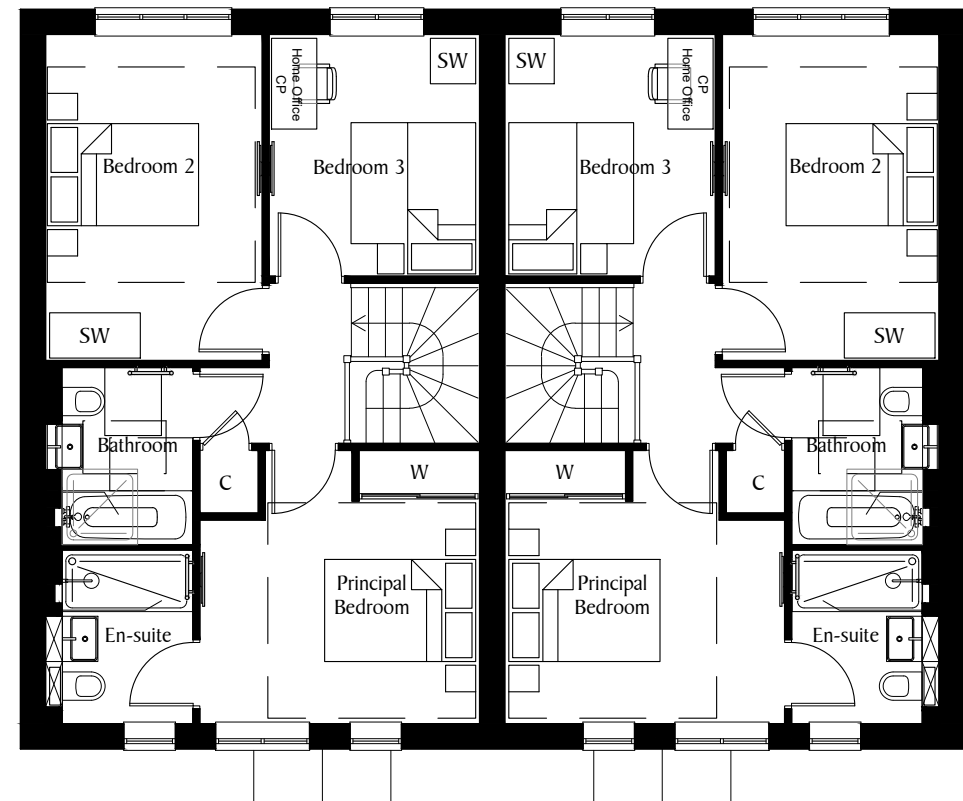

M3.4
Plot 37

M3.4
Plot 38

First Floor

SCALE 1:100@A3



REV	DATE	REVISION
P01	28.06.24	First Issue

REV	DATE	REVISION
-----	------	----------

DEVELOPMENT

PHASE 4
WORTHING ROAD
SOUTHWATER

DRAWN
TJR

DATE
JUNE 2024

DRAWING TITLE

PLOTS 37-38
FLOOR PLANS

DRG NO.

S830-INT-P4-ZZ-DR-K-005-026-37-38

REVISION

Berkeley
Designed for life

Berkeley Homes (Southern) Limited
Berkeley House, Bay Tree Avenue
Leatherhead
Surrey, KT22 7UE
Tel: (01372) 370400