



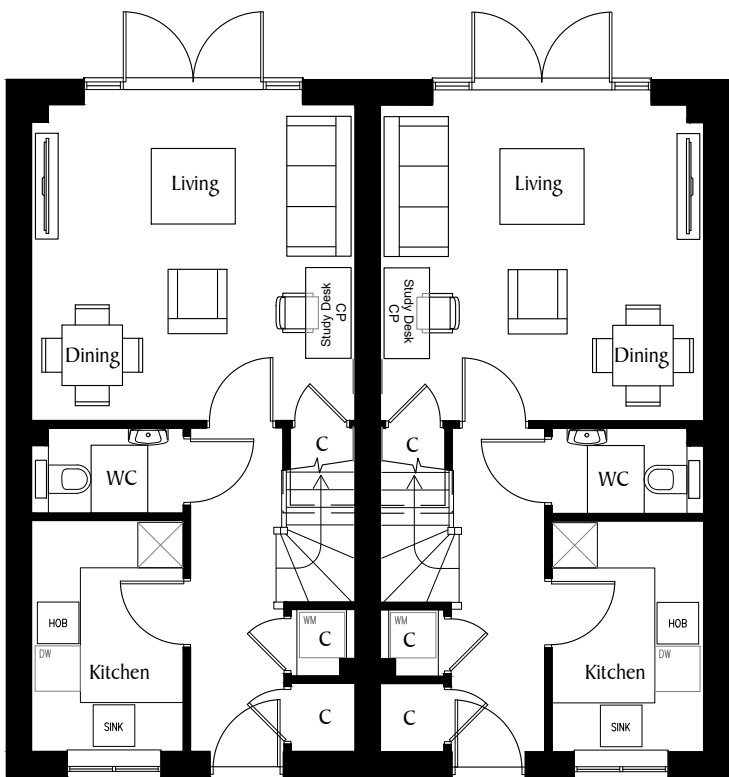

M2.2
Plot 55

M2.2
Plot 56

Ground Floor

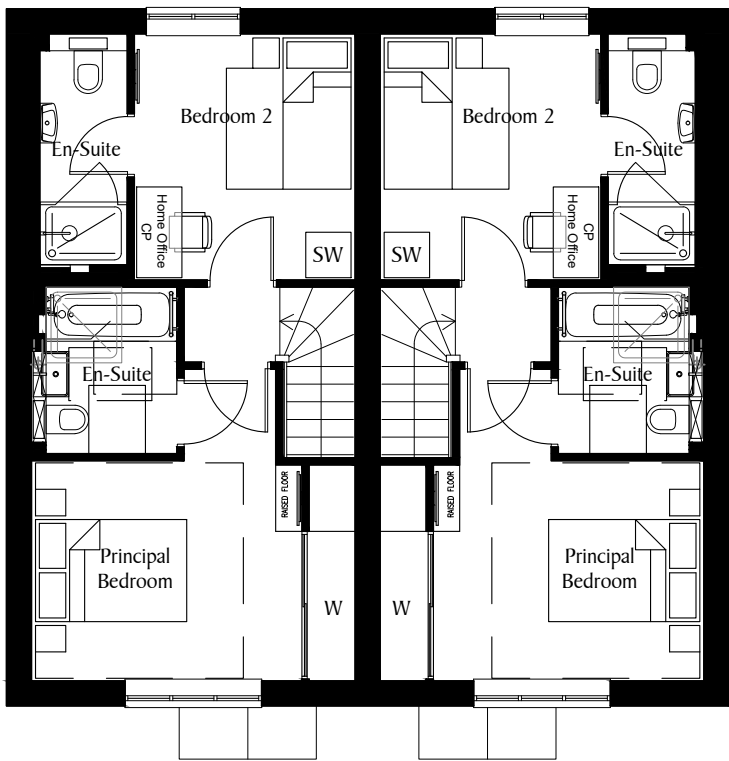

M2.2
Plot 55

M2.2
Plot 56

First Floor

SCALE 1:100@A3

0

1m

2m

3m

4m

REV	DATE	REVISION
P01	28.06.24	First Issue

REV	DATE	REVISION

DEVELOPMENT	
PHASE 4 WORTHING ROAD SOUTHWATER	
DRAWN	DATE
TJR	JUNE 2024

DRAWING TITLE	
PLOTS 55-56 FLOOR PLANS	
DRG NO.	REVISION
S830-INT-P4-ZZ-DR-K-005-042-55-56	

Berkeley
Designed for life

Berkeley Homes (Southern) Limited

Berkeley House, Bay Tree Avenue

Leatherhead

Surrey, KT22 7UE

Tel: (01372) 370400