



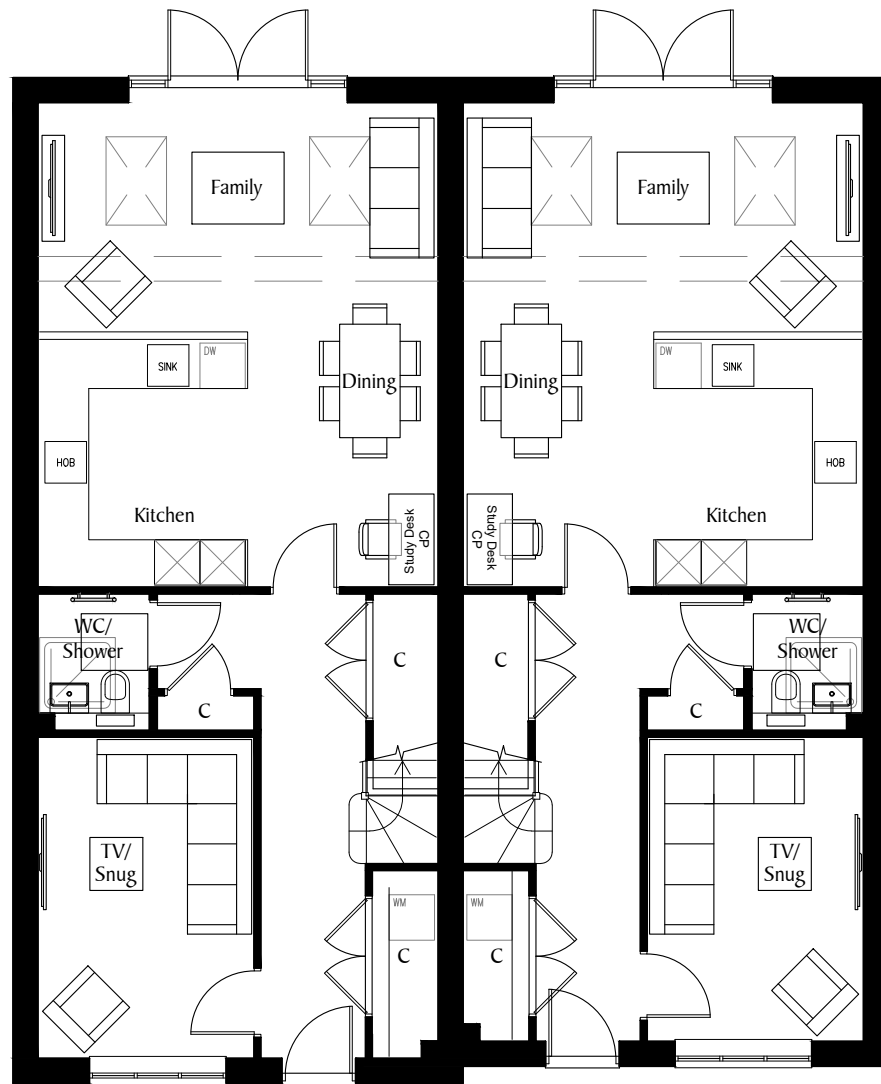

M3.9(ex).sp
Plot 82

M3.9(ex)
Plot 83

Ground Floor

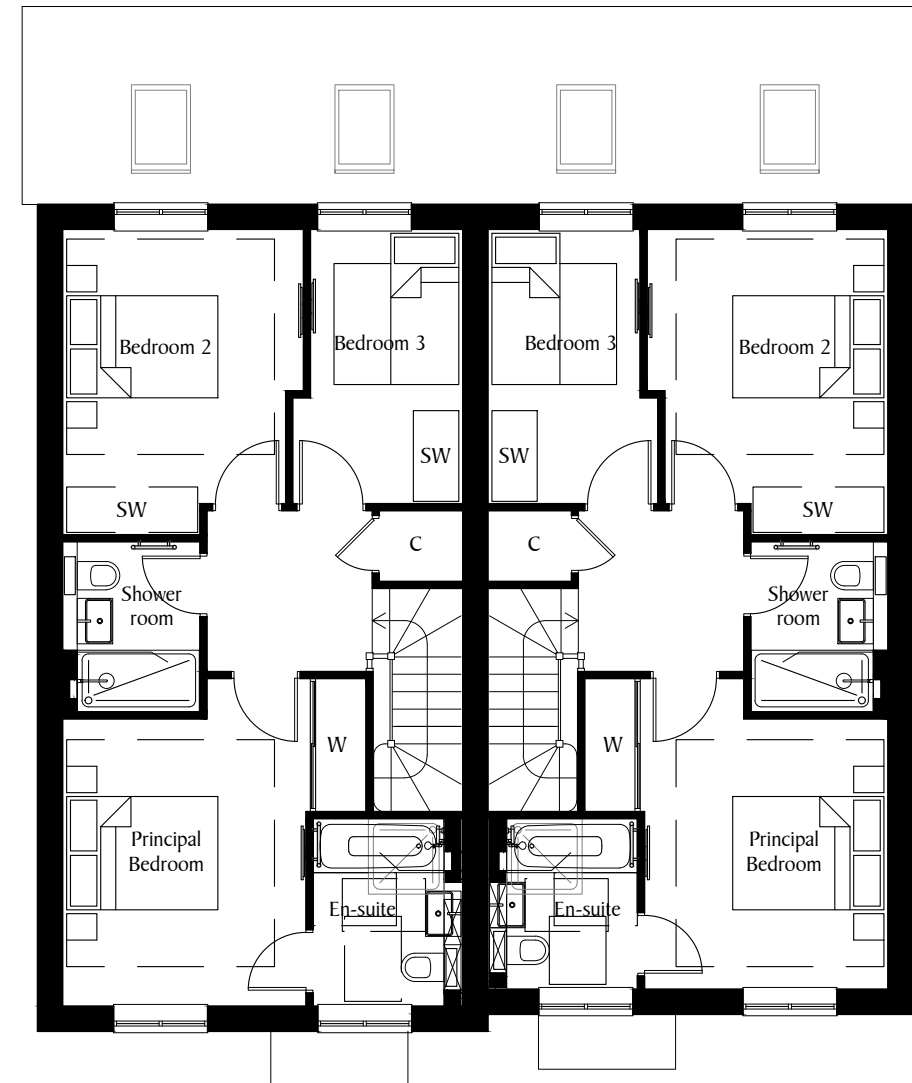

M3.9(ex).sp
Plot 82

M3.9(ex)
Plot 83

First Floor

SCALE 1:100@A3



REV	DATE	REVISION
P01	28.06.24	First Issue

REV	DATE	REVISION

DEVELOPMENT	
PHASE 4 WORTHING ROAD SOUTHWATER	
DRAWN	DATE
TJR	JUNE 2024

DRAWING TITLE	
PLOTS 82-83 FLOOR PLANS	
DRG NO.	REVISION
S830-INT-P4-ZZ-DR-K-005-067-82-83	