




M3.6(ex).sp
Plot 89

M3.9(ex)
Plot 90

Ground Floor

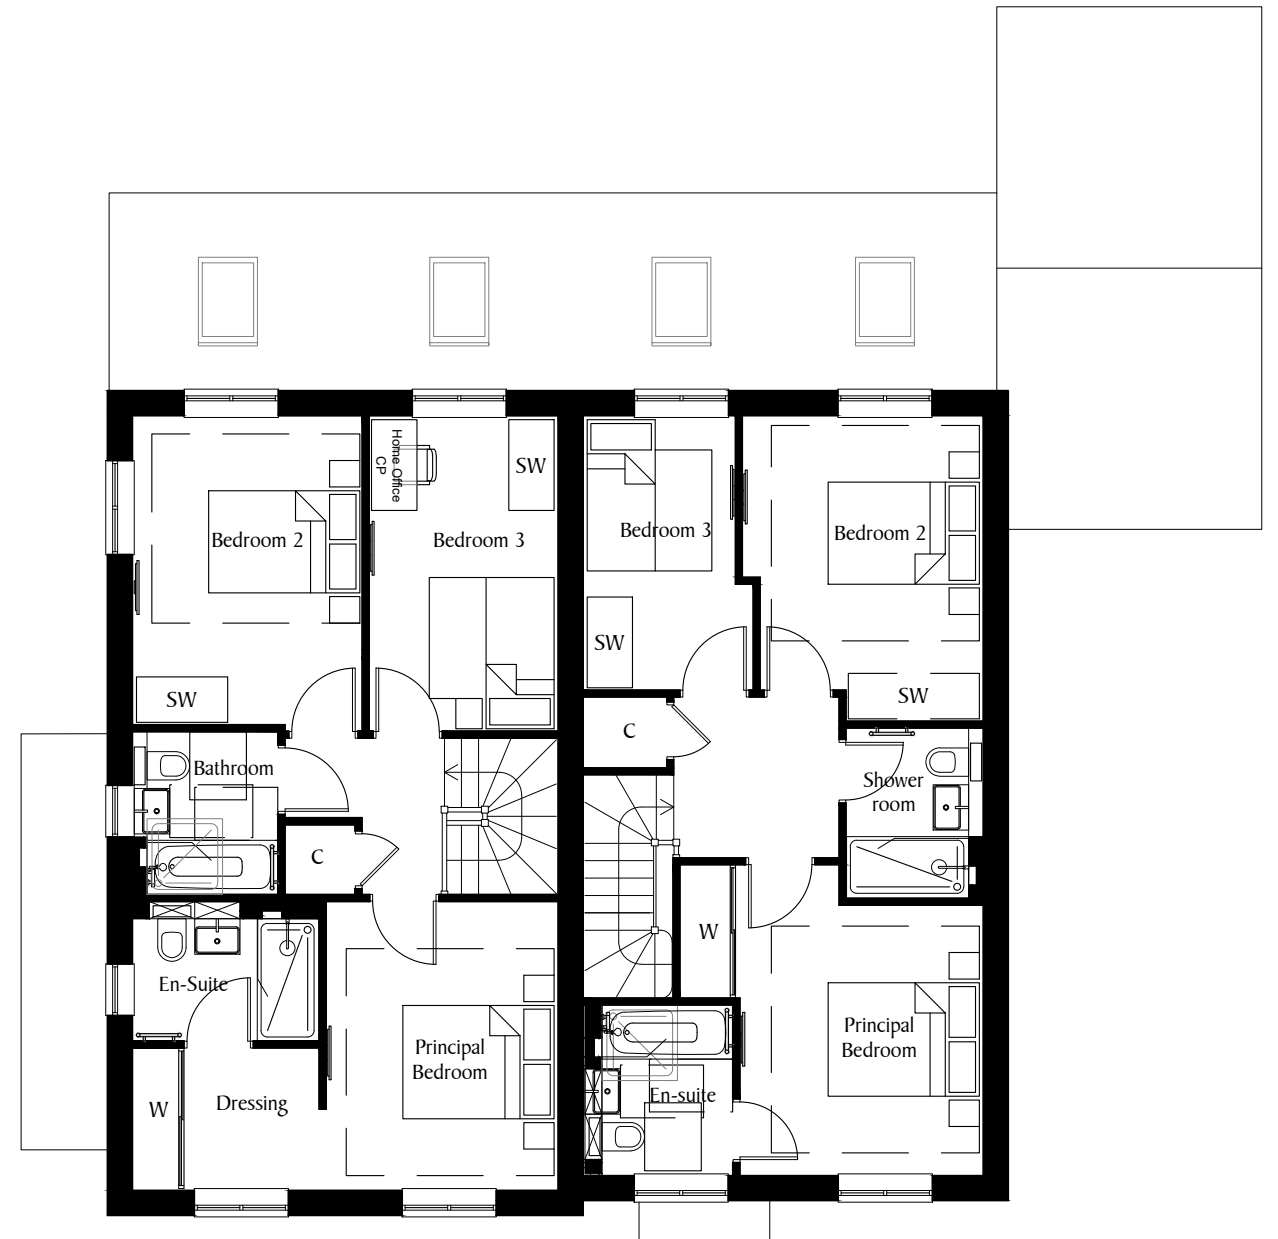


M3.6(ex).sp
Plot 89

M3.9(ex)
Plot 90

First Floor

SCALE 1:100@A3

 

REV DATE REVISION

P01 28.06.24 First Issue

REV DATE REVISION

DEVELOPMENT

PHASE 4
WORTHING ROAD
SOUTHWATER

DRAWN

TJR

DATE

JUNE 2024

DRAWING TITLE

PLOTS 89-90
FLOOR PLANS

DRG NO.

S830-INT-P4-ZZ-DR-K-005-077-89-90

REVISION

Berkeley
Designed for life

Berkeley Homes (Southern) Limited
Berkeley House, Bay Tree Avenue
Leatherhead
Surrey, KT22 7UE
Tel: (01372) 370400