



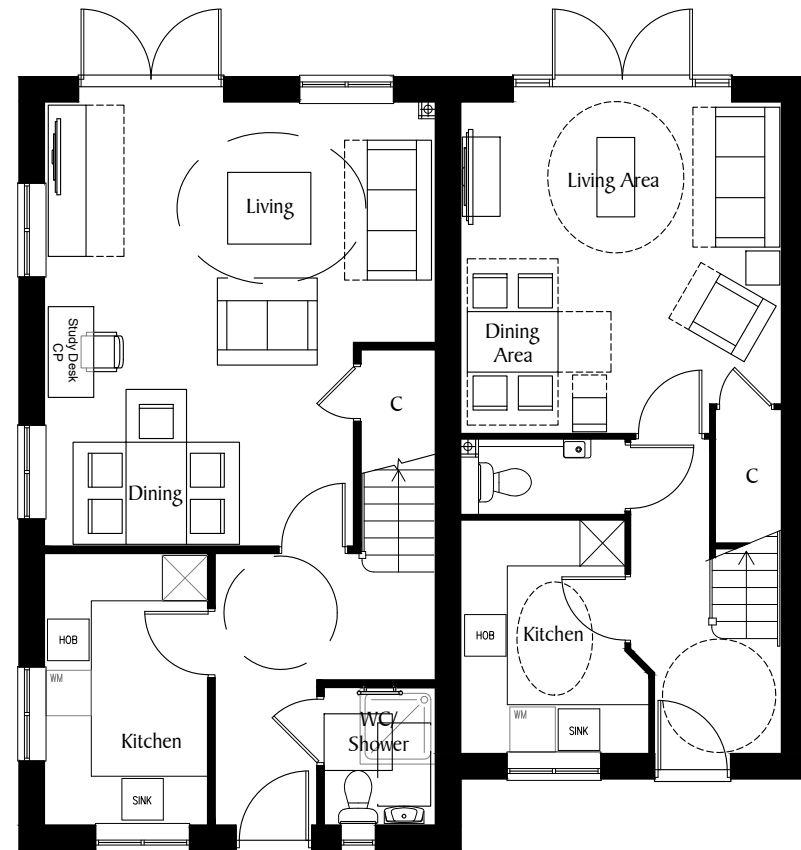

3BH(R)
Plot 100

2BH(R)
Plot 101

Ground Floor

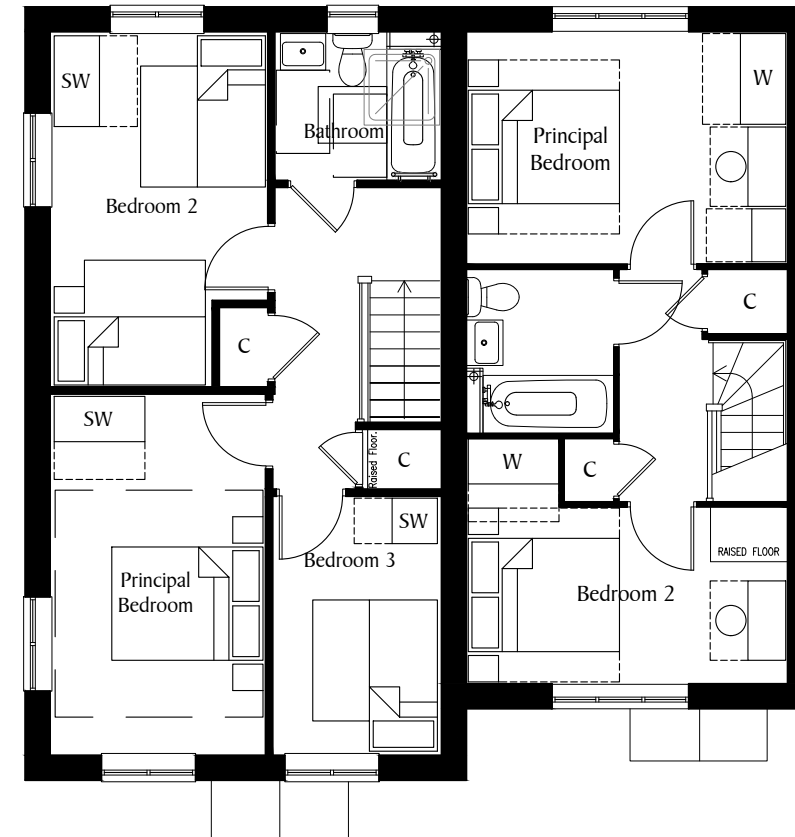

3BH(R)
Plot 100

2BH(R)
Plot 101

First Floor

SCALE 1:100@A3



REV	DATE	REVISION
P01	28.06.24	First Issue

REV	DATE	REVISION

DEVELOPMENT
PHASE 4
WORTHING ROAD
SOUTHWATER

DRAWN
TJR

DATE
JUNE 2024

DRAWING TITLE
PLOTS 100-101
FLOOR PLANS

DRG NO.
S830-INT-P4-ZZ-DR-K-005-091-100-101

REVISION