


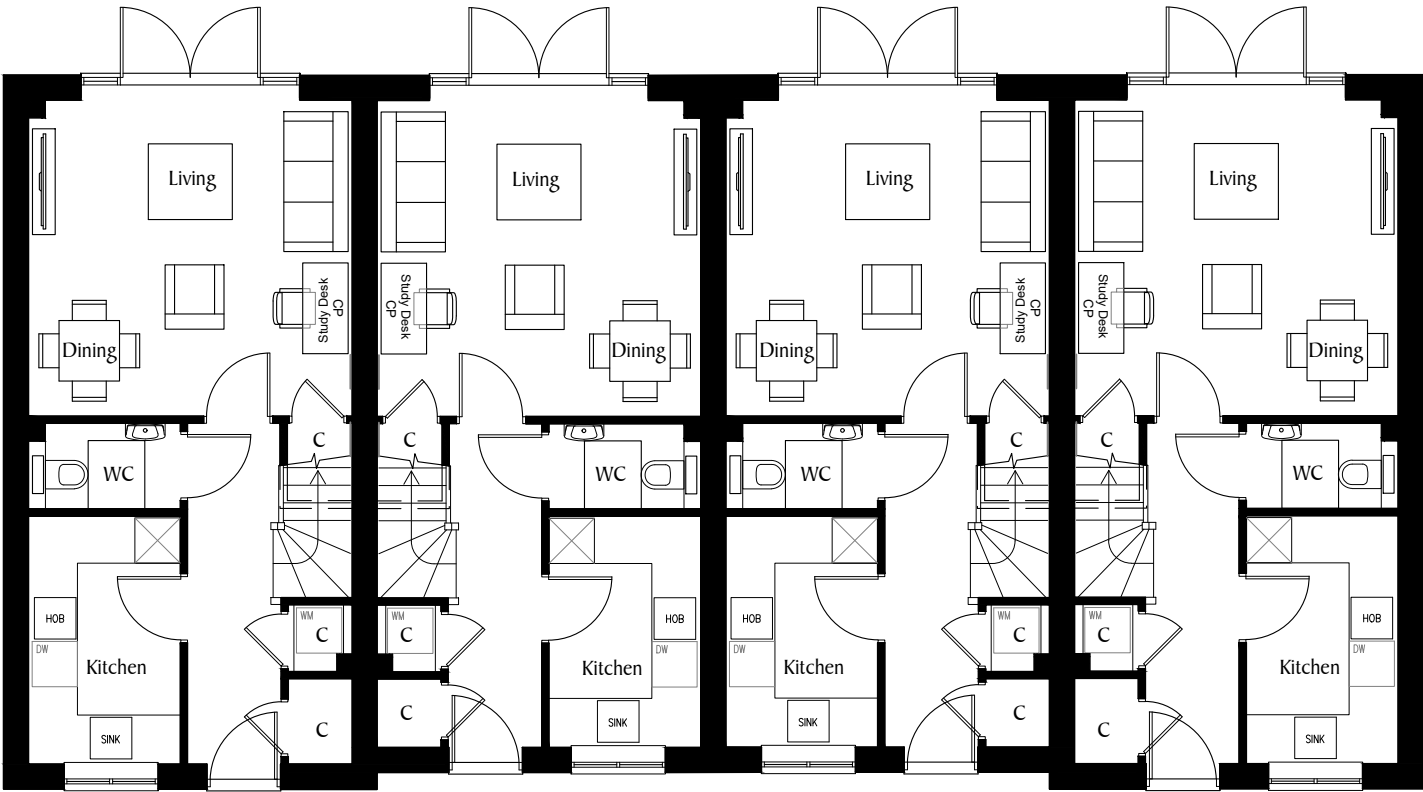


M2.2(ex)
Plot 104

M2.2
Plot 105

M2.2
Plot 106

M2.2(ex)
Plot 107

Ground Floor

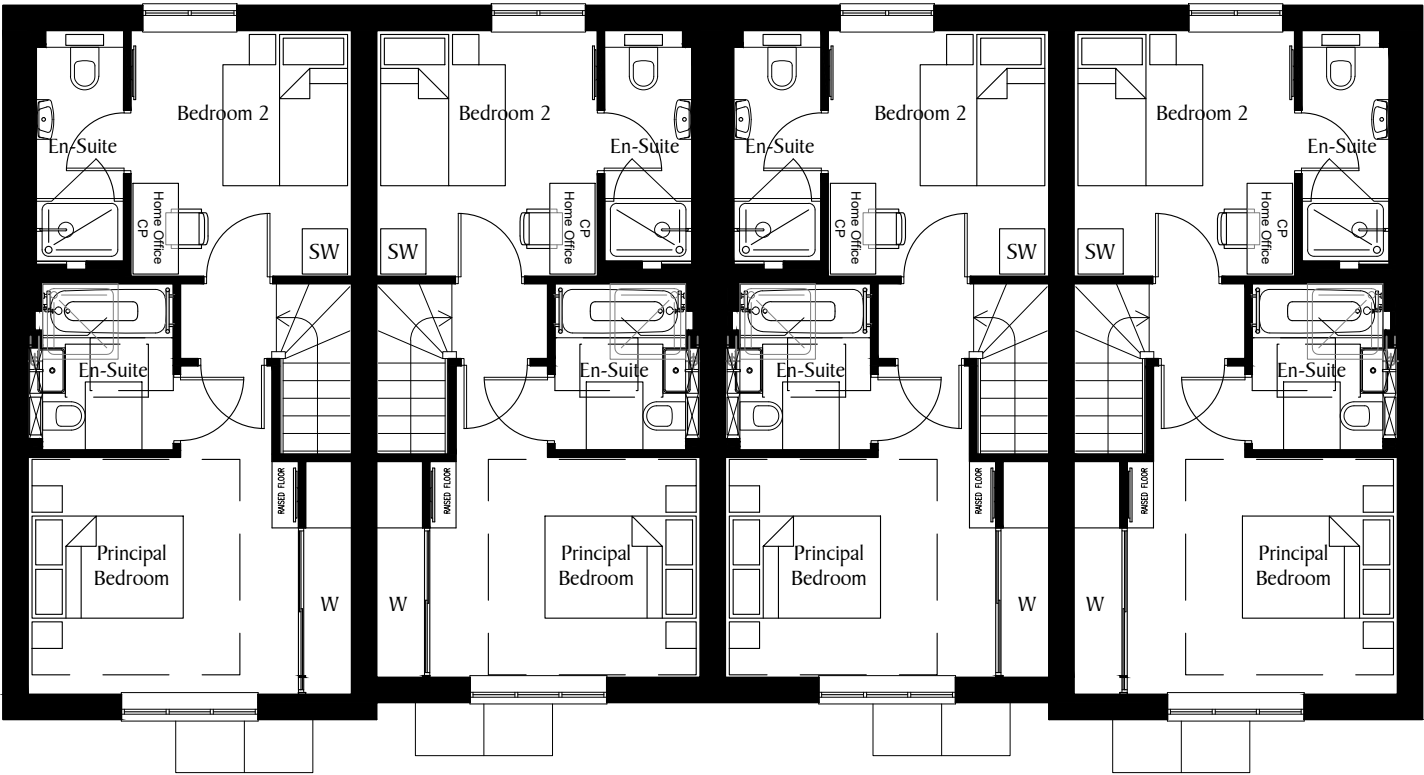


M2.2(ex)
Plot 104

M2.2
Plot 105

M2.2
Plot 106

M2.2(ex)
Plot 107

First Floor

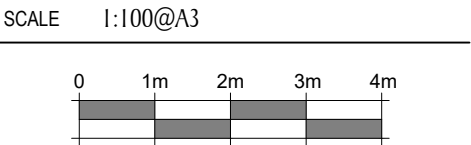

REV	DATE	REVISION
P01	28.06.24	First Issue

REV	DATE	REVISION

DEVELOPMENT	
PHASE 4 WORTHING ROAD SOUTHWATER	
DRAWN	DATE
TJR	JUNE 2024

DRAWING TITLE	
PLOTS 104-107 FLOOR PLANS	
DRG NO.	REVISION
S830-INT-P4-ZZ-DR-K-005-095-104-107	